
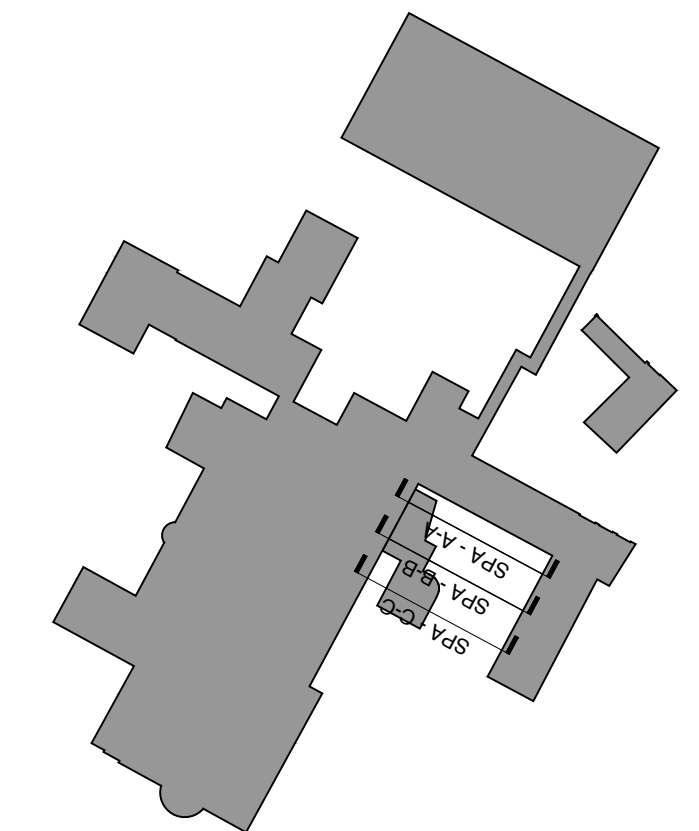
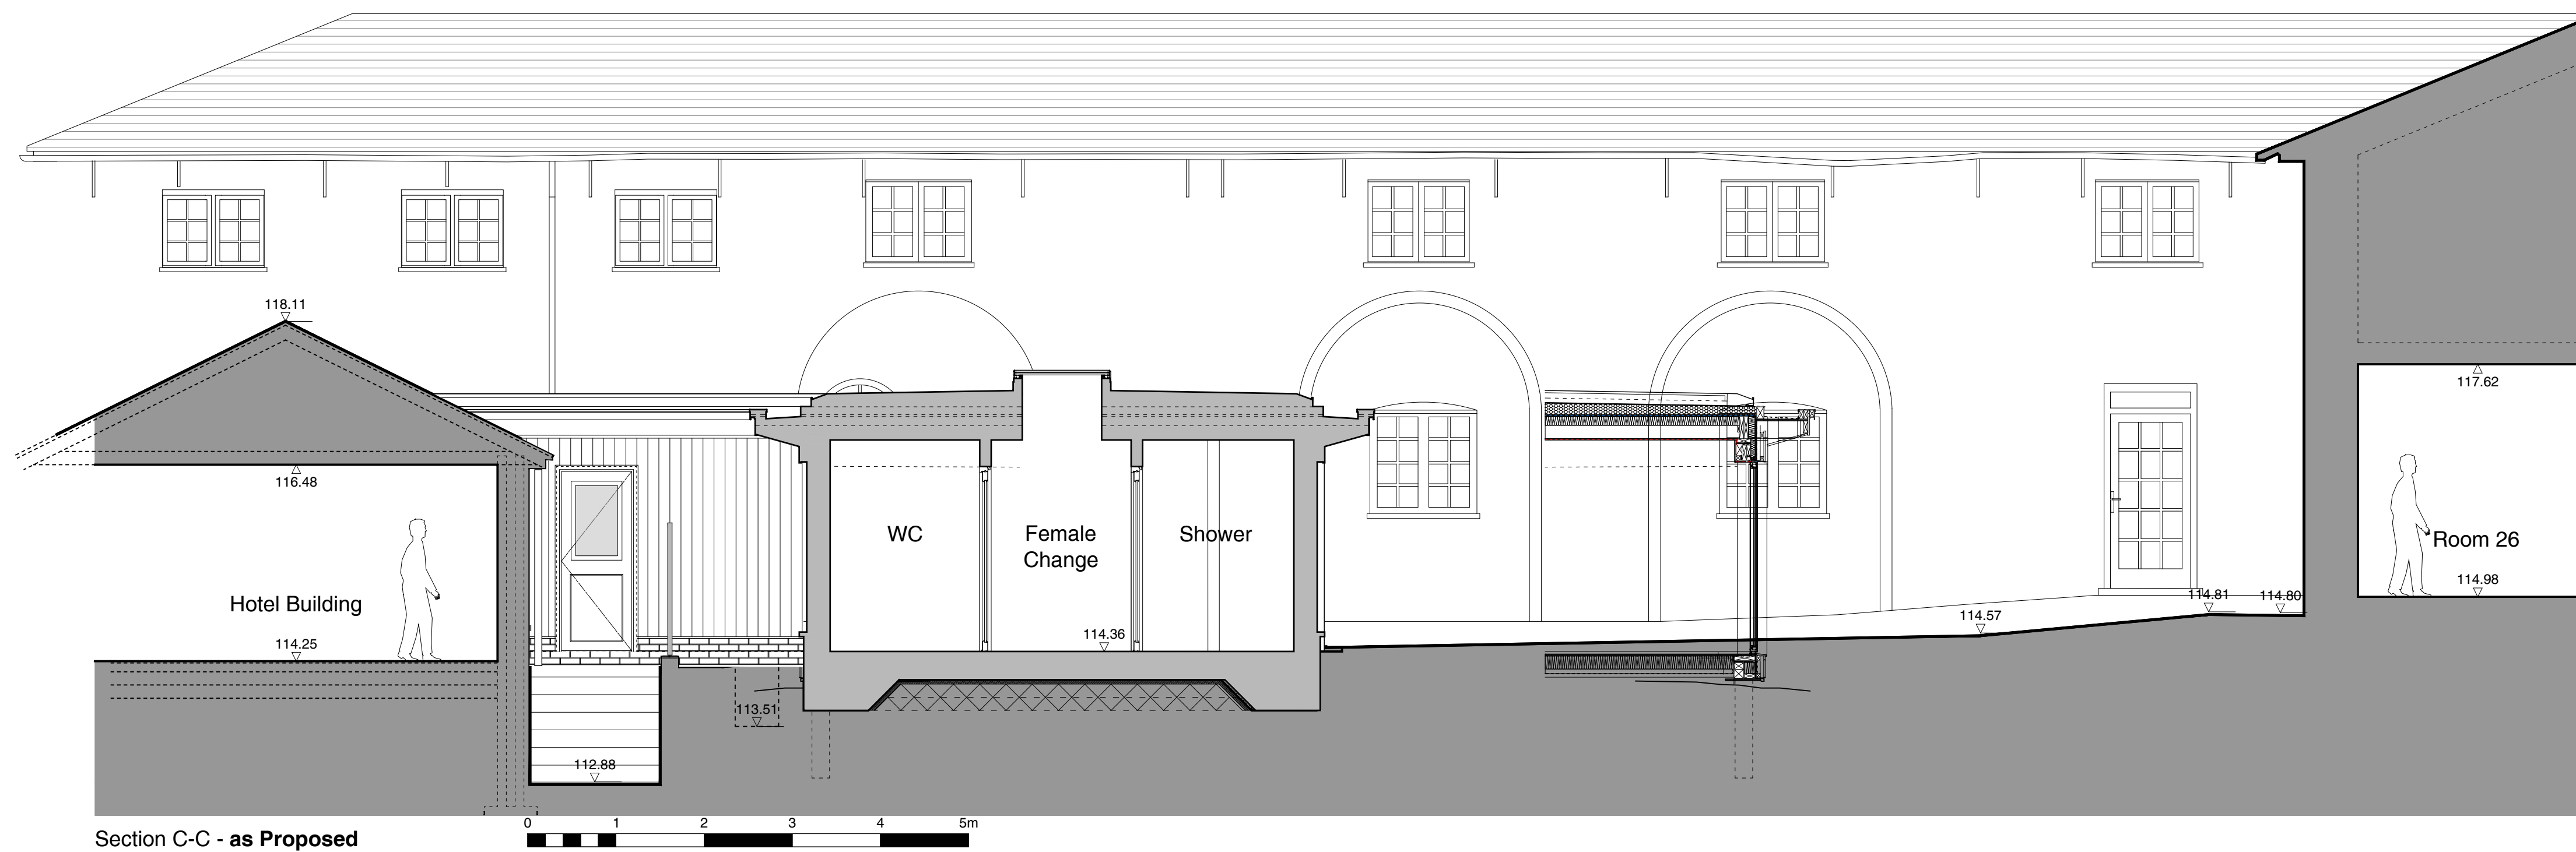


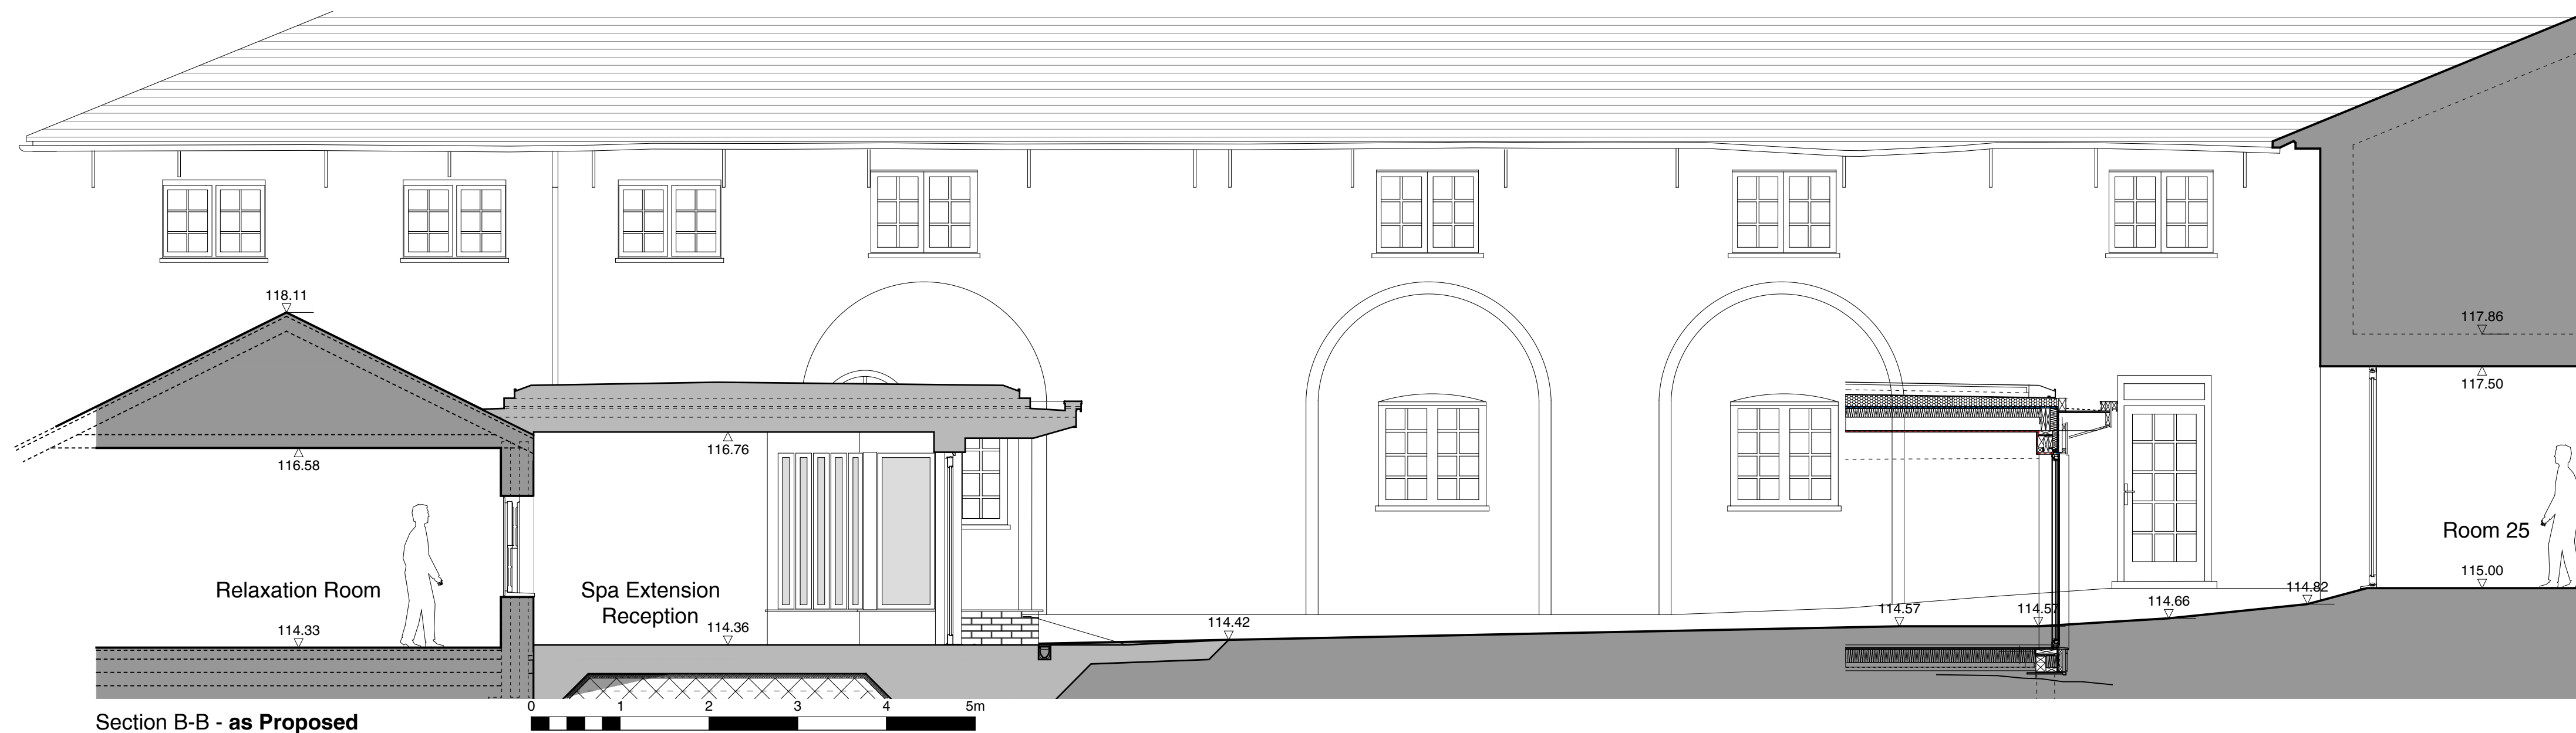

A 24.09.2026 GM Issued for planning and LBC approval.

Client Bishopstrow House Ltd

Dwg No. 1501 489 A

Project Bishopstrow House

Scale 1:50 @ A1

Title Spa Reception Extension - Site Sections as Proposed

Date June.26

Drawn GM Checked KLM

**AARON
EVANS**
ARCHITECTS

RIBA
Chartered Practice

Aaron Evans Architects Ltd 3 Gay Street, Bath, BA1 2PH
www.aaronevans.com e: office@aaronevans.com

01225 466234

This drawing is copyright. Only figured dimensions to be used. Contractors not to scale from this drawing and must check all dimensions before proceeding.