



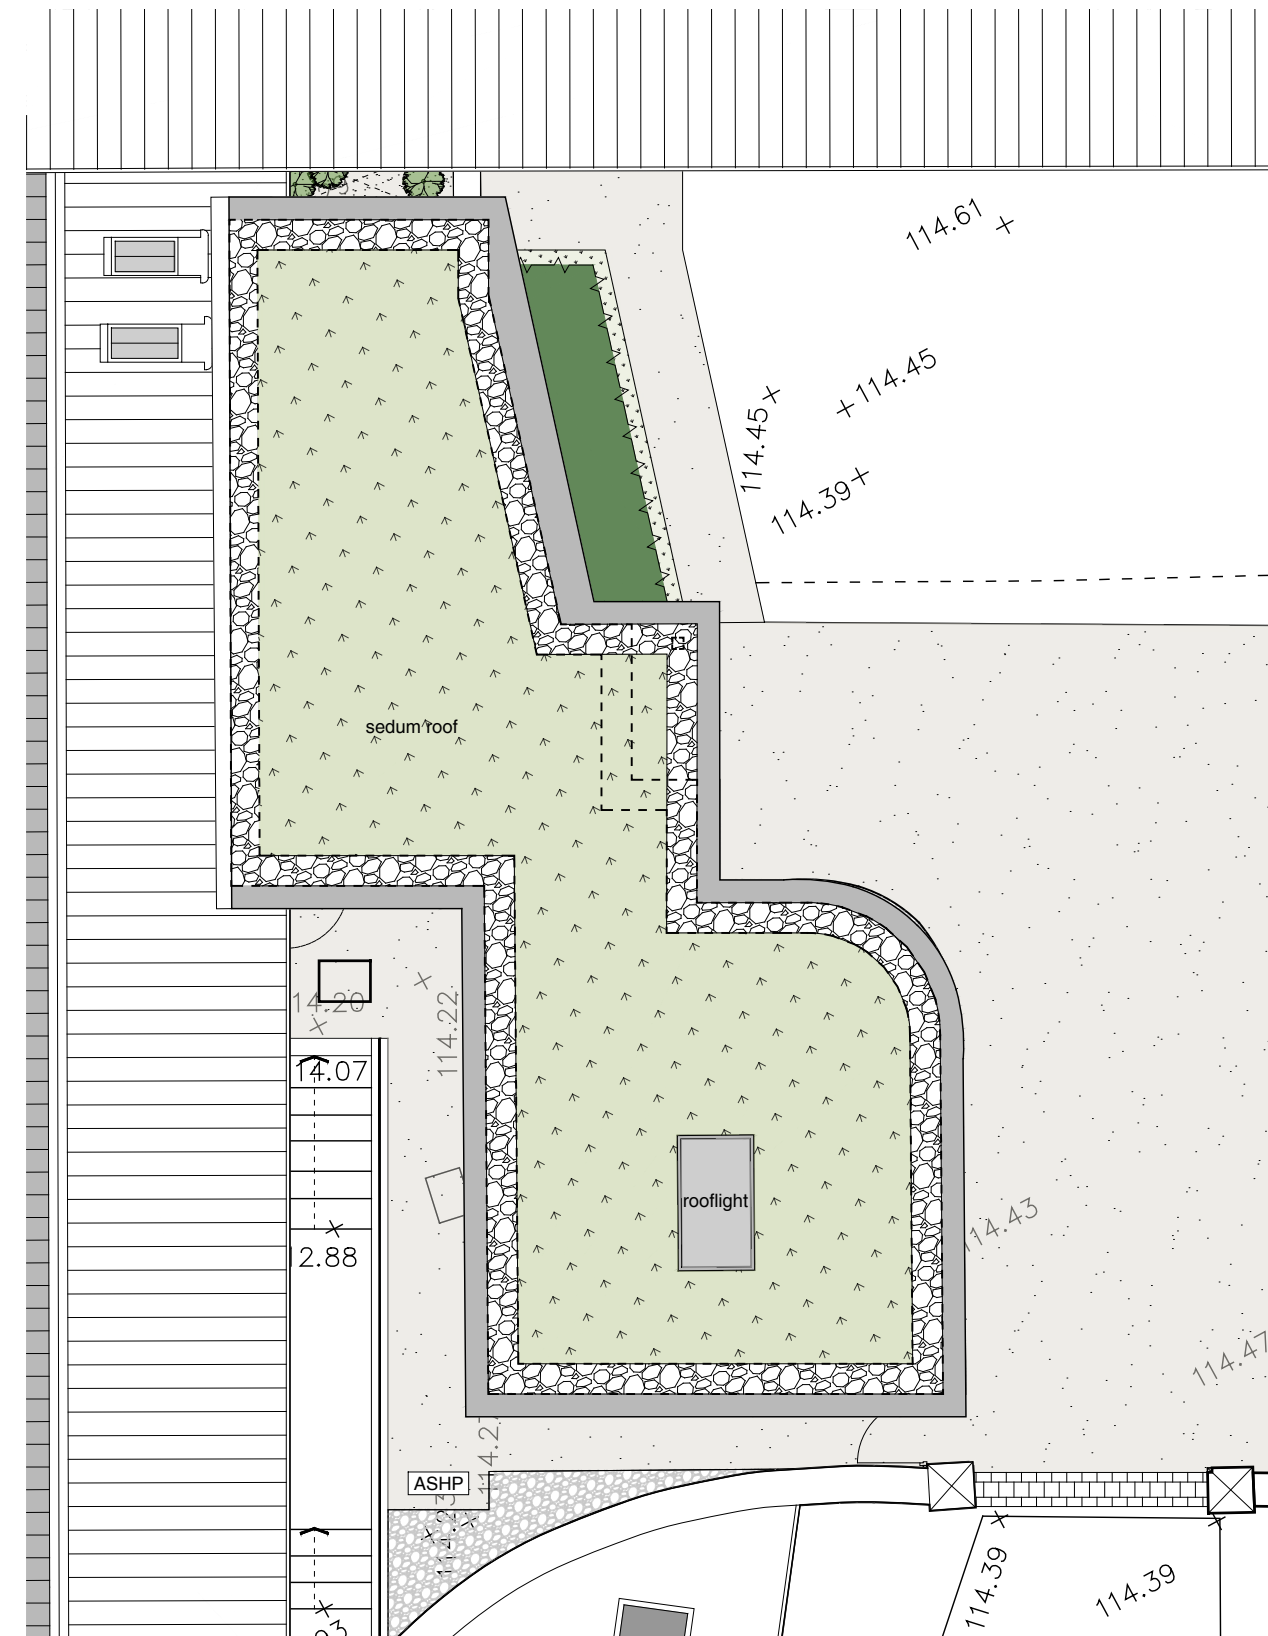

GIA = 61 m²

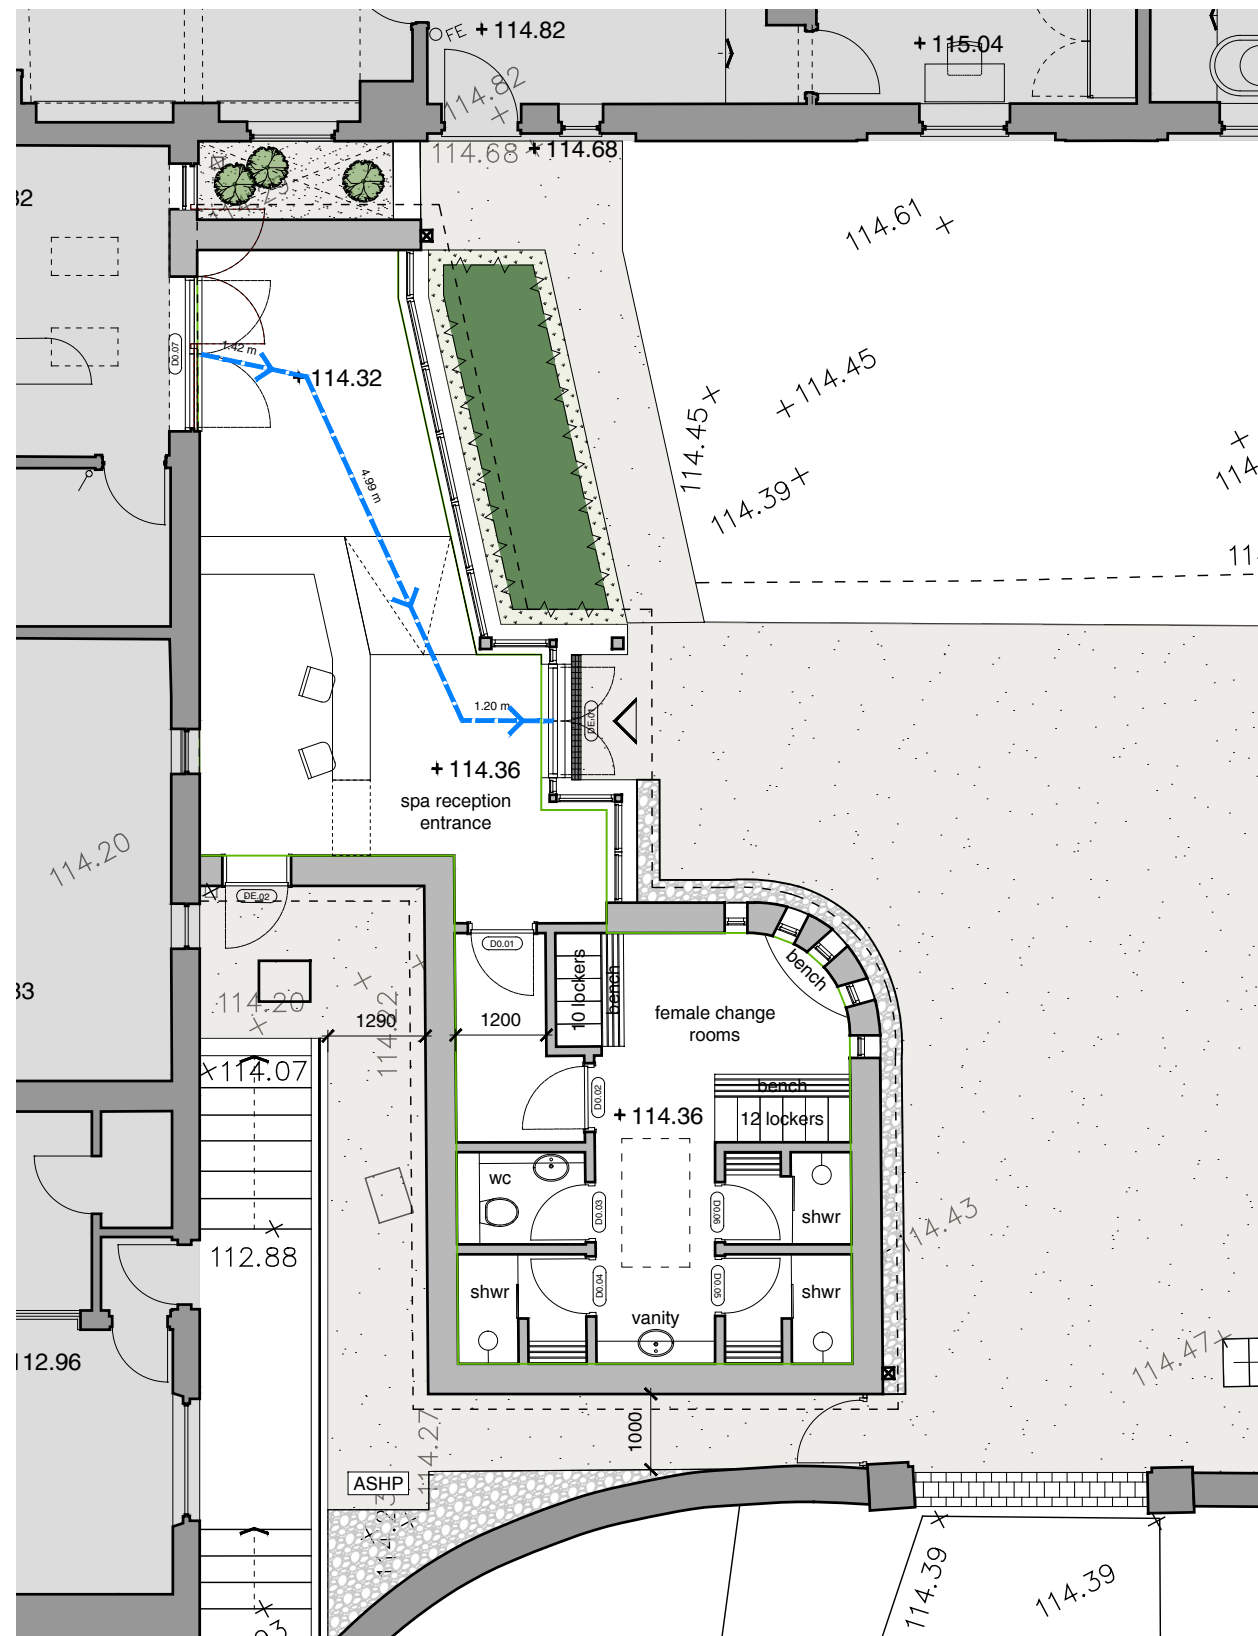