



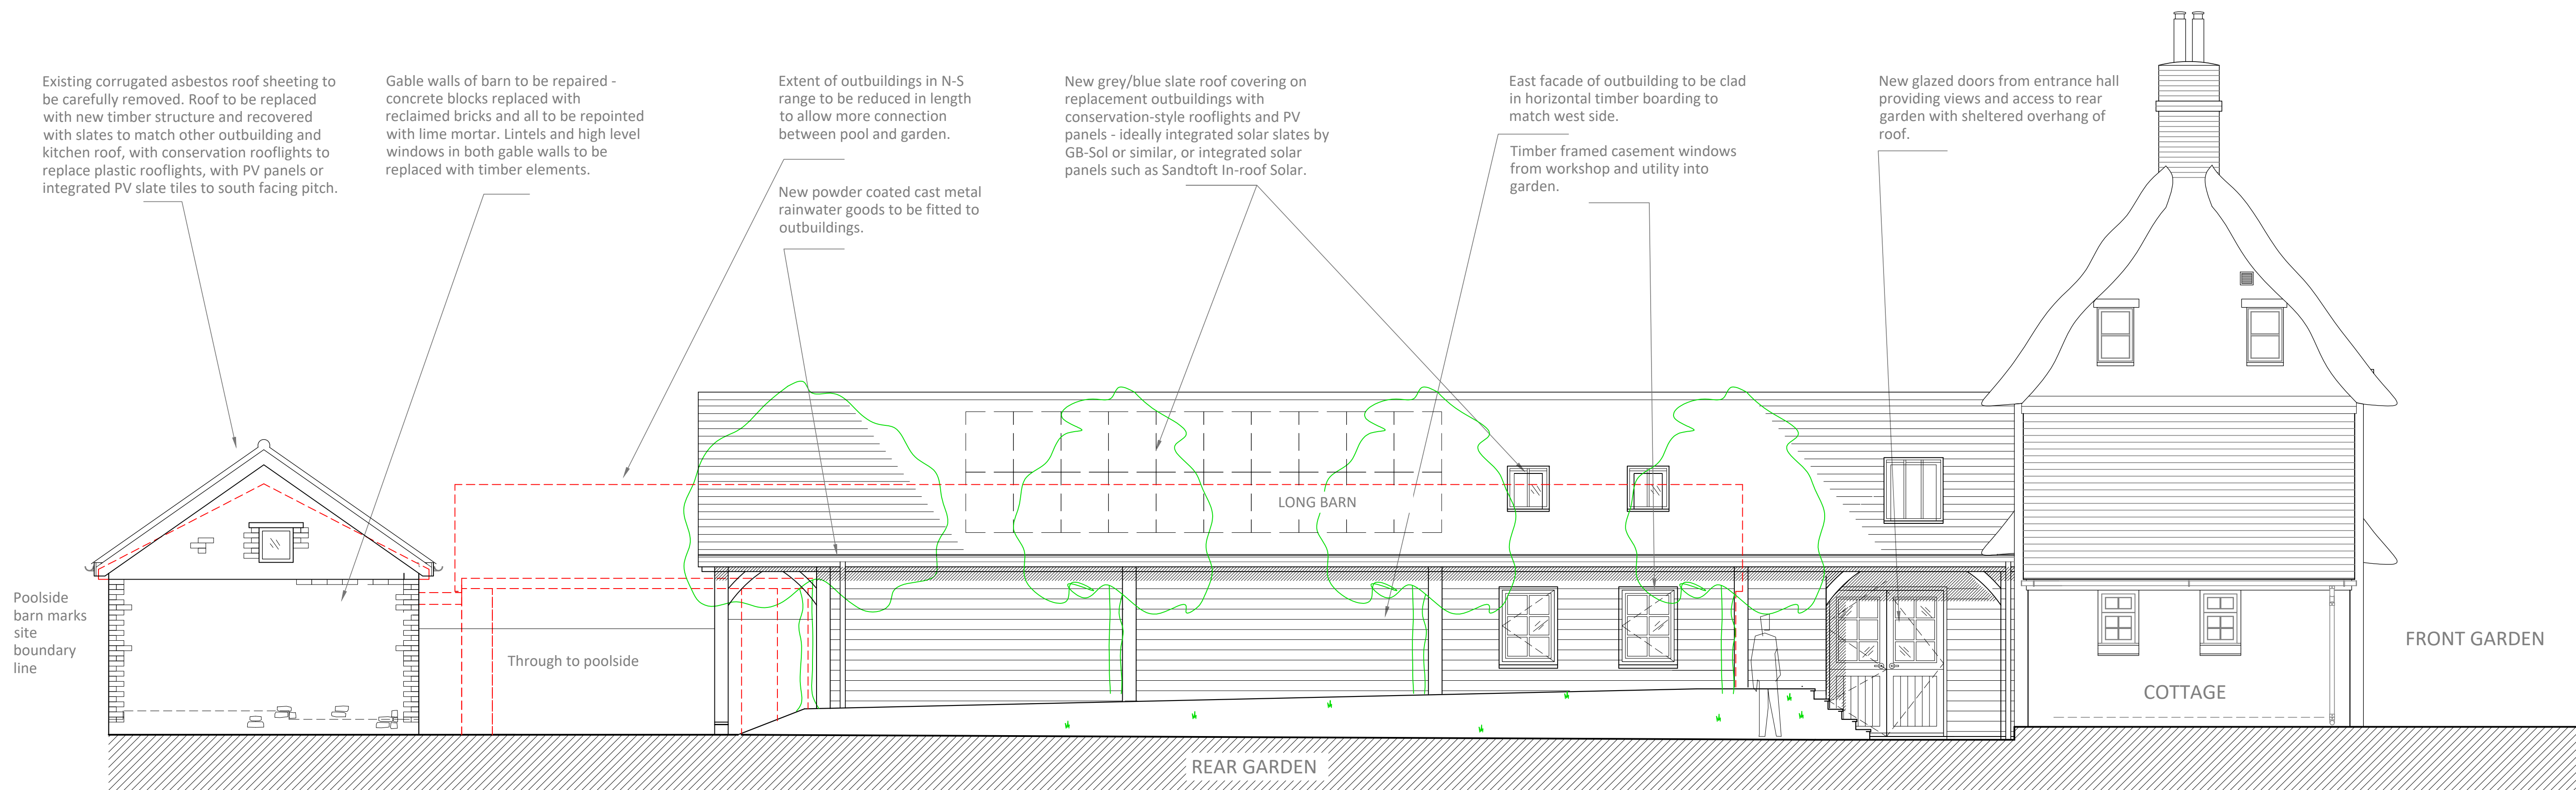

EAST ELEVATION

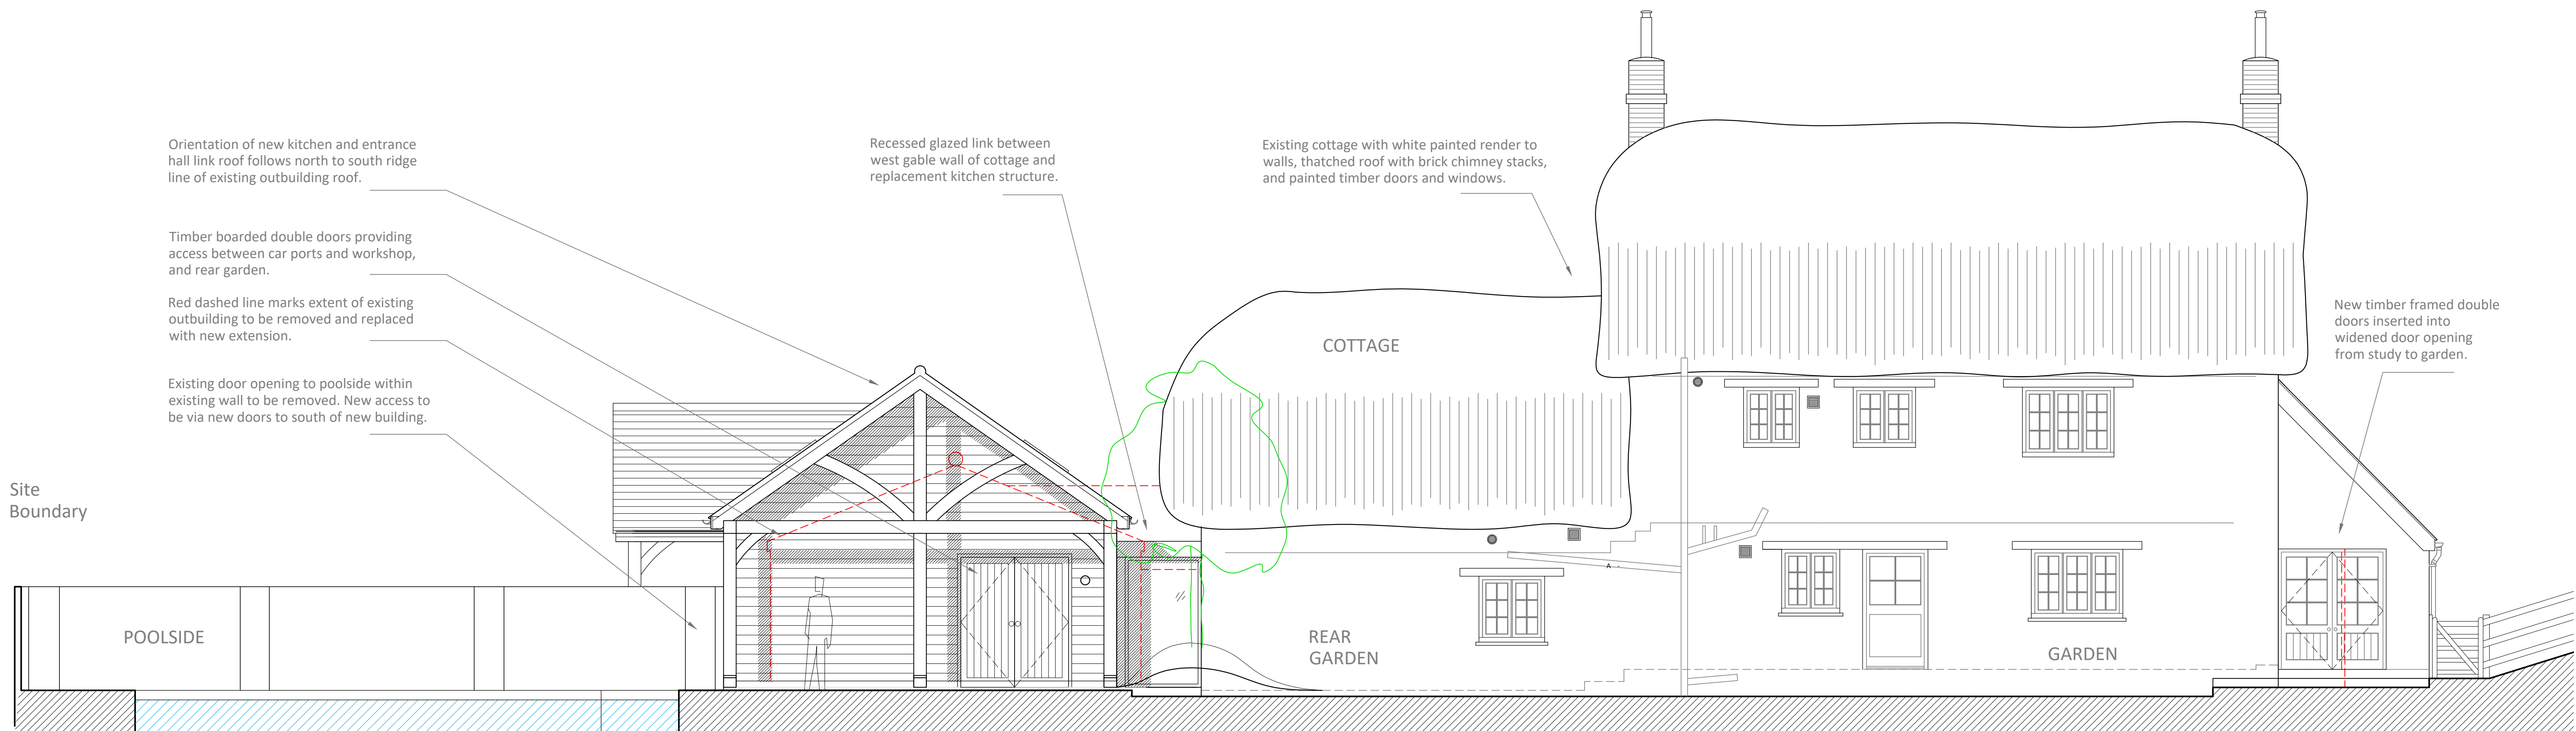

SOUTH ELEVATION

