



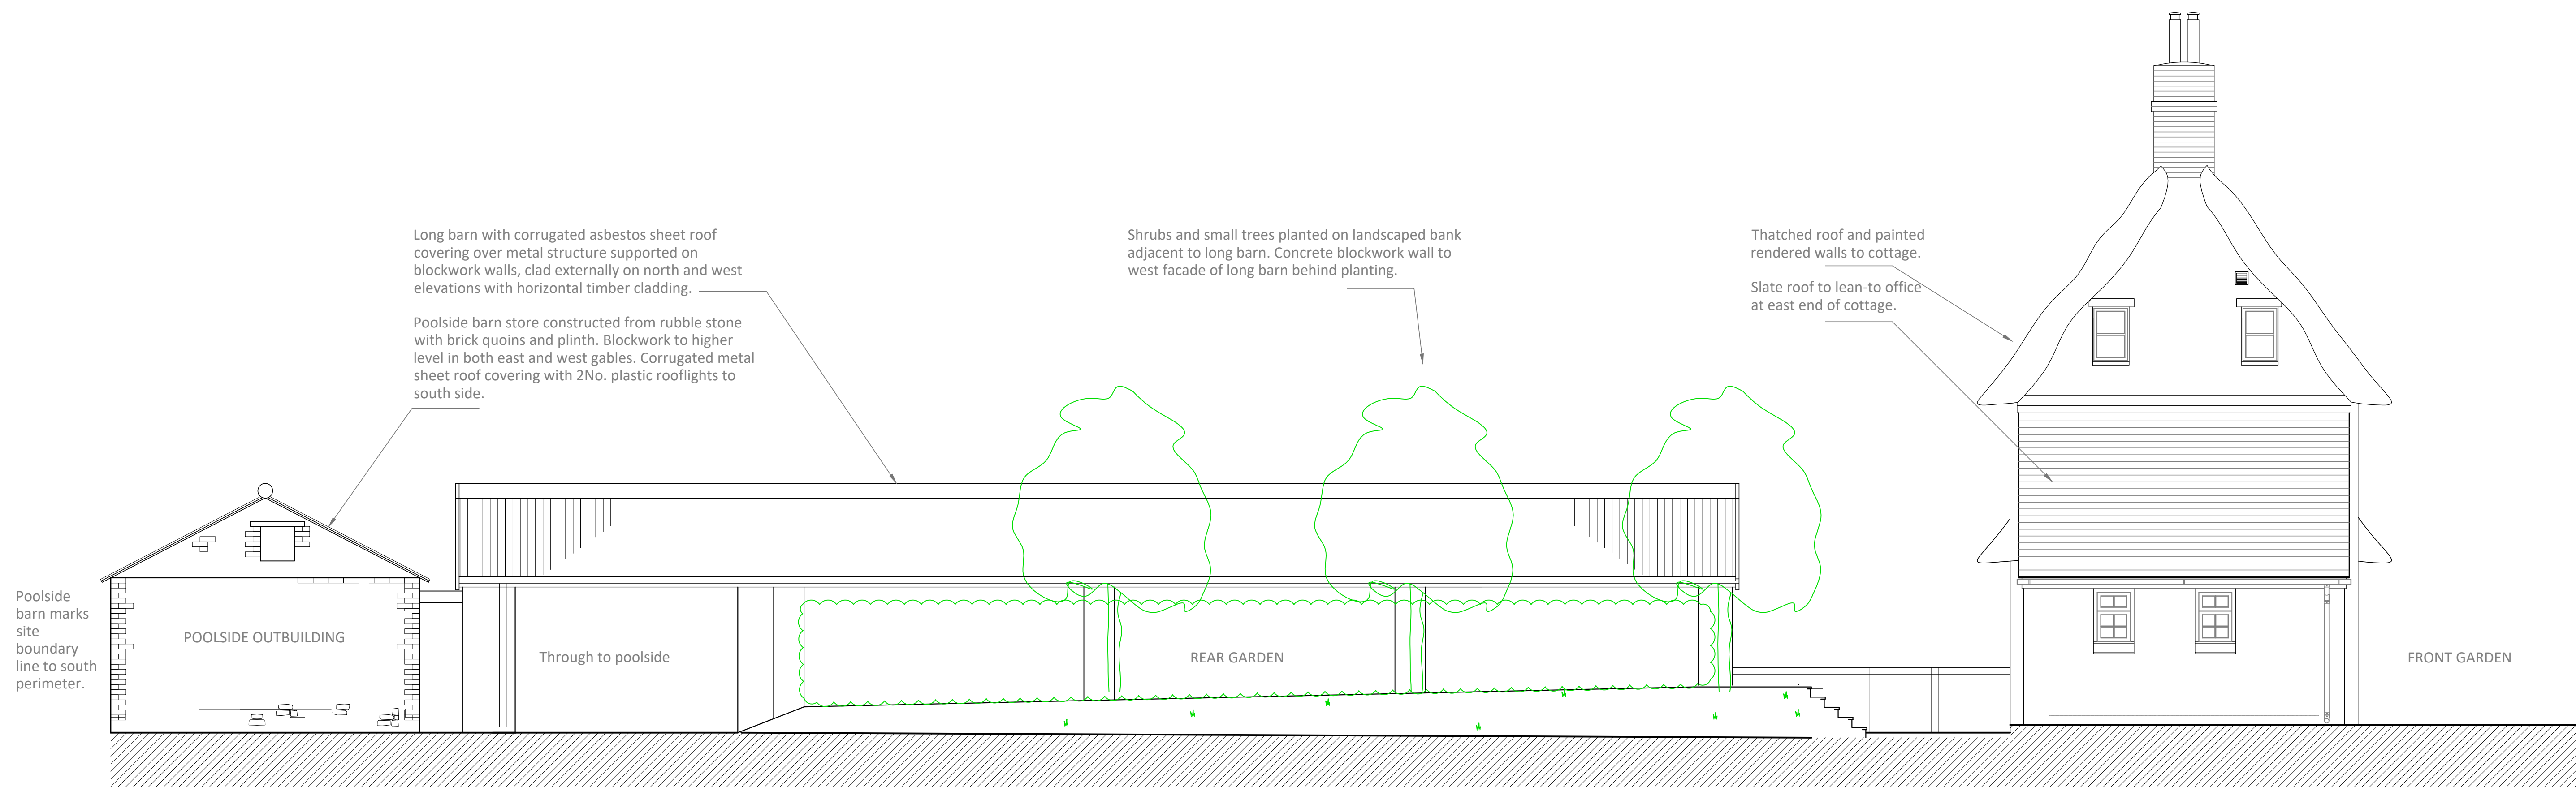

EAST ELEVATION EXISTING

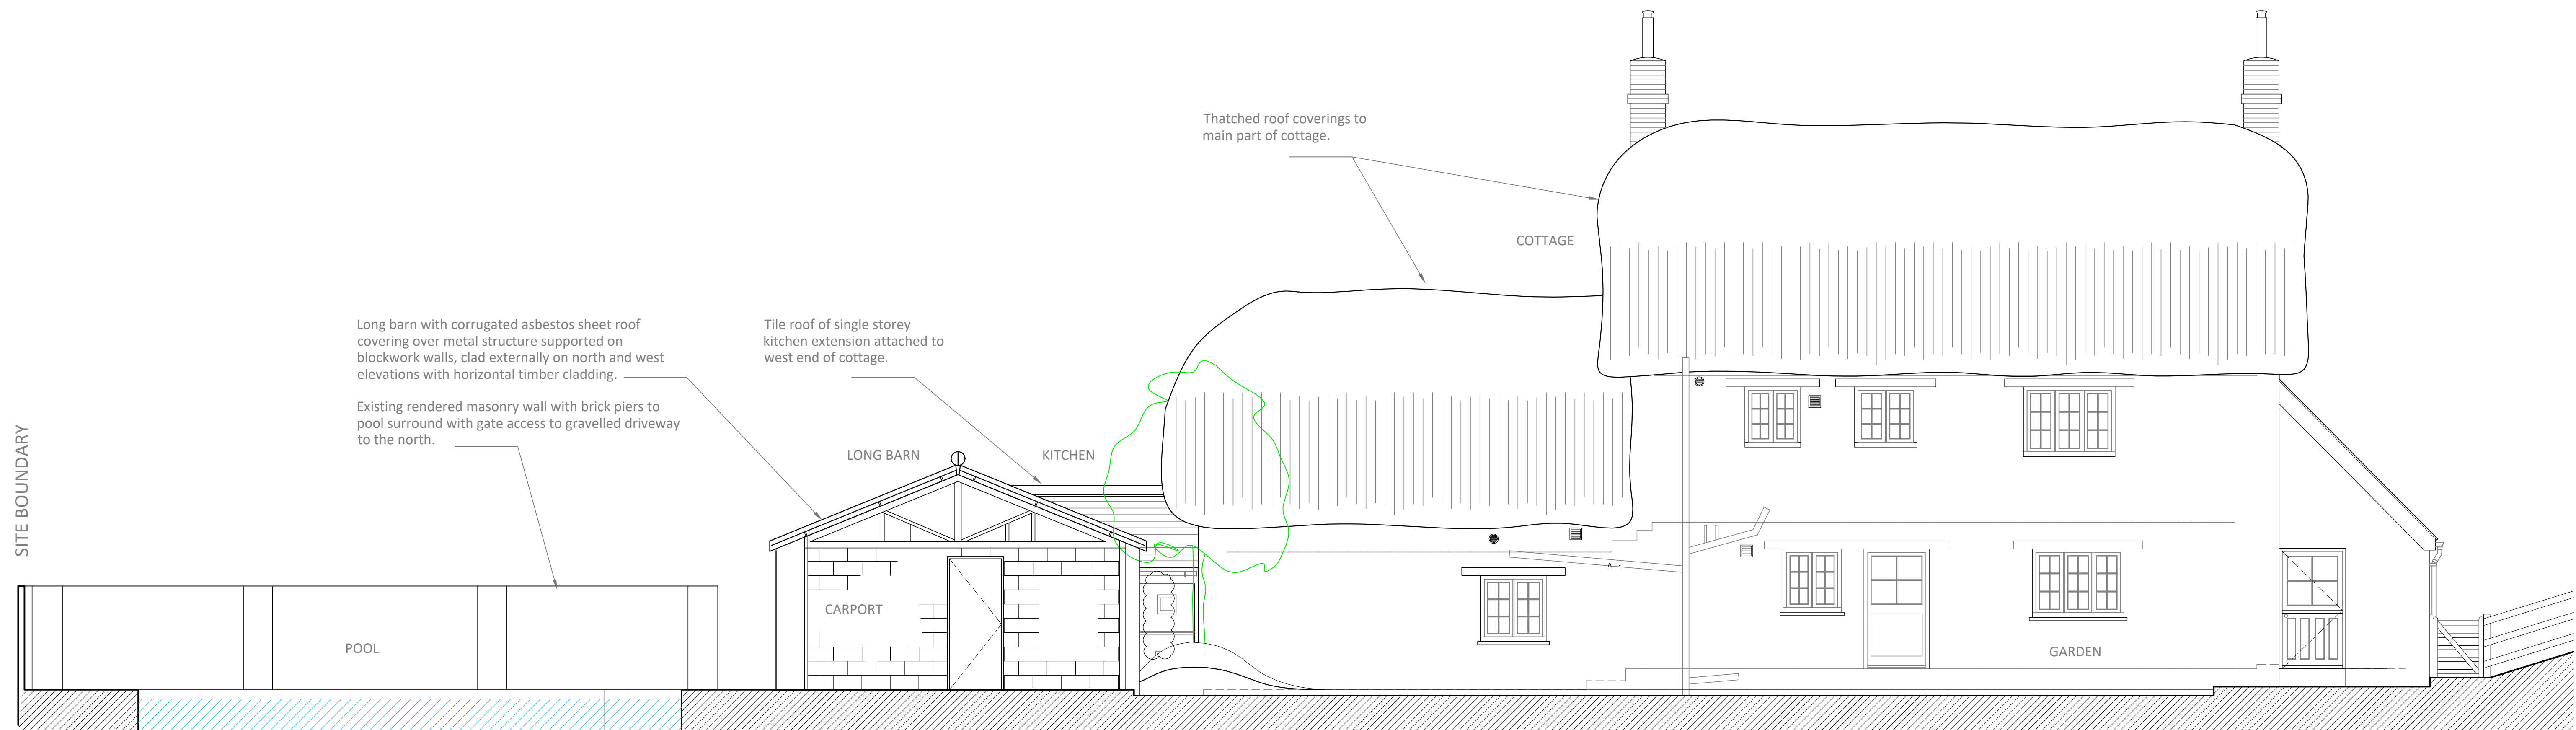

SOUTH ELEVATION EXISTING

