

To be read in conjunction with all relevant Architect's, Structural Engineer's and Services Engineer's drawings and details.

Any variations or supplementary drawings are to be commented on by the Architect.

All dimensions and conditions are to be checked on site prior to preparing drawings or commencing any work.


Please report any discrepancies before proceeding.



Key

Material Schedule

- 1 Metal long-sheet roofing and Solar PV panels
- 2 Metal frame windows and doors
- 3 Wooden cladding
- 4 Metal gutter downpipe
- 5 Existing Fence
- 6 Existing Gate

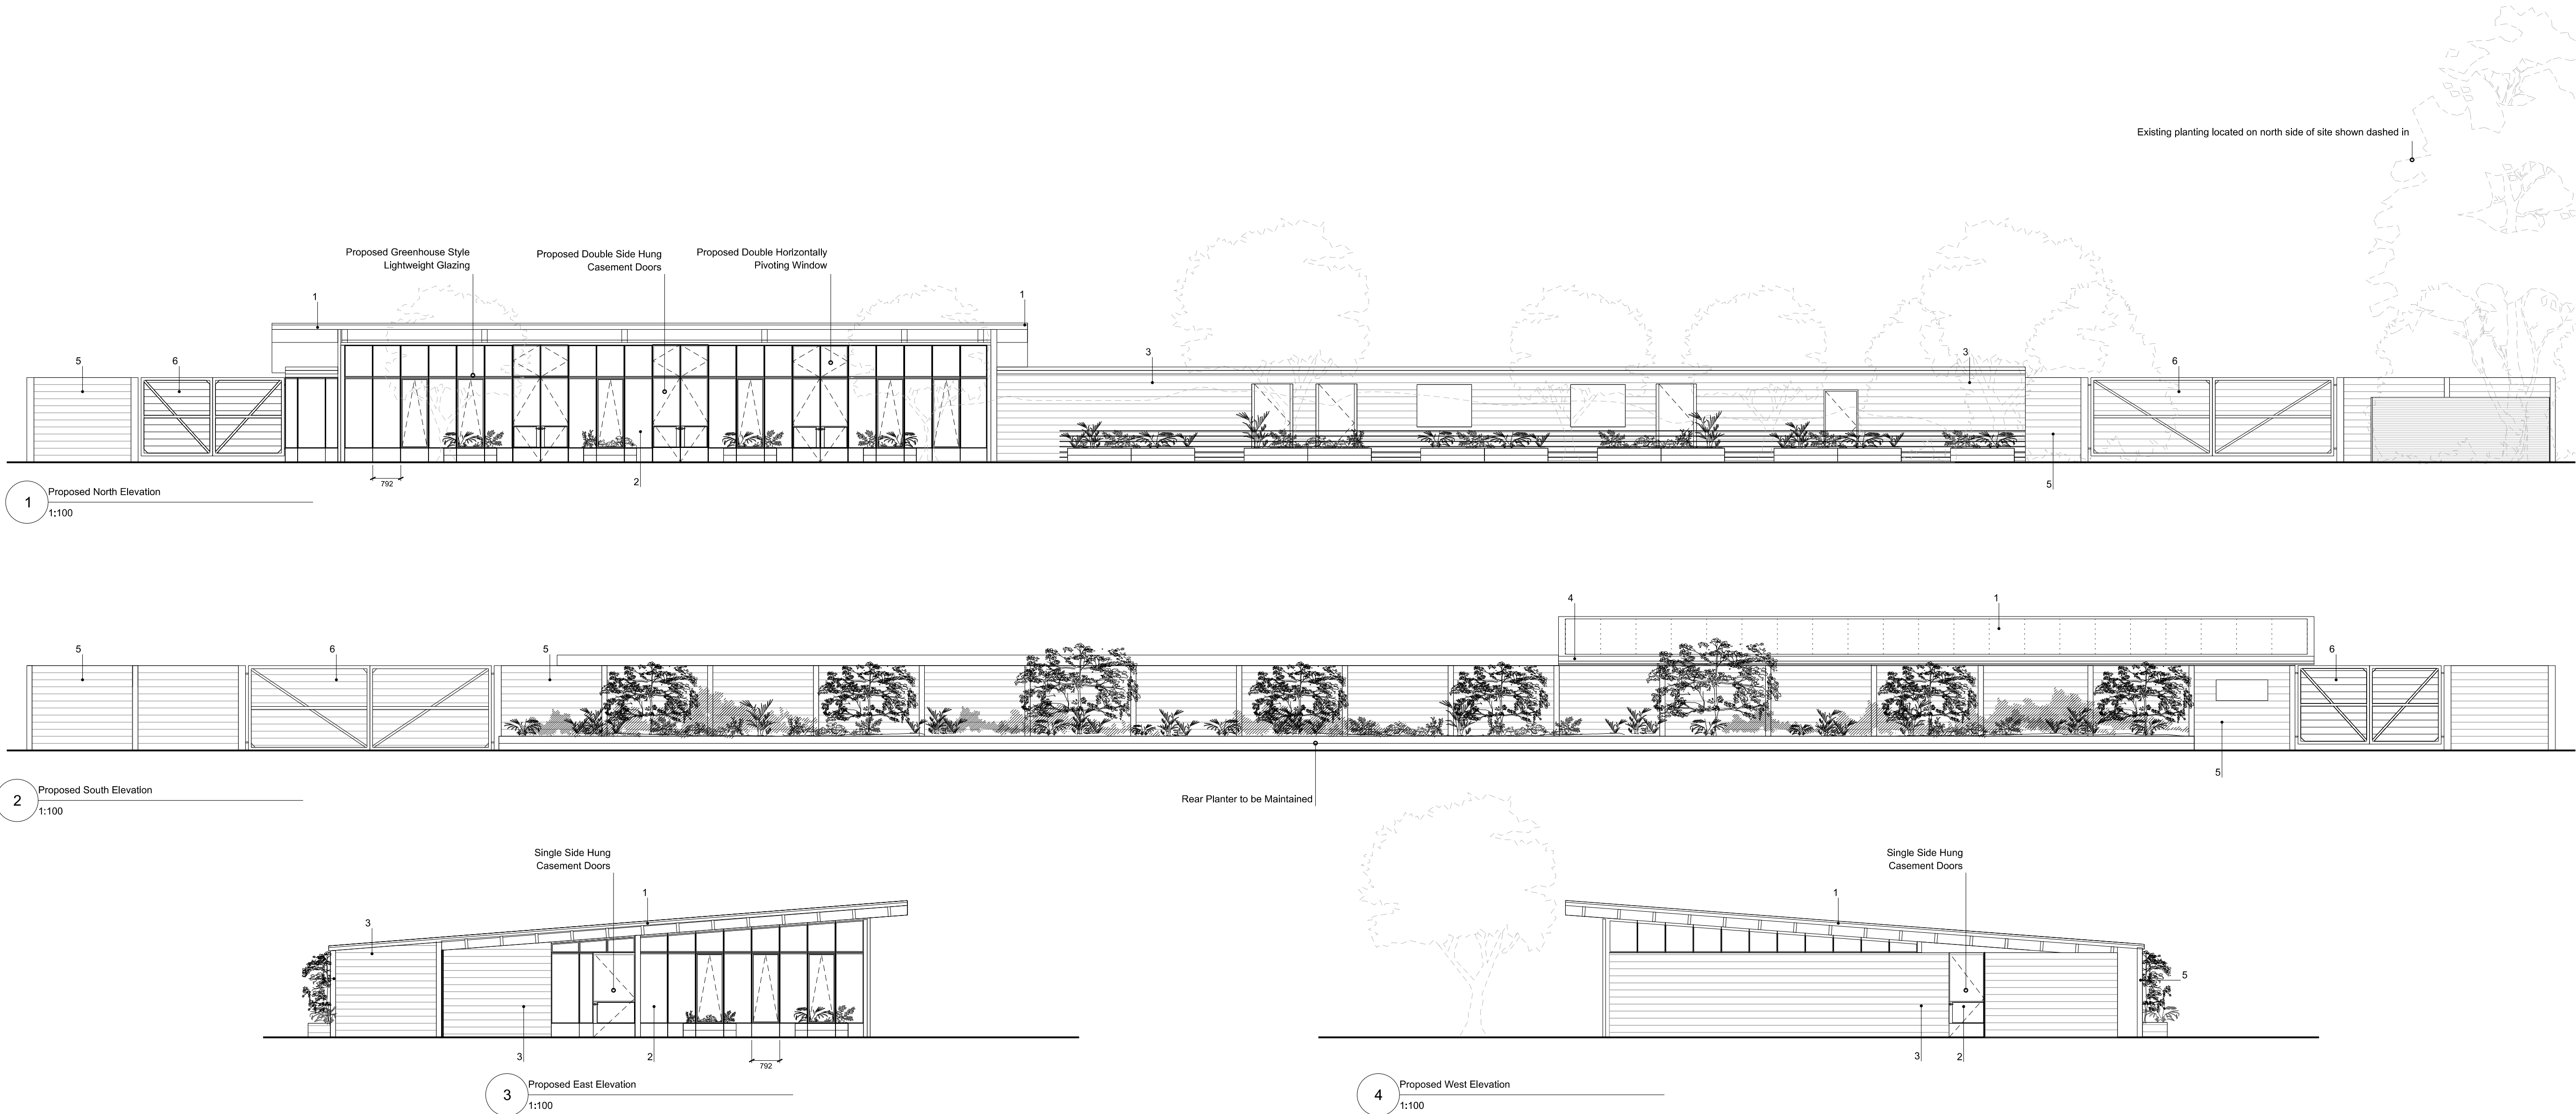

C	29.09.26	Planning Issue - Updates to redline and to show existing planting
B	11.09.26	Planning Issue - Updates to WCs and additional venting panels
A	08.09.26	Planning Issue
REV	DATE	DETAILS

MITCHELL
ELEY
GOULD

Work Rural Ltd
GFS Cafe
Glove Factory Studios, Holt
Proposed Elevations

Planning Sep 26 1:100@ISO A1 LS KE
2177 AP(0)14 C

© MITCHELL ELEY GOULD ARCHITECTS 01225 789033
THE KCE HOUSE G/F NORTH OFFICE 124-126 WALCOT STREET BATH BA1 5BG
USE FIGURED DIMENSIONS ONLY

