



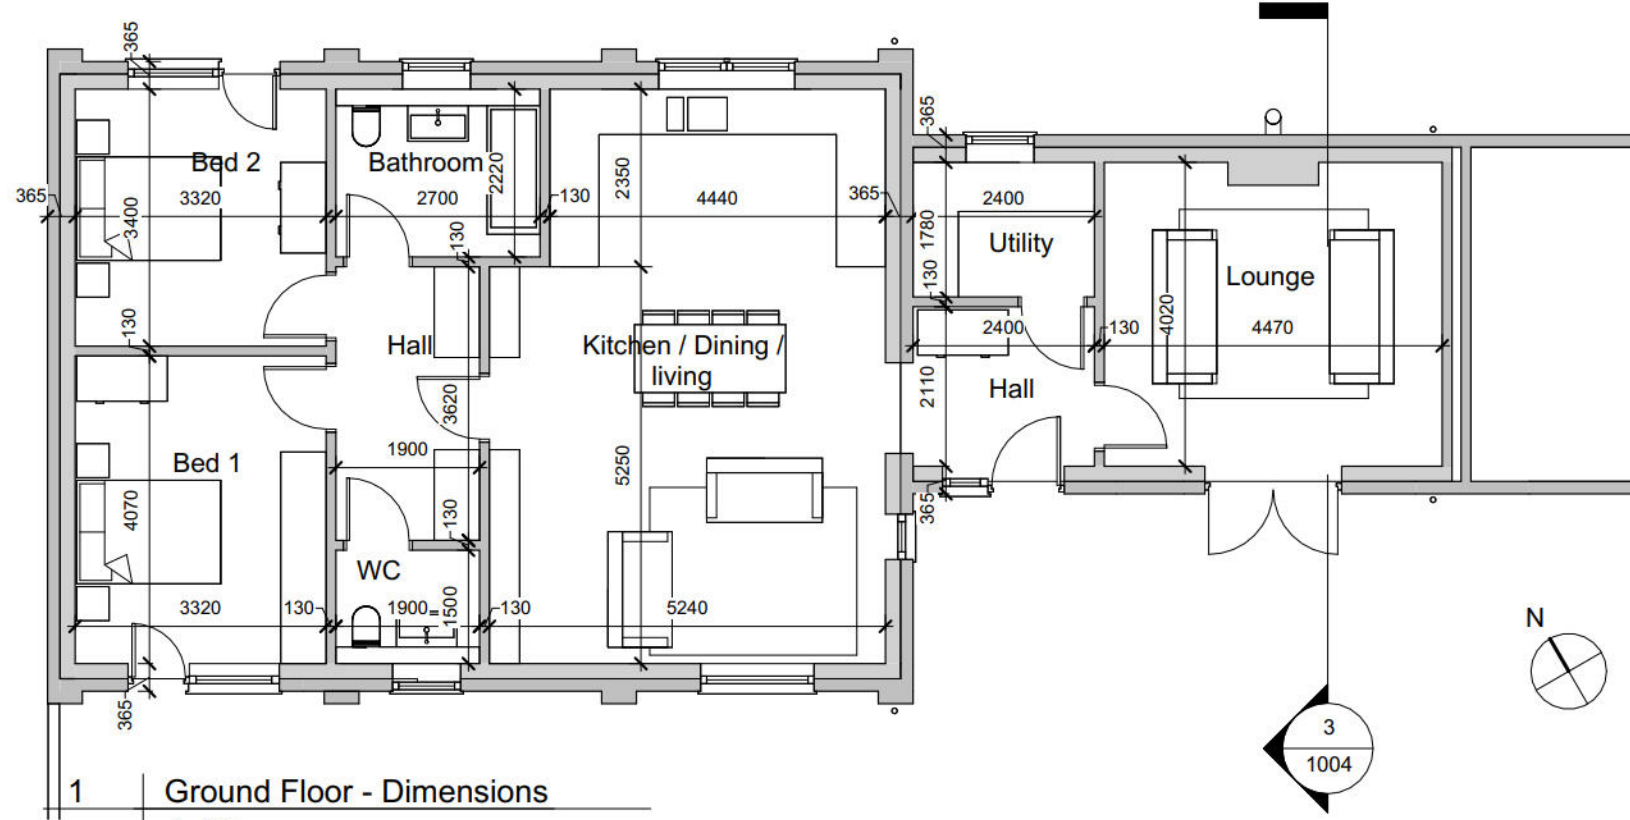


Gross Internal Area = 110sqm


1 | Ground Floor - Dimensions
1 : 100

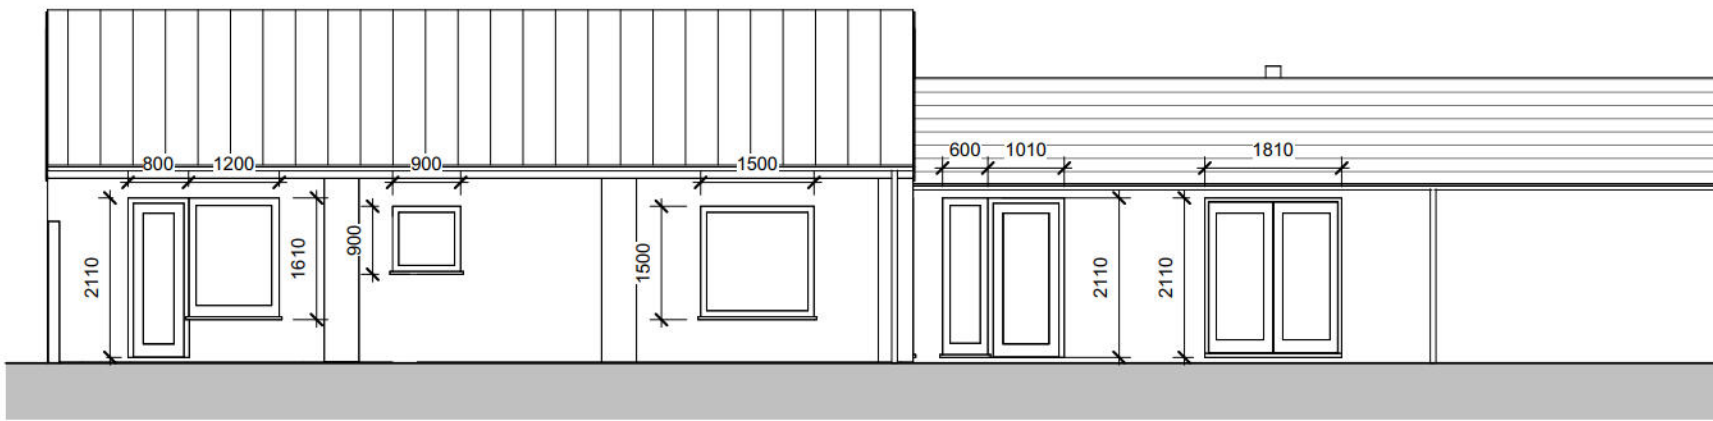


4 | South Elevation - Dimensions
1 : 100

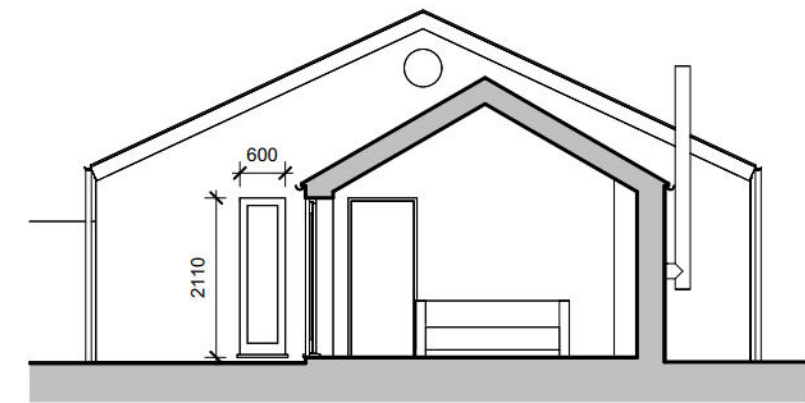

3 | East Elevation - Dimensions
1 : 100

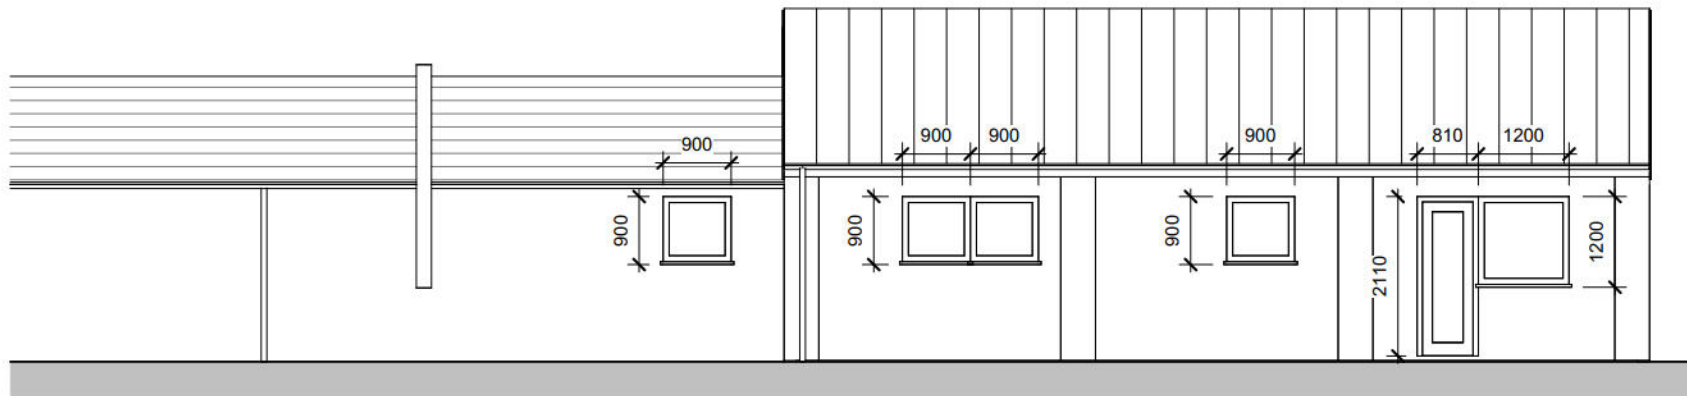

5 | North Elevation - Dimensions
1 : 100

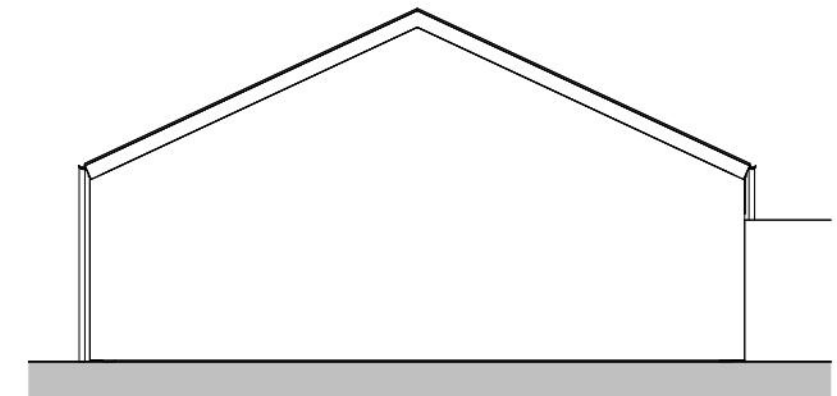

6 | West Elevation - Dimensions
1 : 100