
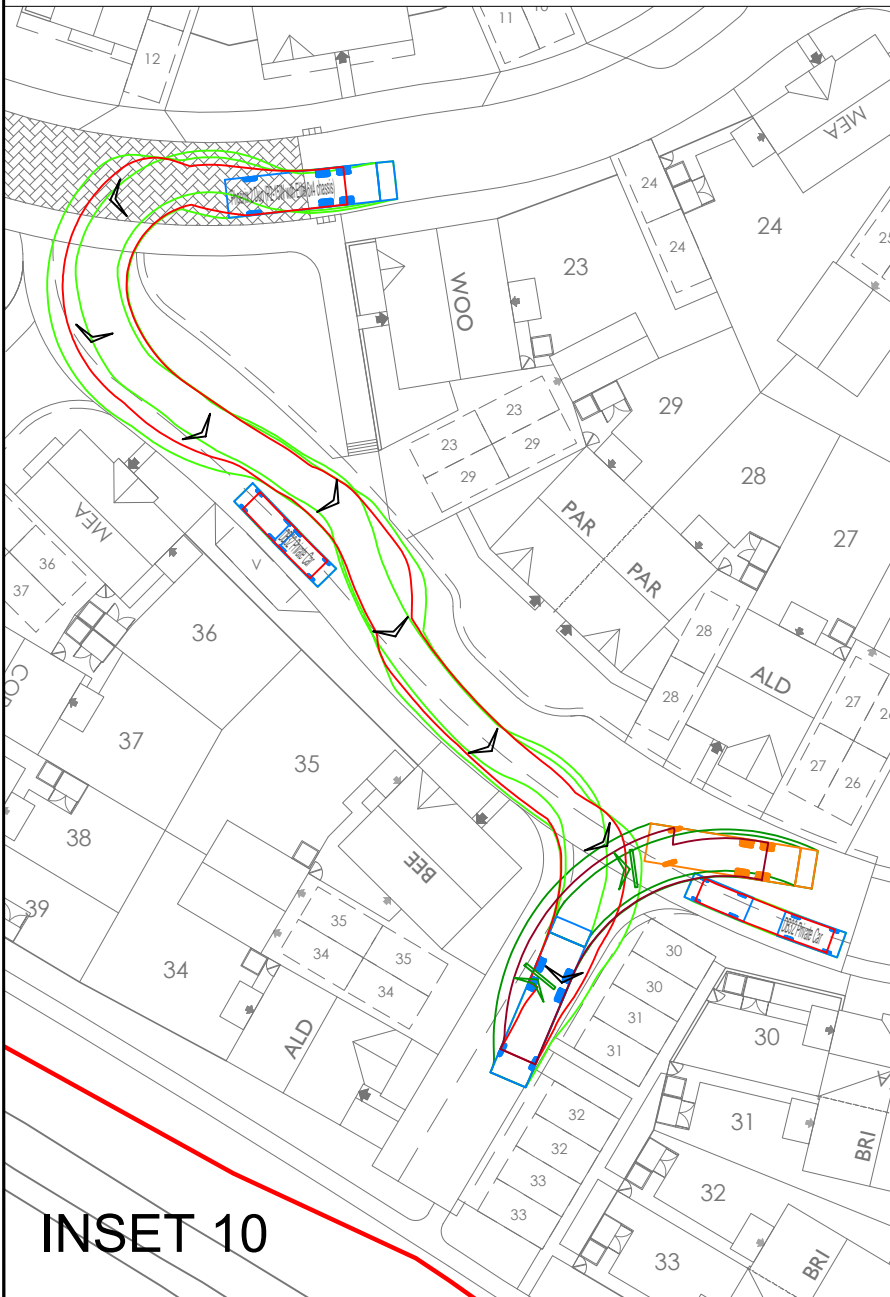
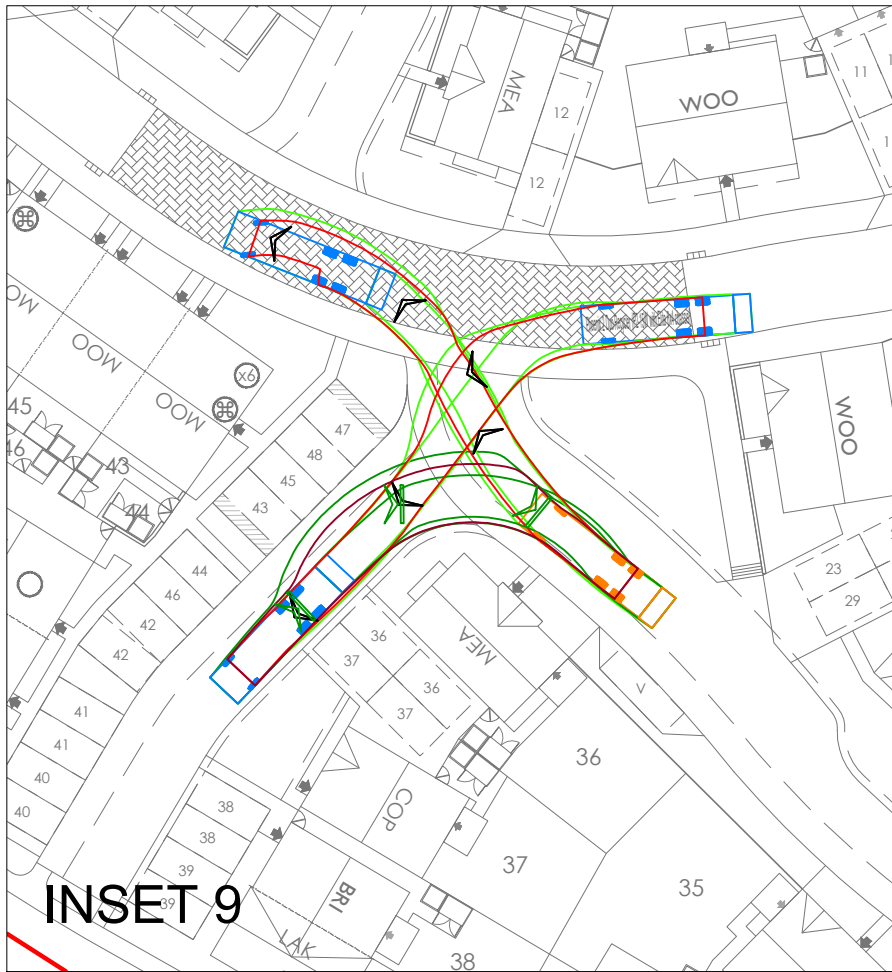
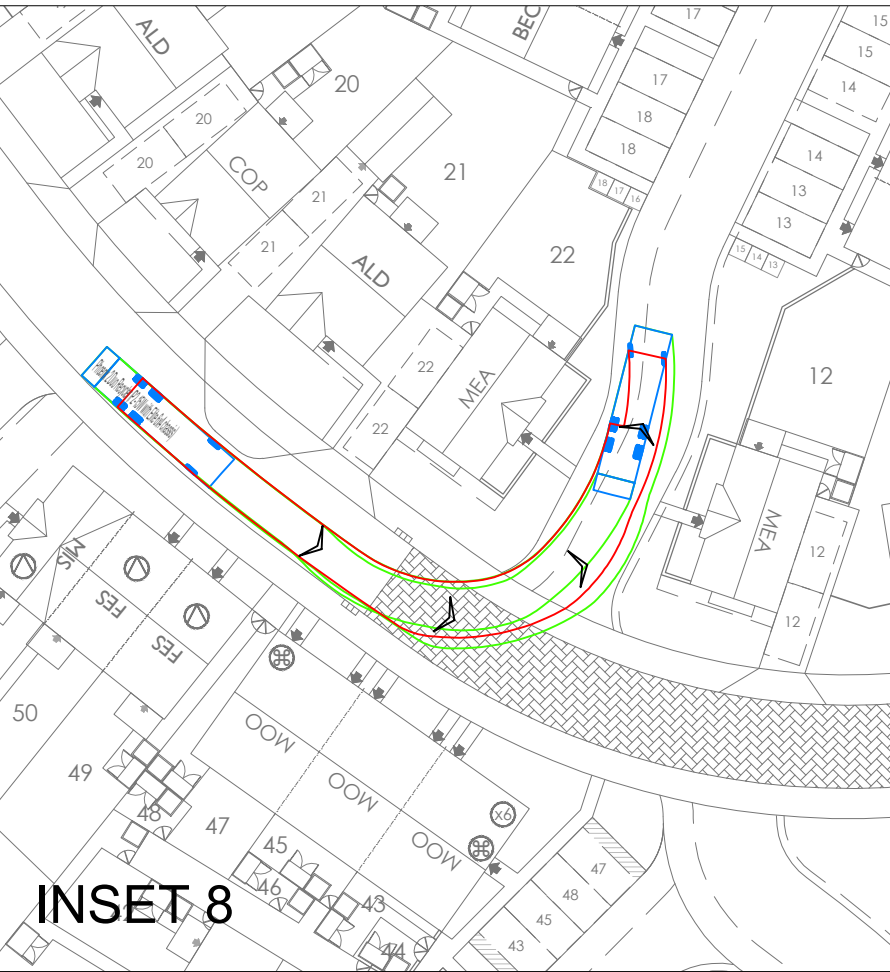
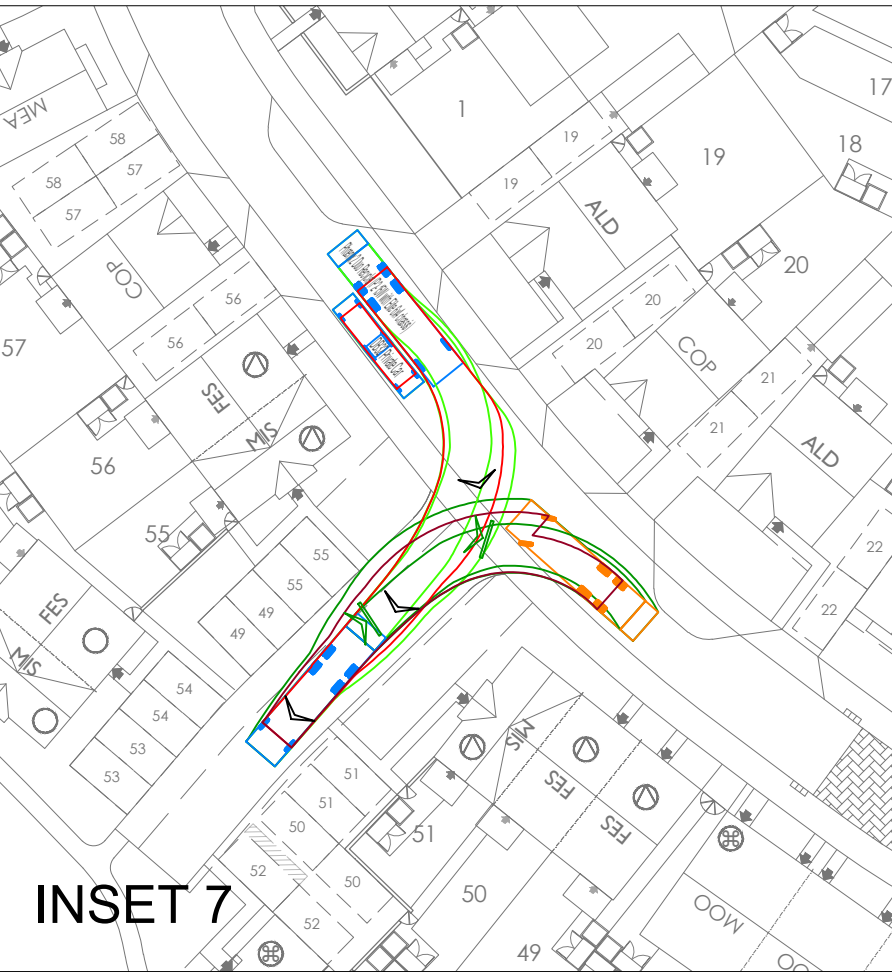
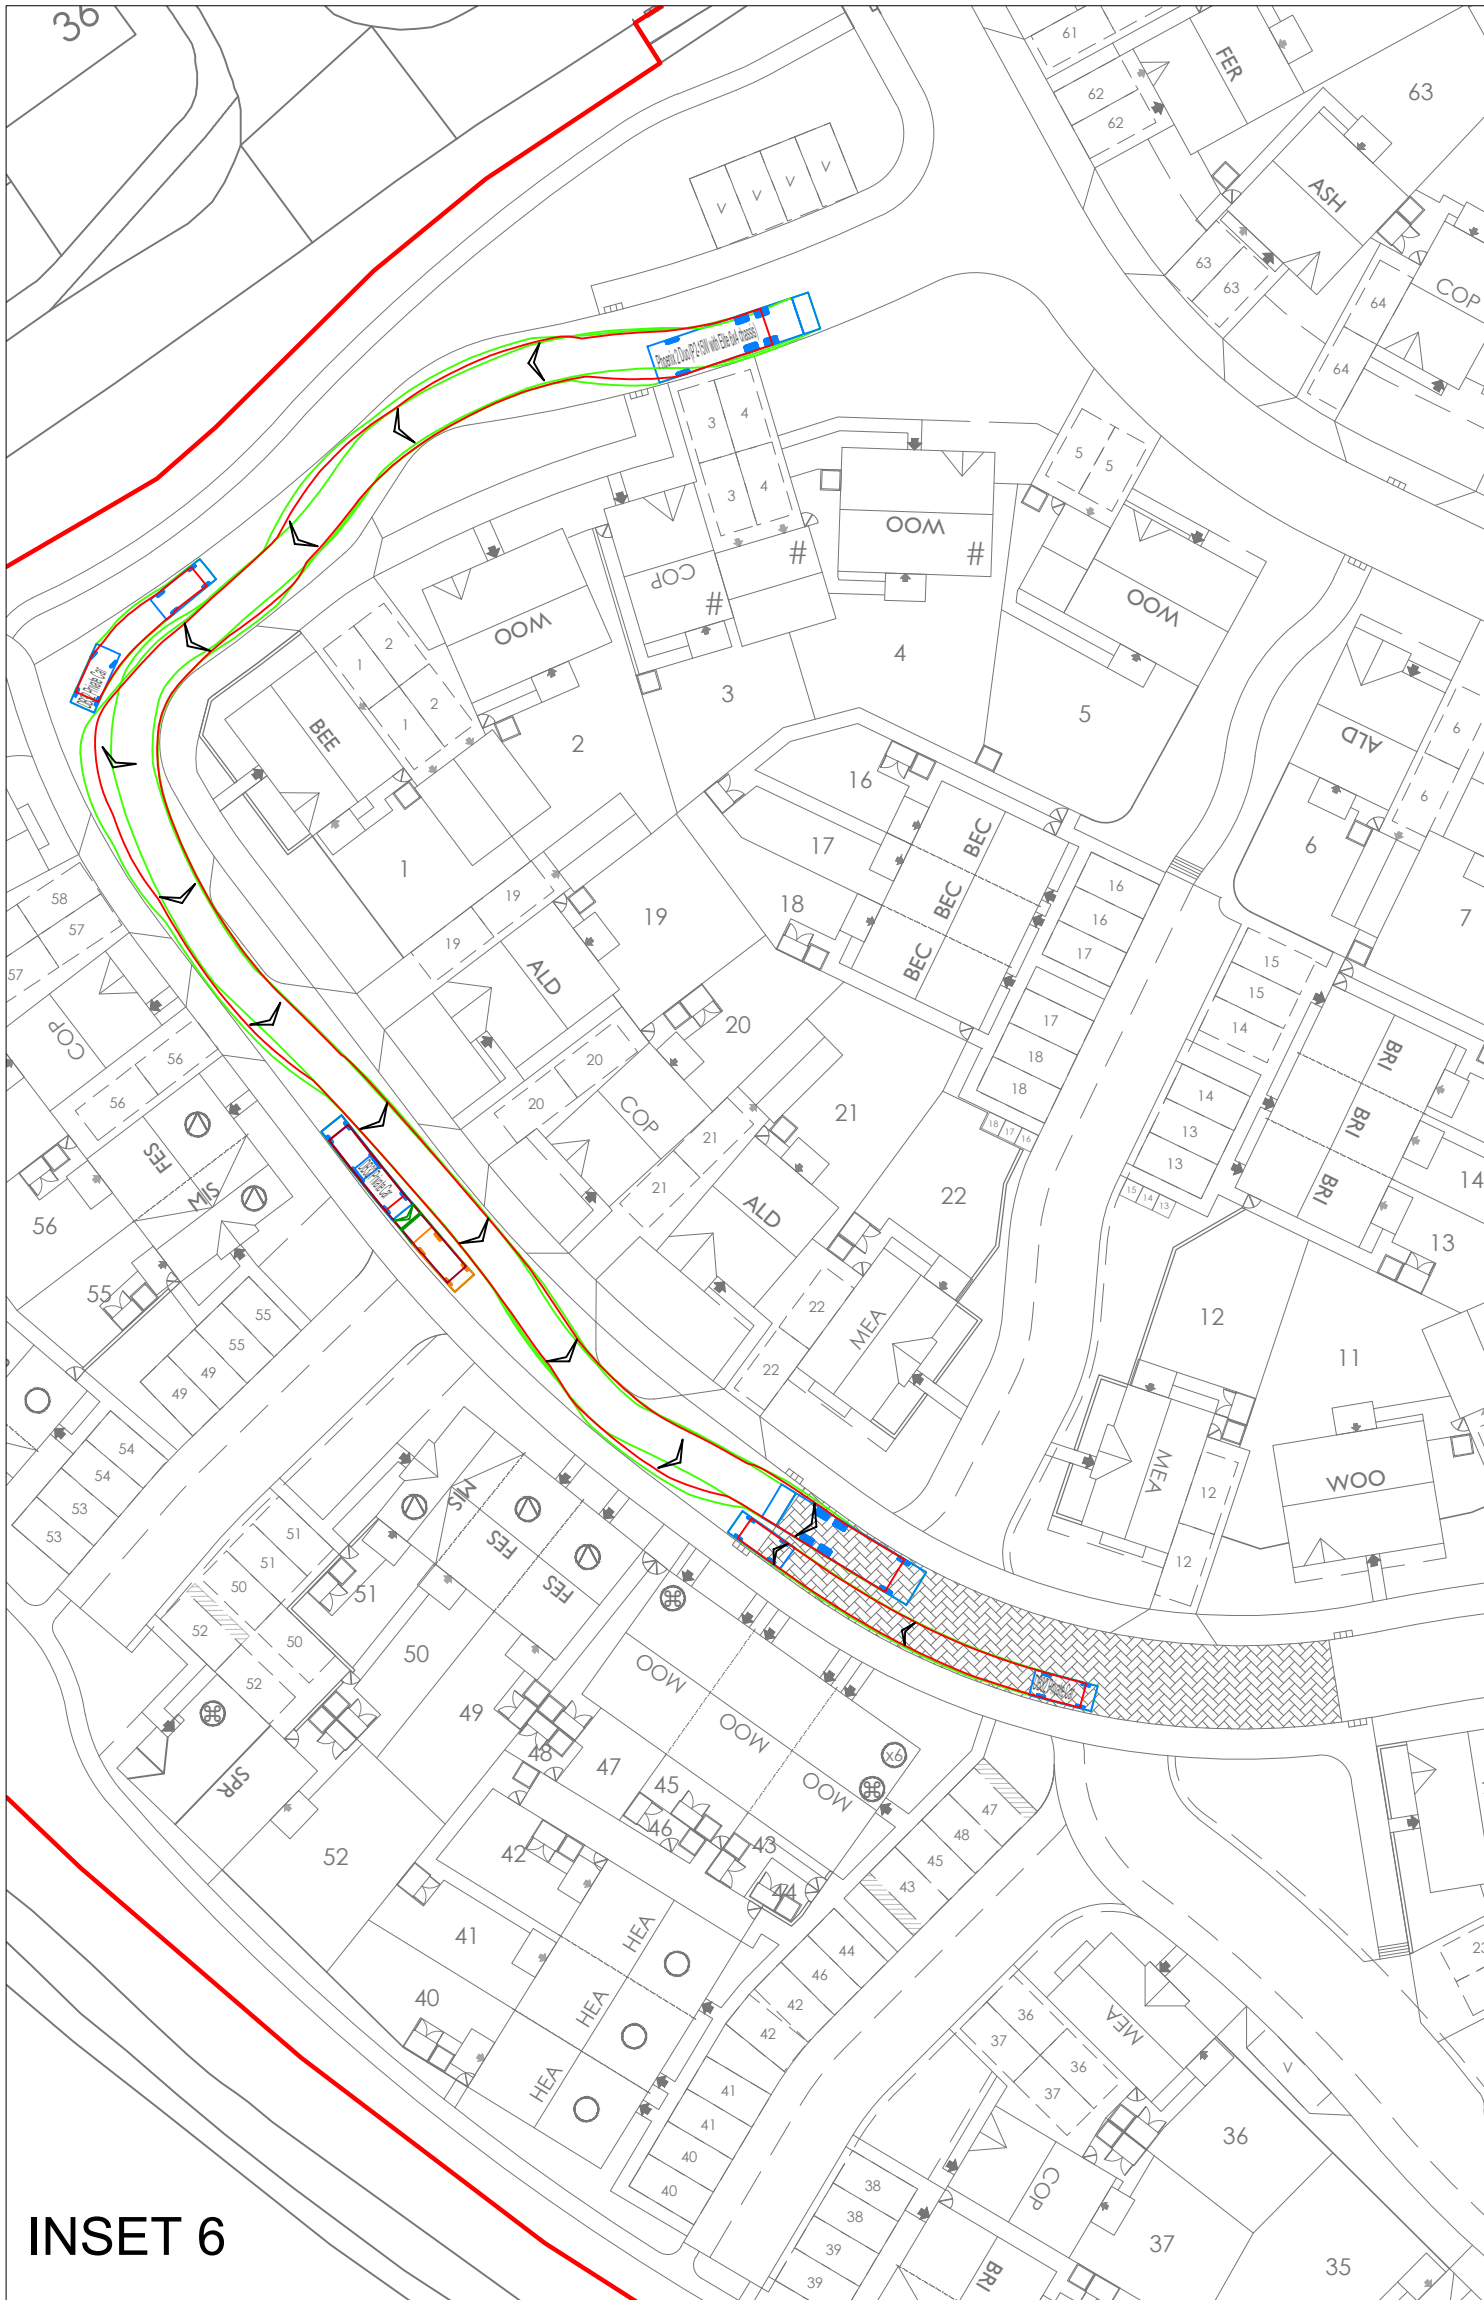
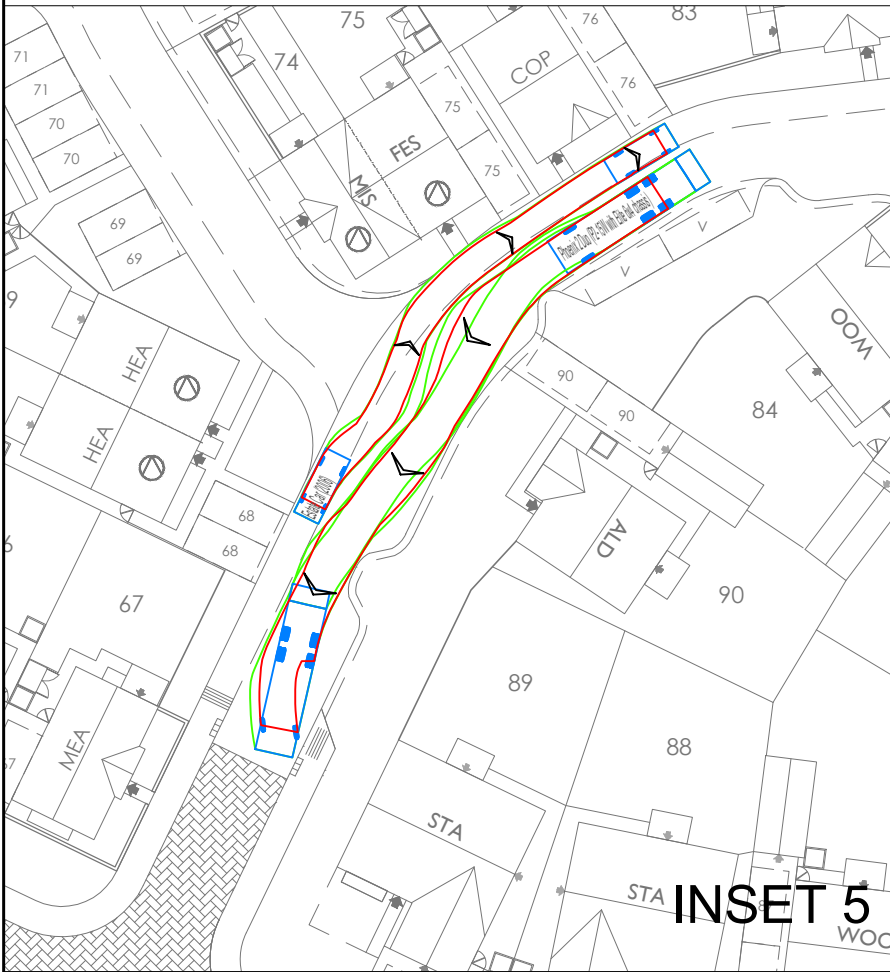
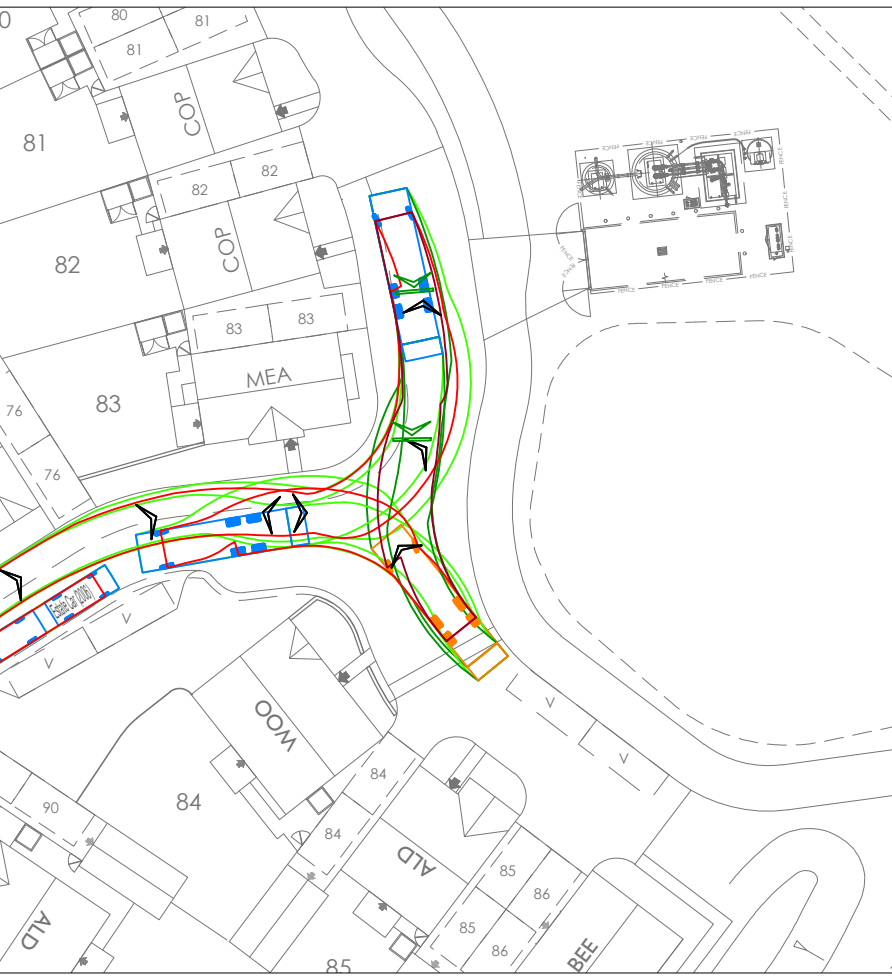
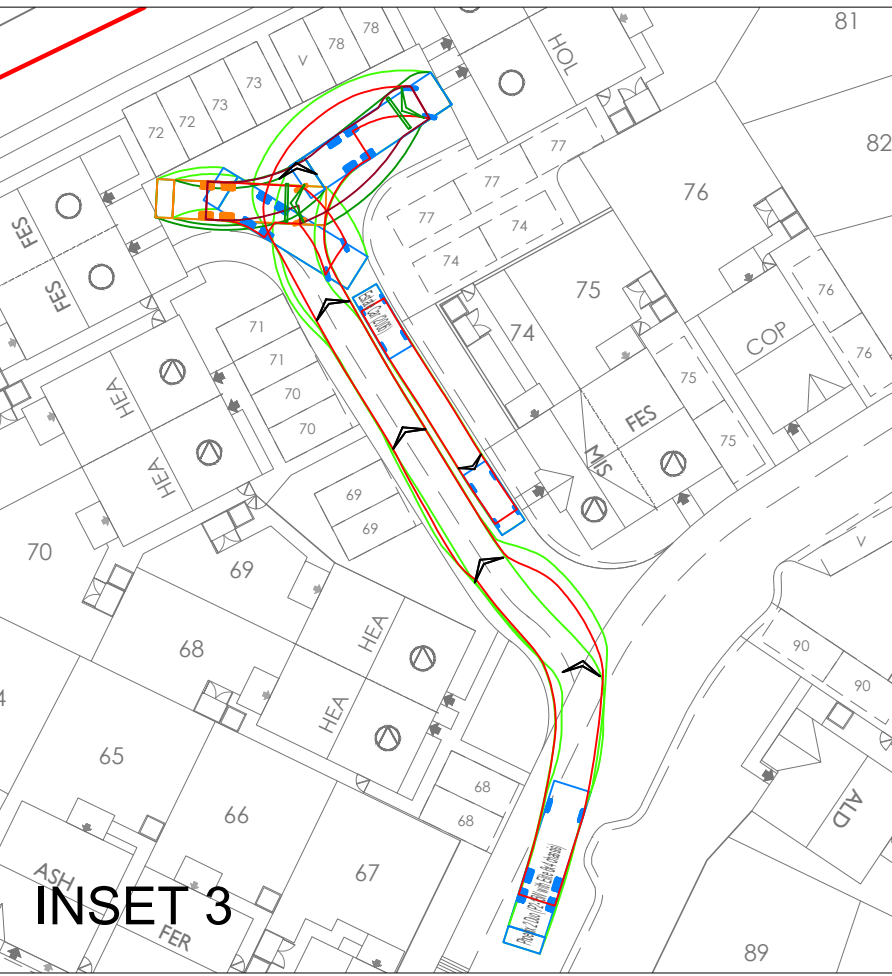
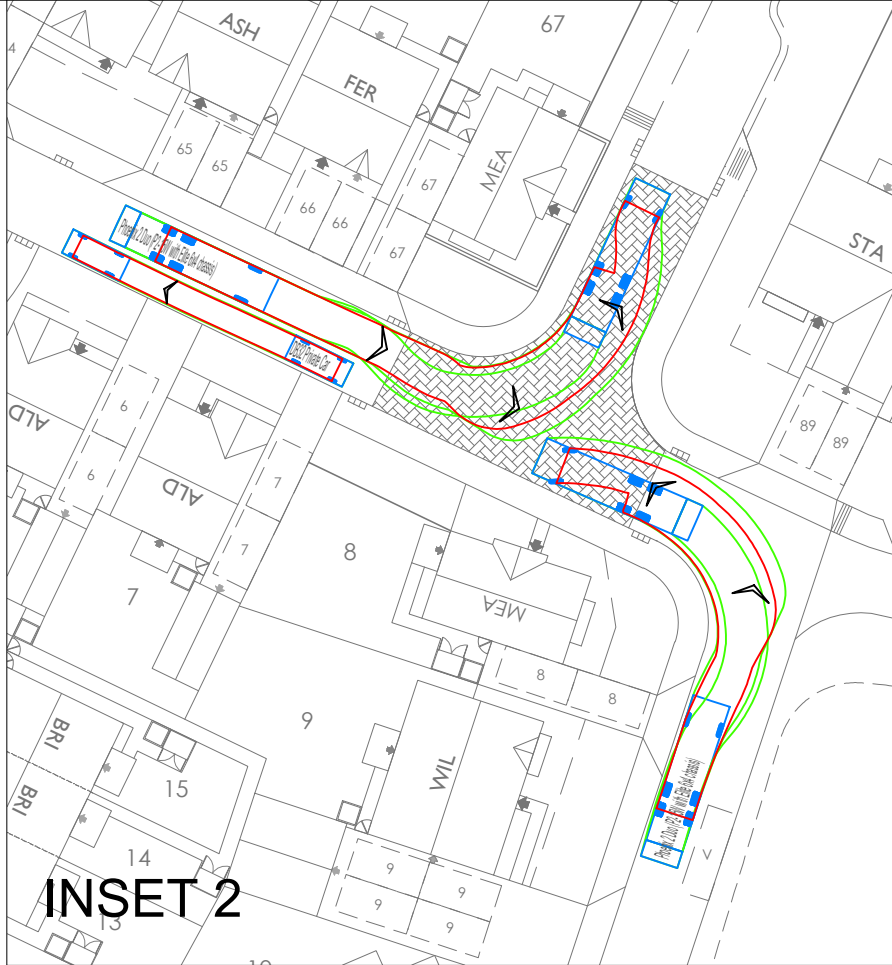
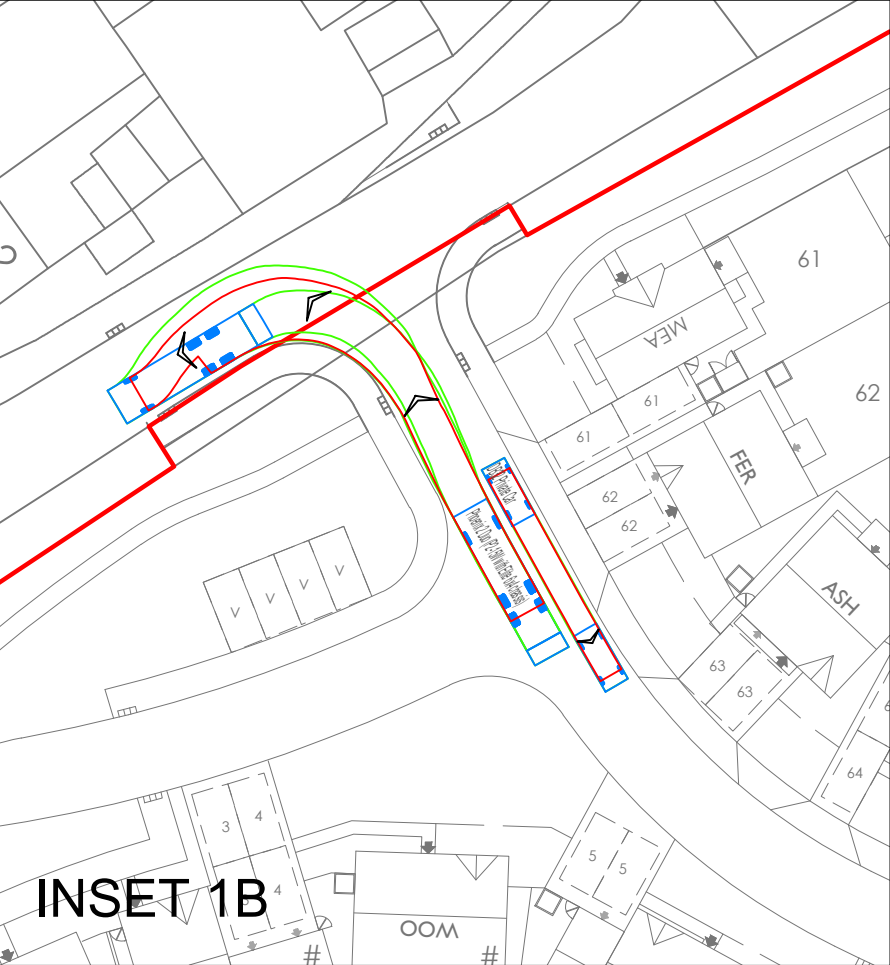
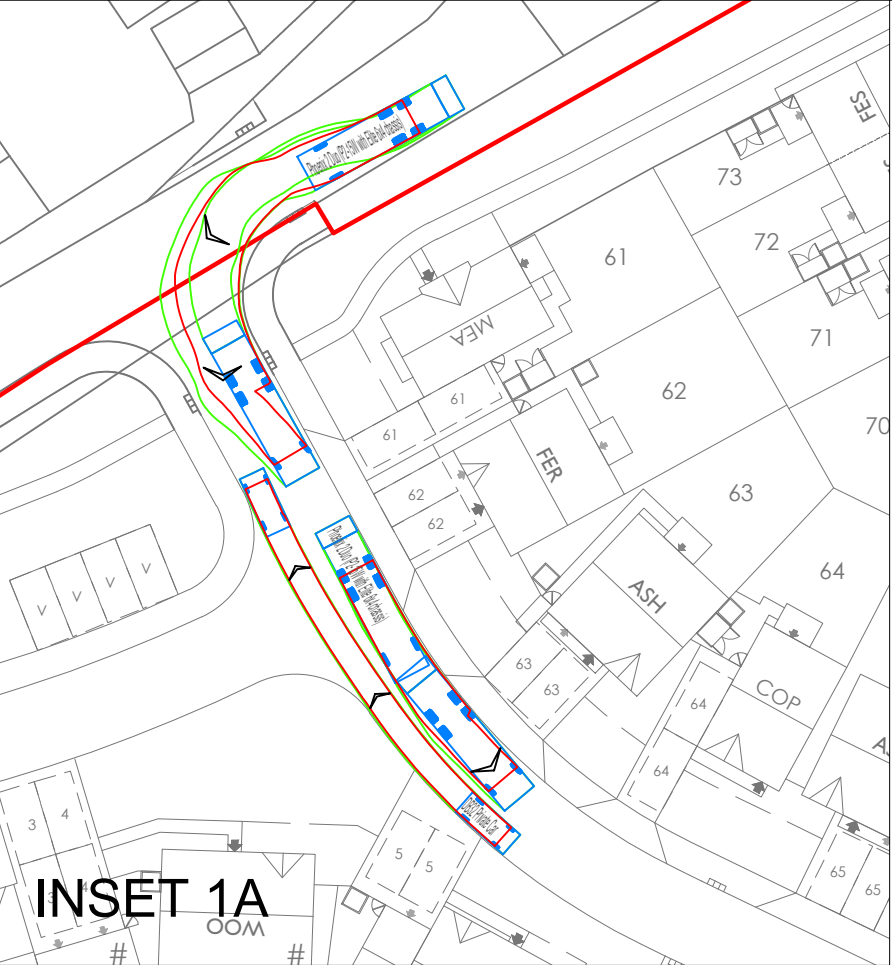


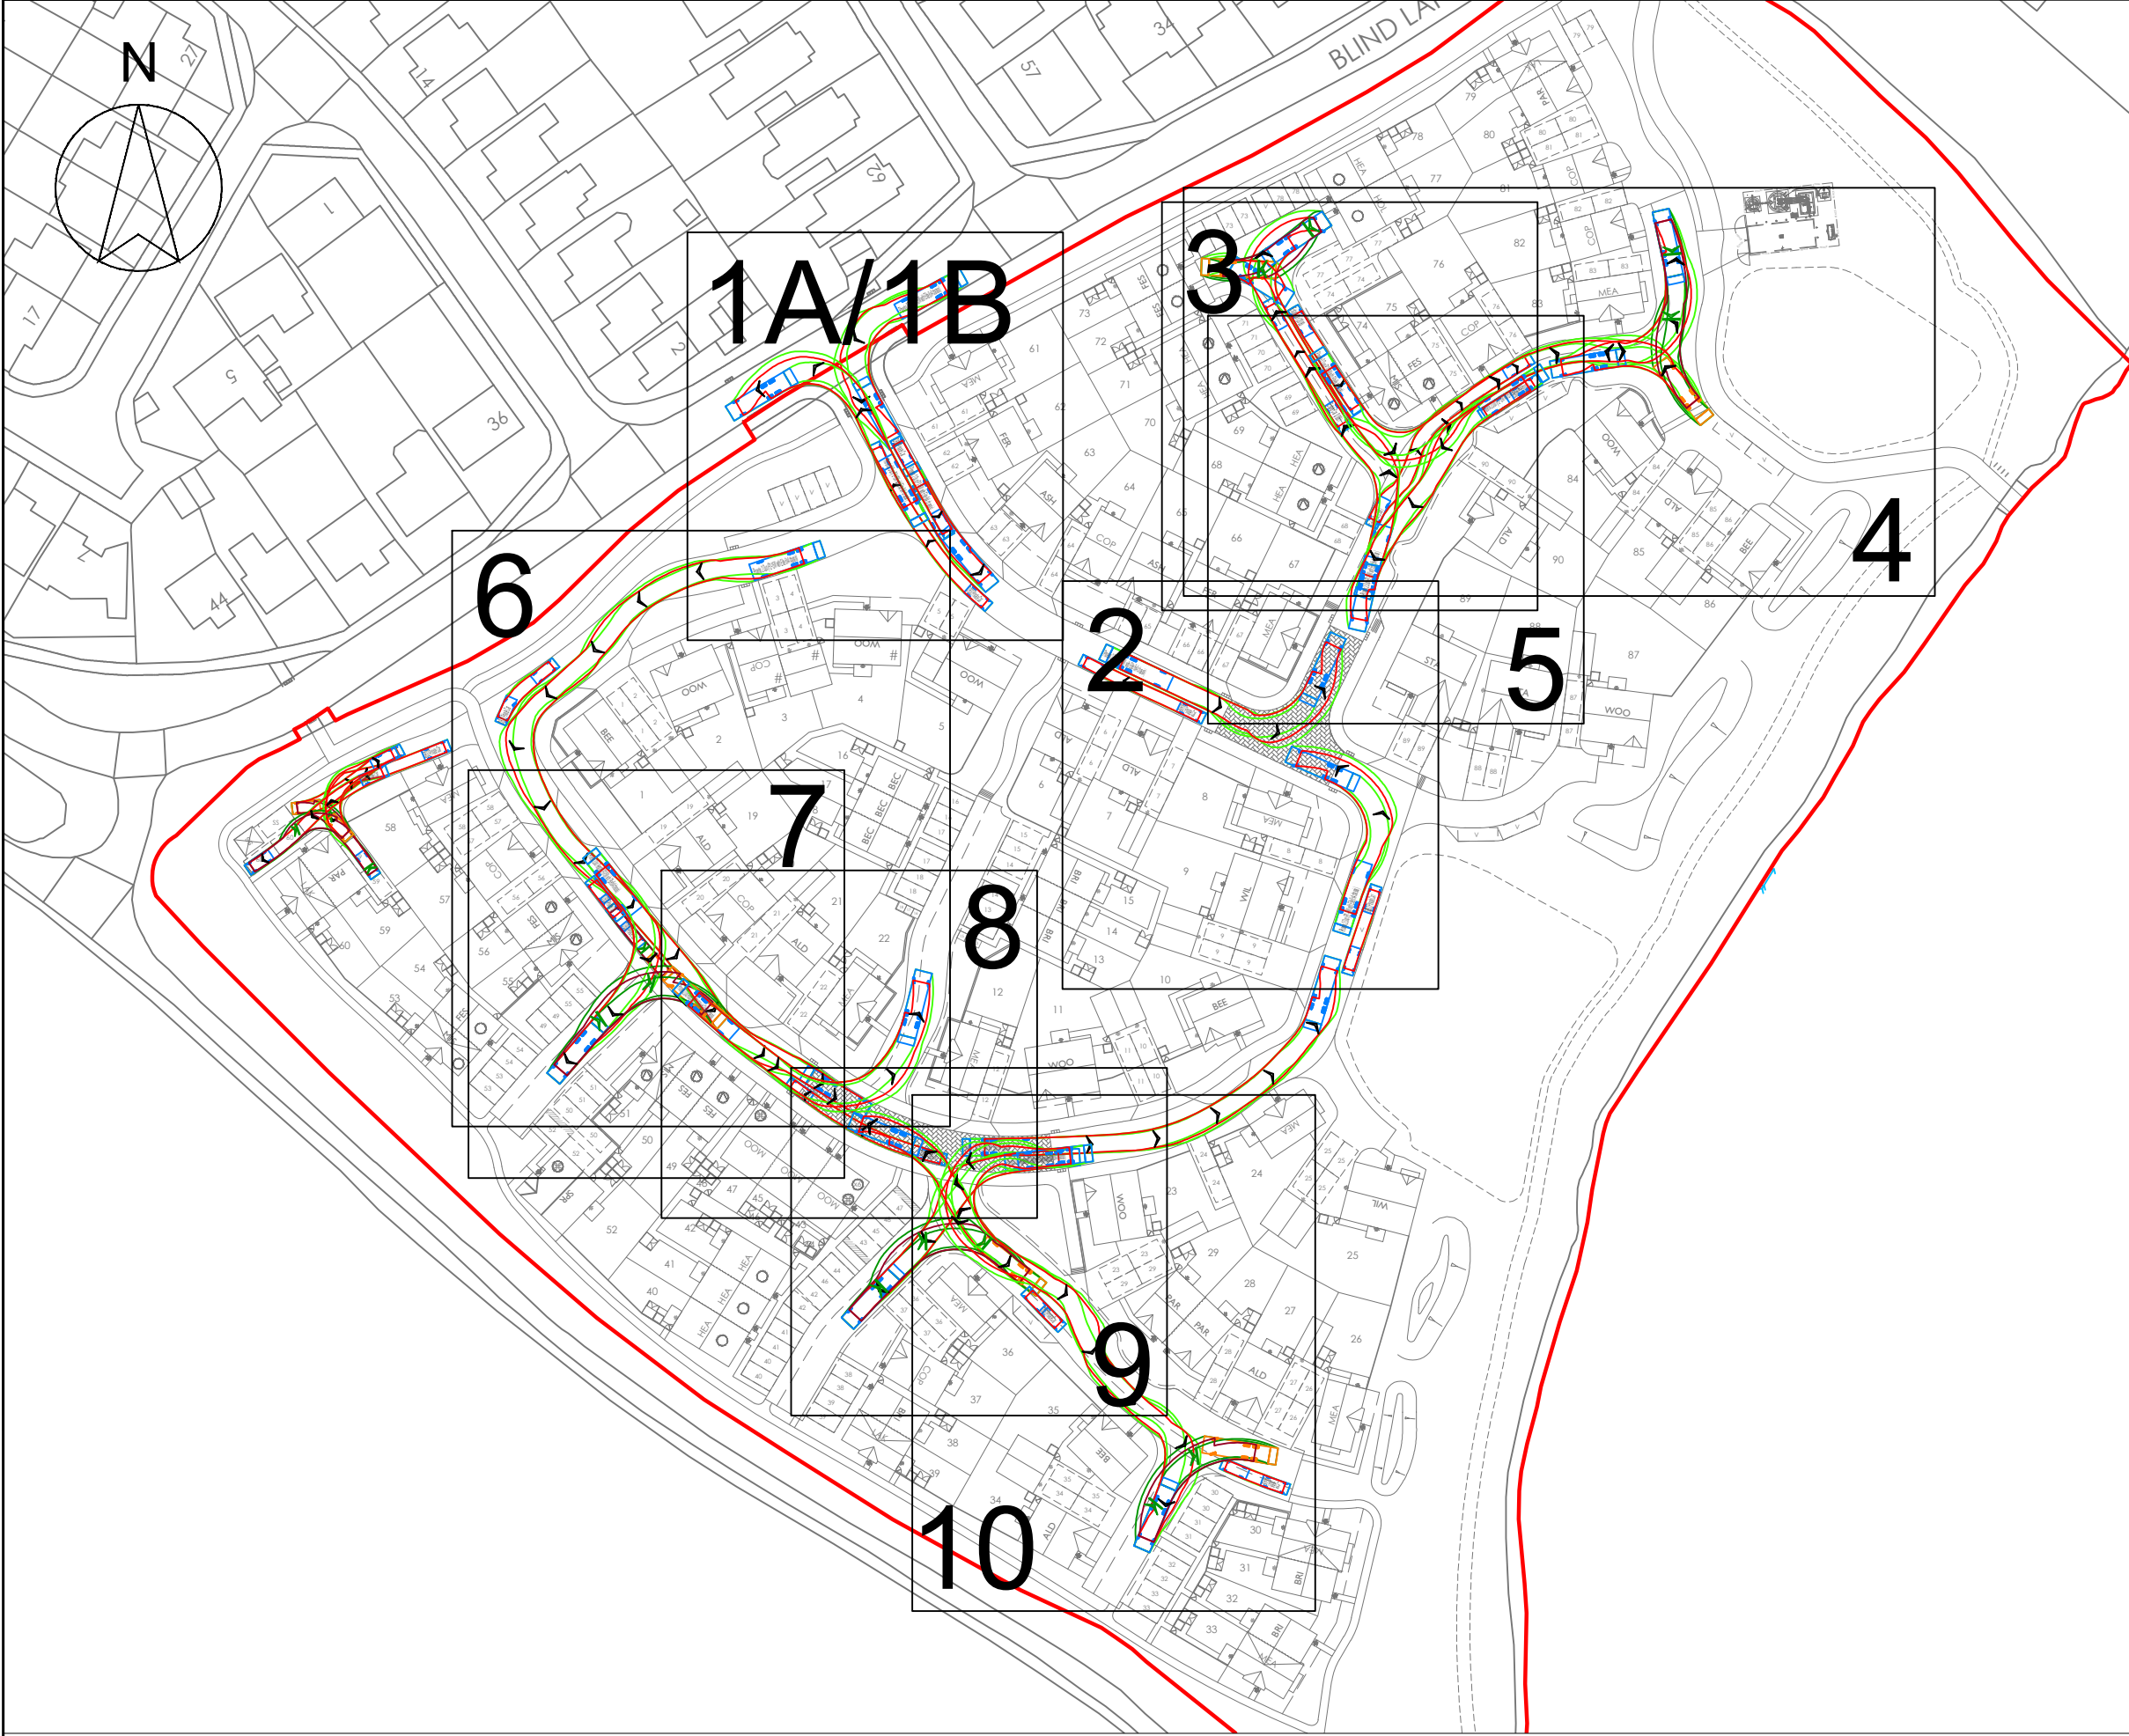

THIS DRAWING IS COPYRIGHT OF CLFA DESIGN


CONTRACTORS MUST CHECK ALL DIMENSIONS ON SITE.

THE CONTRACTORS MUST REFER TO THE EXISTING SERVICES INFORMATION, DESIGNER'S RISK ASSESSMENT AND RESIDUAL RISKS IN THE CONTRACT DOCUMENTATION.

 THIS SYMBOL IS USED TO HIGHLIGHT INSTANCES OF RISK WITHIN THE CONSTRUCTION PROCESS.


THE INFORMATION SHOWN ON THIS DRAWING HAS BEEN BASED UPON THE SITE LAYOUT:

RECEIVED ON:

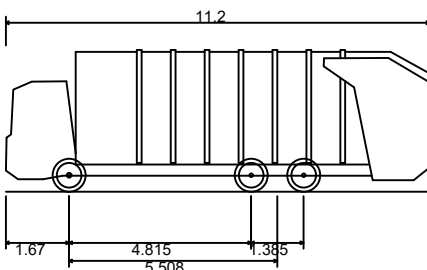


Phoenix 2 Duo (P2-15W with Elite 6x4 chassis)

Overall Length	11.200m
Overall Width	2.530m
Overall Body Height	3.751m
Min Body Ground Clearance	0.304m
Track Width	2.500m
Lock to lock time	4.00s
Kerb to Kerb Turning Radius	9.500m

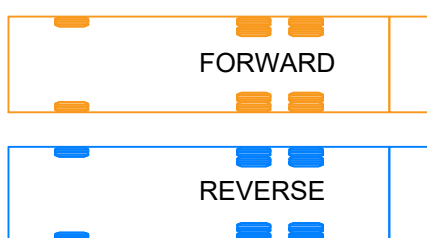

FORWARD CHASSIS OUTLINE
FORWARD WHEEL TRACK
REVERSE WHEEL TRACK
REVERSE CHASSIS OUTLINE

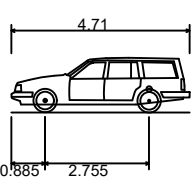

Estate Car (2006)

Overall Length	4.710m
Overall Width	1.804m
Overall Body Height	1.442m
Min Body Ground Clearance	0.207m
Max Track Width	1.756m
Lock to lock time	4.00s
Kerb to Kerb Turning Radius	5.950m

P05	REVISED PLANNING ISSUE - SITE LAYOUT	CL	FA	08/09/26
P04	SITE LAYOUT UPDATED	MR	FA	31/07/26
P03	SITE LAYOUT UPDATES - ROADS	CL	FA	17/02/26
P02	LEVELS STRATEGY UPDATES	CL	FA	14/01/26
P01	FIRST ISSUE	CL	FA	01/12/25
REV	DESCRIPTION	BY	APP	DATE

CLFA DESIGN

71-75 Shelton Street, Covent Garden
London, WC2H 9JQ

CLIENT:

Wain
HOMES

PROJECT:

BLIND LANE
SOUTHWICK

DRAWING:

SWEEP-PATH ANALYSIS
REFUSE VEHICLE

PROJECT NUMBER:

CLFA137

DRAWING NUMBER:

CLFA137-CLFA-00-XX-DR-C-0514

STATUS:

S2

SCALE @ A1

OVERALL@1:2500/INSETS@1:500

REV:

P05

