


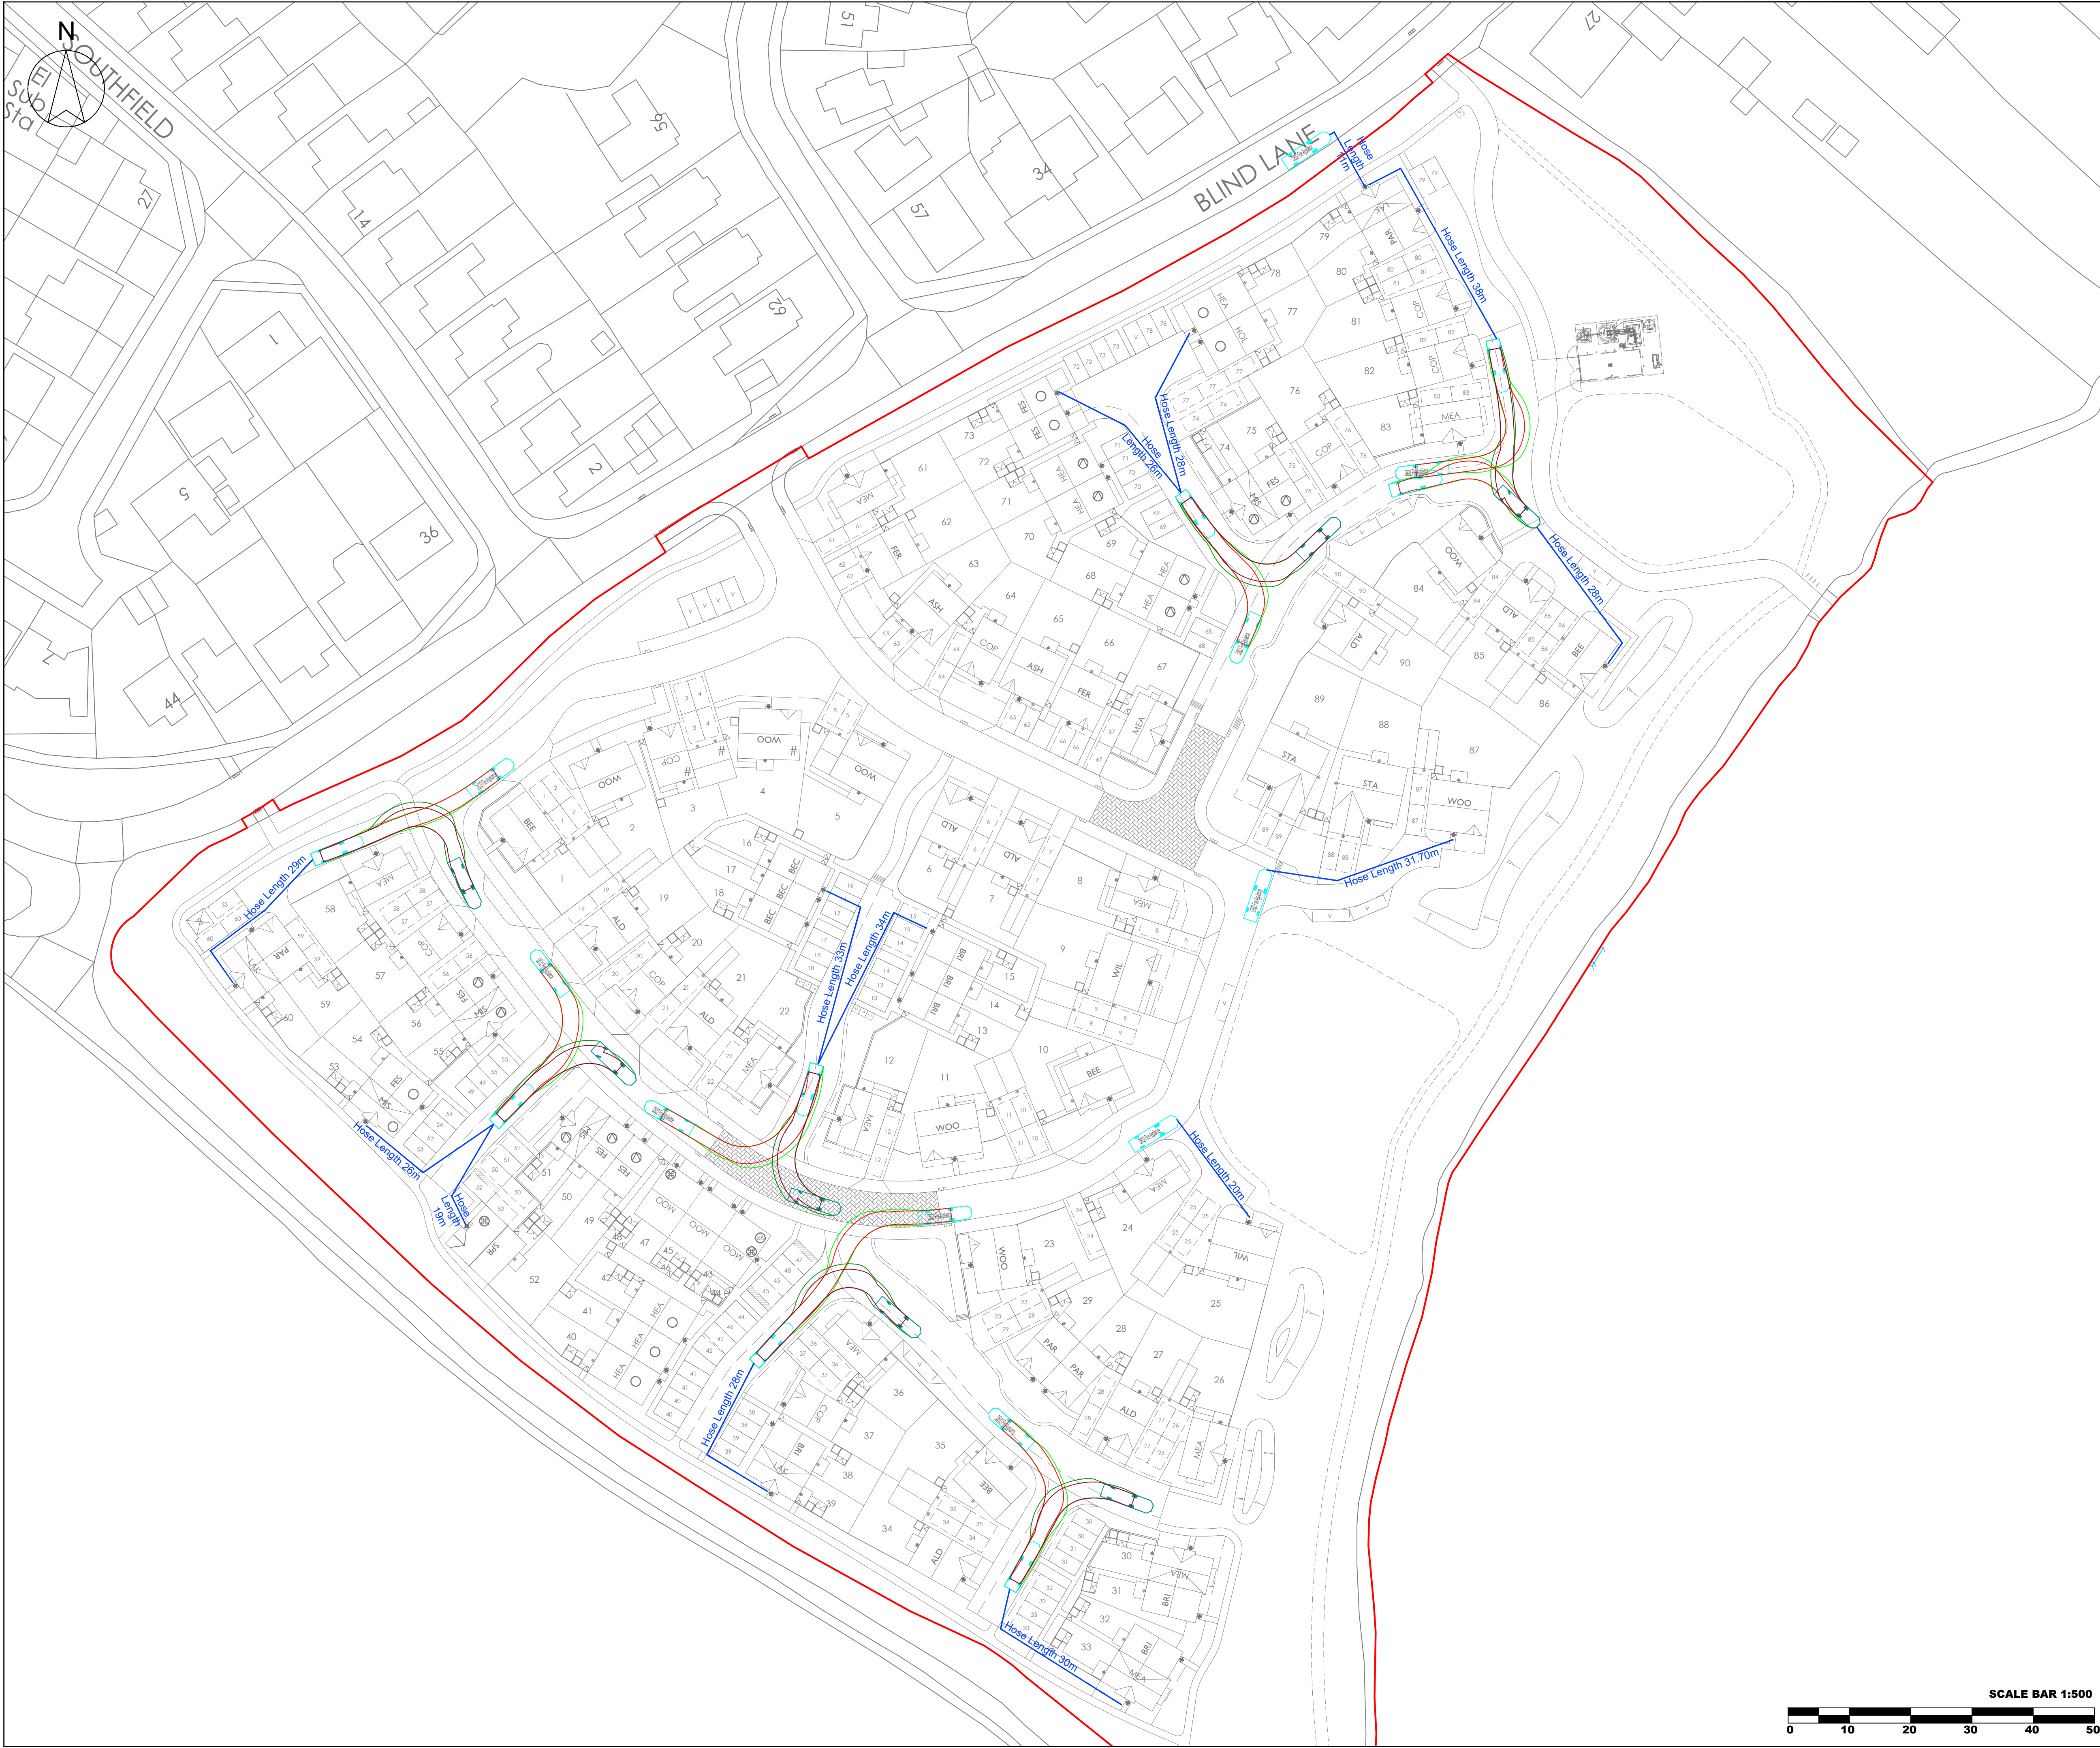

THIS DRAWING IS COPYRIGHT OF CLFA DESIGN


CONTRACTORS MUST CHECK ALL DIMENSIONS ON SITE.

THE CONTRACTORS MUST REFER TO THE EXISTING SERVICES INFORMATION, DESIGNER'S RISK ASSESSMENT AND RESIDUAL RISKS IN THE CONTRACT DOCUMENTATION.

 THIS SYMBOL IS USED TO HIGHLIGHT INSTANCES OF RISK WITHIN THE CONSTRUCTION PROCESS.

THE INFORMATION SHOWN ON THIS DRAWING HAS BEEN BASED UPON THE SITE LAYOUT:

RECEIVED ON:

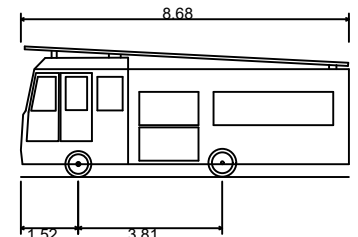	
DB32 Fire Appliance	
Overall Length	8.680m
Overall Width	2.180m
Overall Body Height	3.452m
Min Body Ground Clearance	0.337m
Max Track Width	2.121m
Lock to lock time	6.00s
Kerb to Kerb Turning Radius	7.910m

- FORWARD
- REVERSE
- FORWARD CHASSIS OUTLINE
- FORWARD WHEEL TRACK
- REVERSE WHEEL TRACK
- REVERSE CHASSIS OUTLINE
- FIRE TENDER HOSE, MAXIMUM LENGTH 45m

P05	REVISED PLANNING ISSUE - SITE LAYOUT	CL	FA	08/09/26
P04	SITE LAYOUT UPDATED	MR	FA	31/07/26
P03	SITE LAYOUT UPDATES - ROADS	CL	FA	17/02/26
P02	LEVELS STRATEGY UPDATES	CL	FA	14/01/26
P01	FIRST ISSUE	CL	FA	01/12/25
REV	DESCRIPTION	BY	APP	DATE

CLFA DESIGN

71-75 Shelton Street, Covent Garden
London, WC2H 9JQ

CLIENT:



PROJECT:

BLIND LANE
SOUTHWICK

DRAWING:

SWEPT-PATH ANALYSIS
FIRE TENDER

PROJECT NUMBER:	DRAWING NUMBER:	
CLFA137	CLFA137-CLFA-00-XX-DR-C-0515	
STATUS:	SCALE @ A1	REV:
S2	1:500	P05

SCALE BAR 1:500

0 10 20 30 40 50