


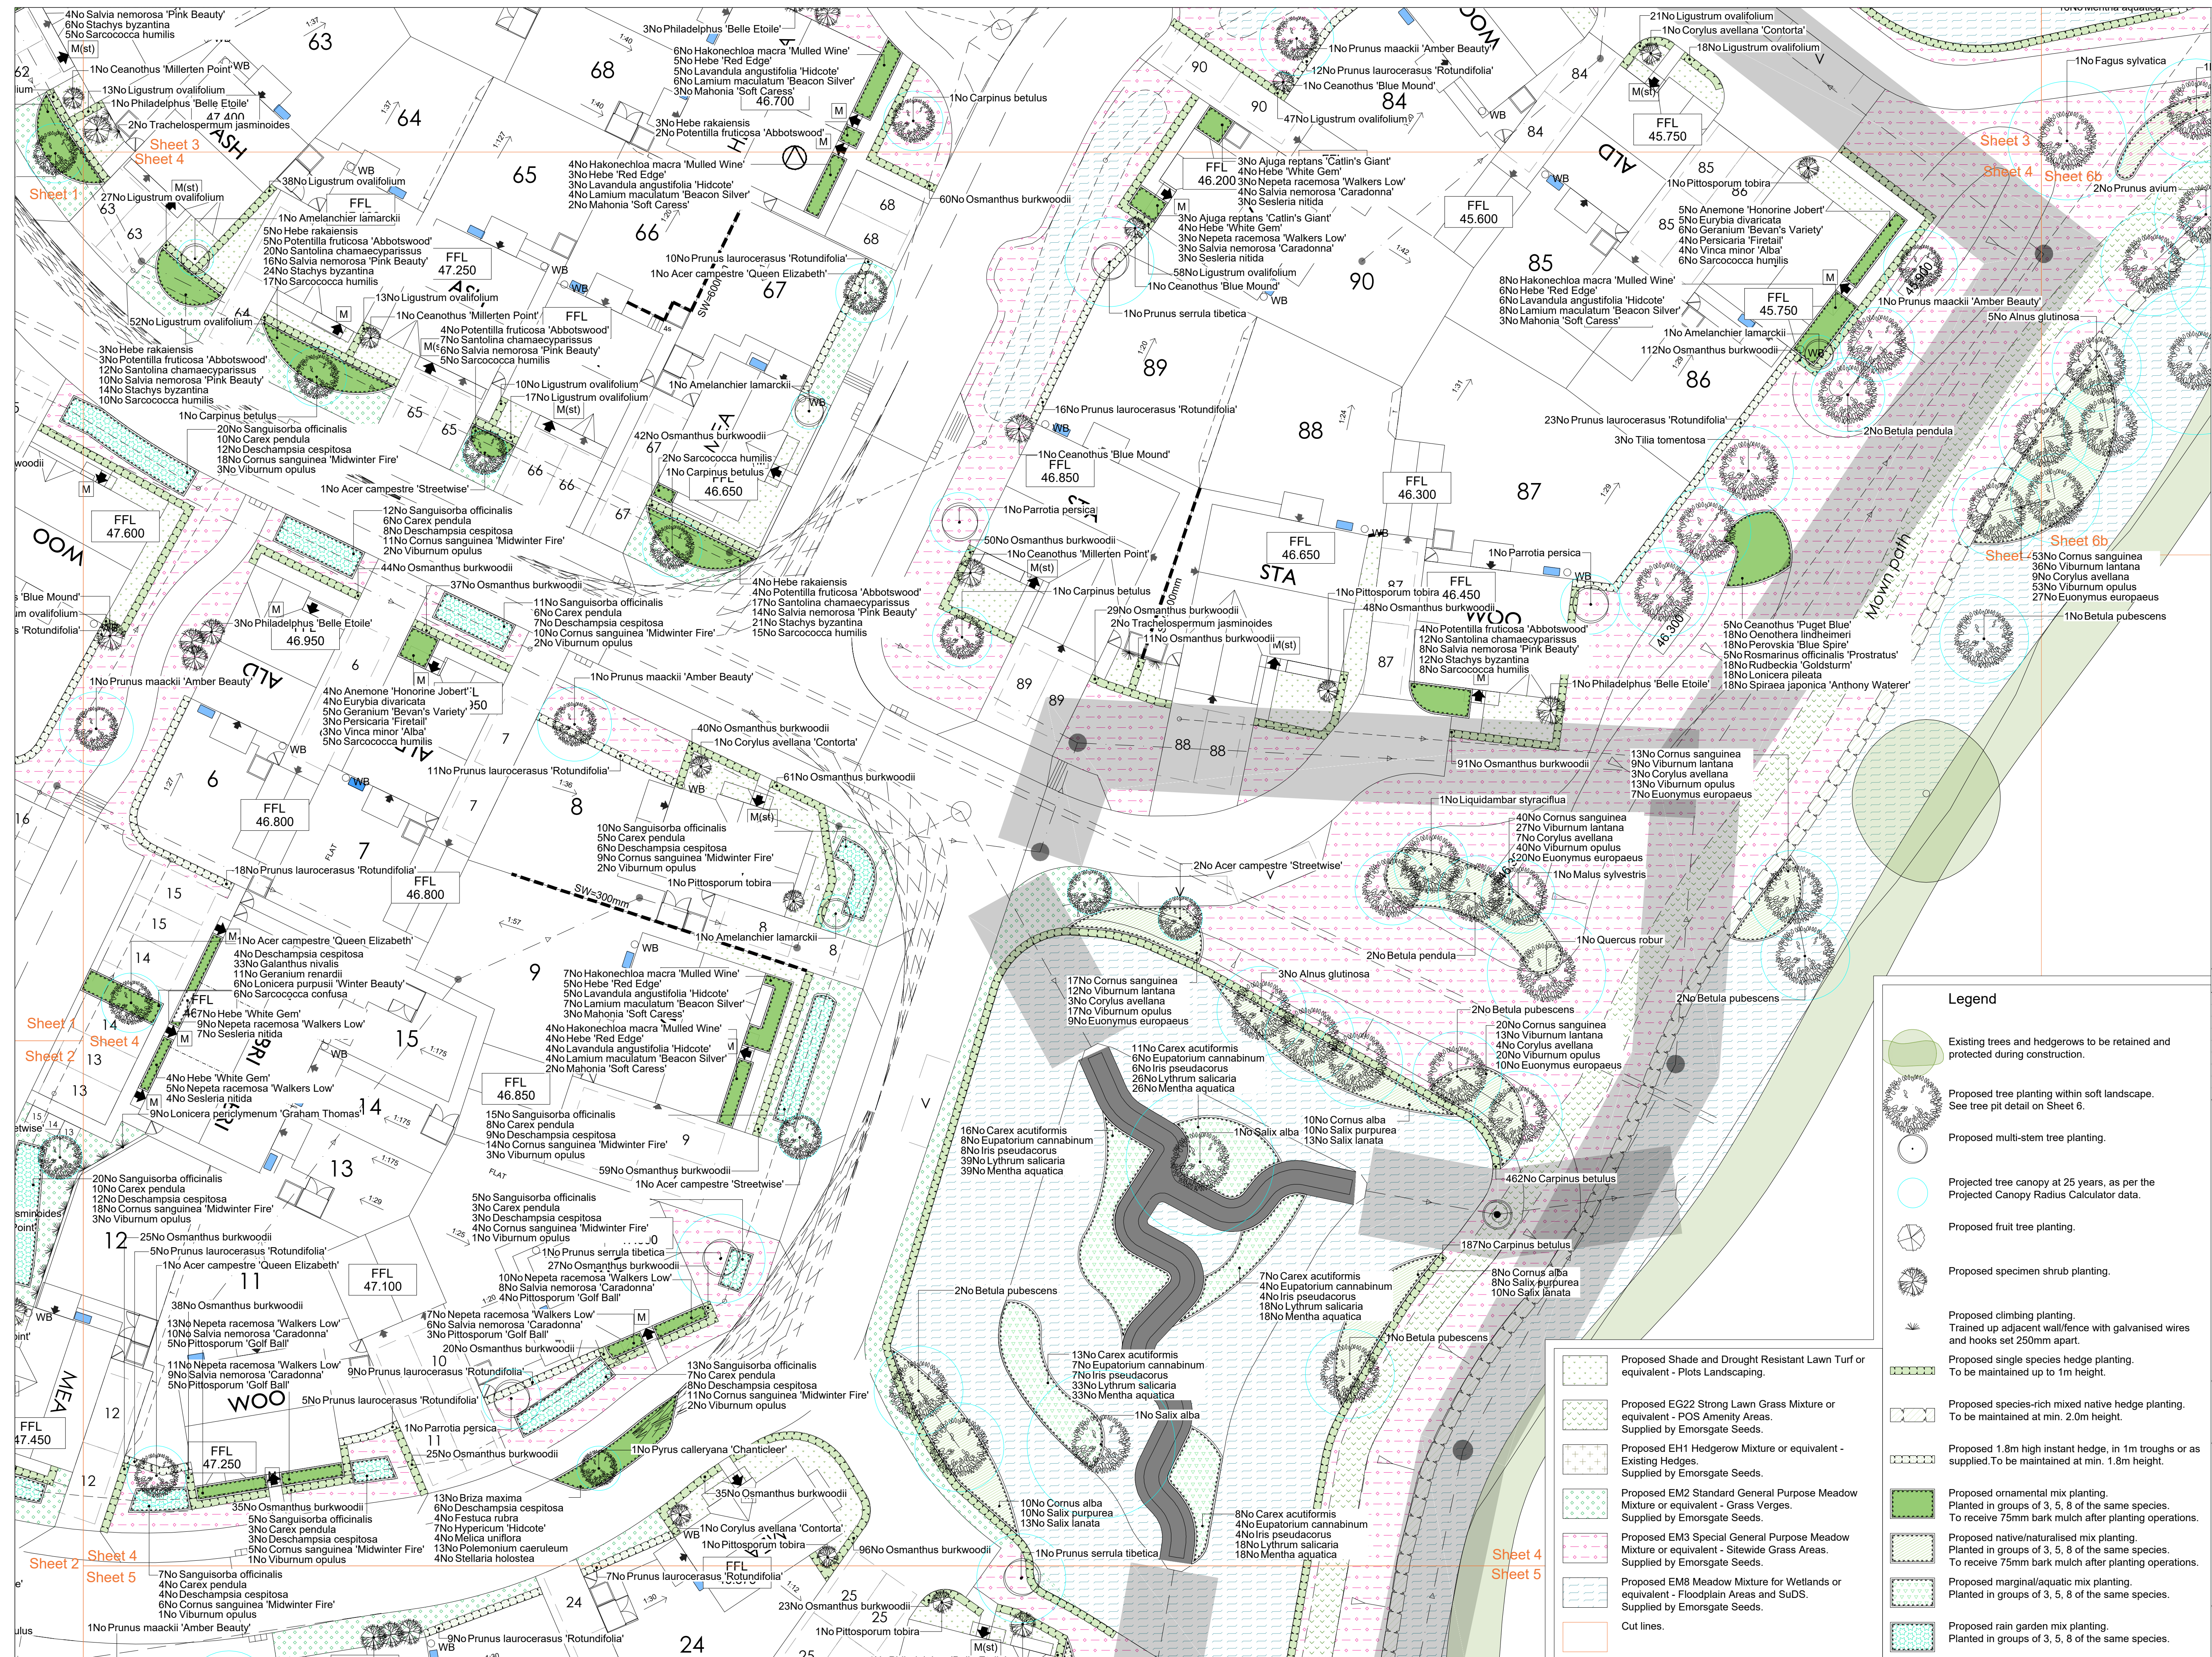

SPECIFICATION
All works to comply with the written Soft Landscape Specification.

NOTES:
DO NOT SCALE FROM DRAWING
NOT FOR CONSTRUCTION, FOR PLANNING PURPOSES ONLY

E	02/09/26	Layout revision	IS
D	10/03/26	Scalebar added	IS
C	17/02/26	Adding 4 native trees for BNC requirements	ALK
A	30/03/26	Layout change and comments	ALK
R	30/03/26	Additional trees	IS
Rev	Date	Details	Drawn

HEAD OFFICE
Rodbourn Rail Business Centre, Grange Lane,
Malmesbury, SN16 0ES
Tel: 01666 825646

Unit 7, Godalming Business Centre, Woolsack Way,
Godalming, GU7 1HP
Tel: 01483 425714

Suite 6, Crescent House, Yonge Close,
Eastleigh, SO50 9SX
Tel: 02382 026300

email: mail@acdenv.co.uk
www.acdenvironmental.co.uk

scheme: Land off Blind Lane,
Southwick

client: Wain Homes

drawing: Soft Landscape Plan

date: January 2026

scale: 1:200@A1

drawing no: WAIN24897-11 Sheet 4

drawn: IS checked: JC

Copyright of ACD Environmental Ltd. All rights described in Chapter IV of the Copyright, Designs and Patents Act 1988 have been generally asserted. 2011. Copyright of this plan remains with ACD until all fees have been paid in full.