


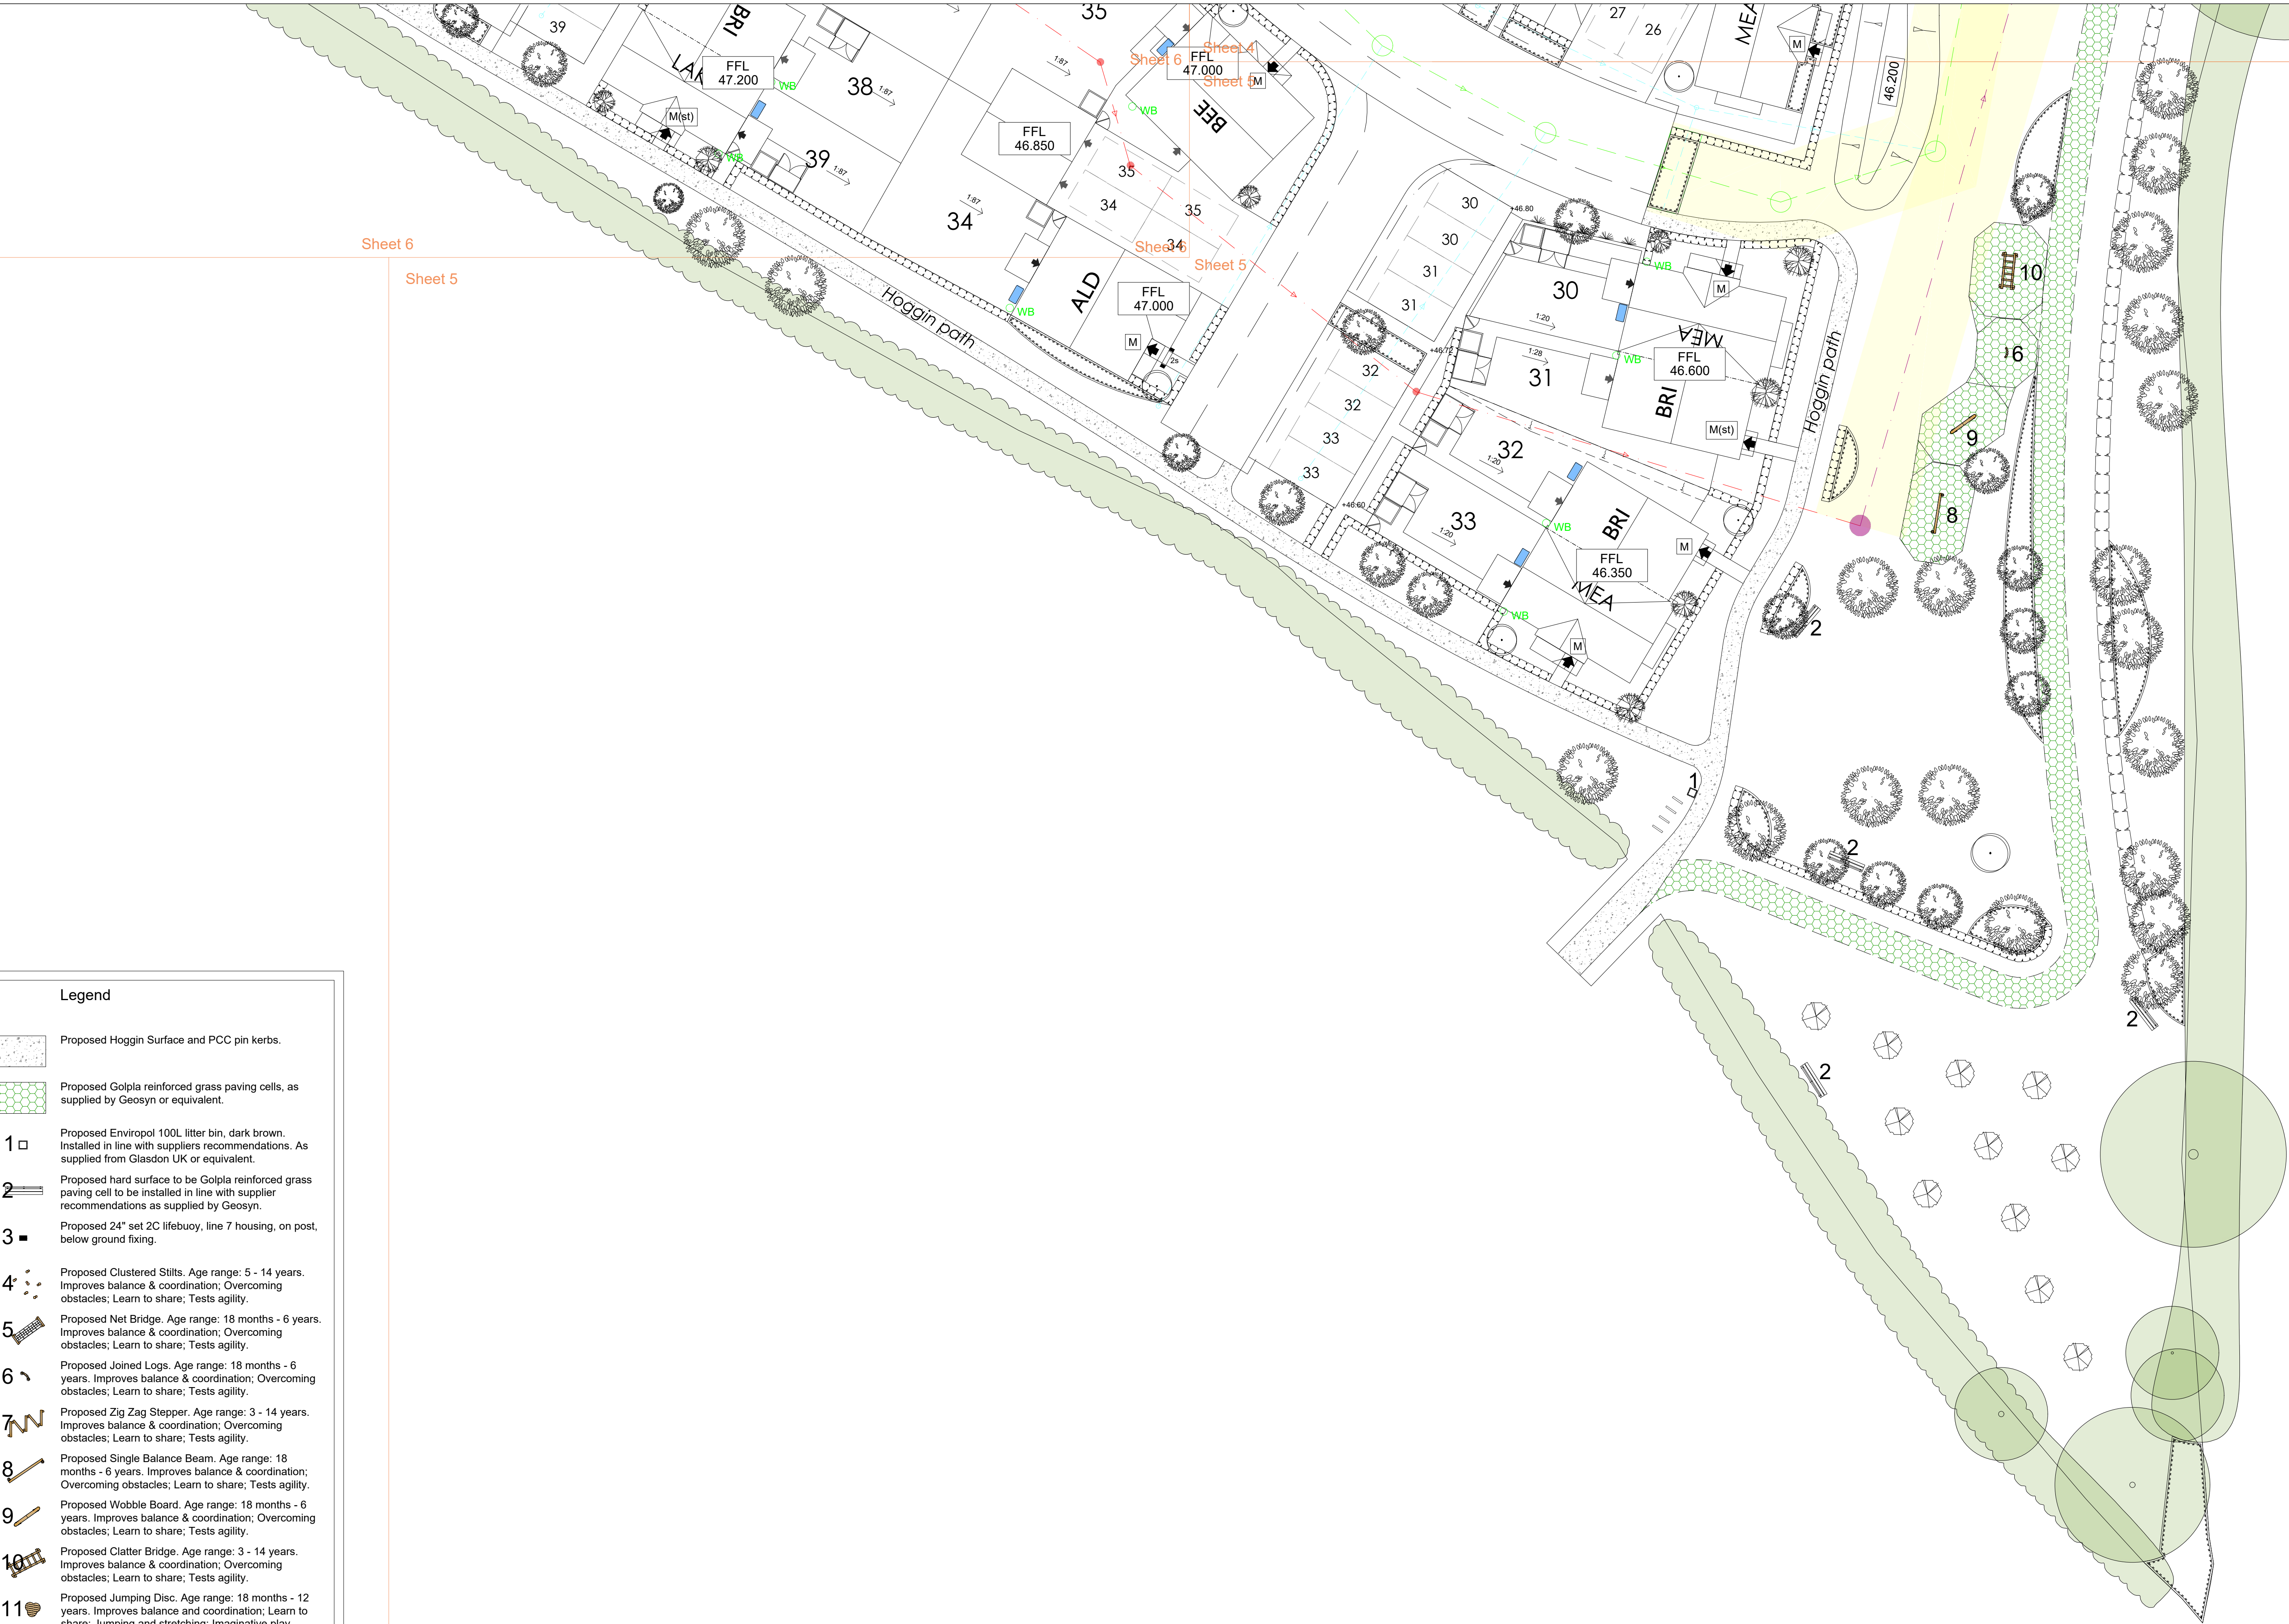

Legend

Proposed Hoggin Surface and PCC pin kerbs.

Proposed Golpla reinforced grass paving cells, as supplied by Geosyn or equivalent.

1

Proposed Enviropol 100L litter bin, dark brown. Installed in line with suppliers recommendations. As supplied from Glasdon UK or equivalent.

2

Proposed hard surface to be Golpla reinforced grass paving cell to be installed in line with supplier recommendations as supplied by Geosyn.

3

Proposed 24" set 2C lifebuoy, line 7 housing, on post, below ground fixing.

4

Proposed Clustered Stilts. Age range: 5 - 14 years. Improves balance & coordination; Overcoming obstacles; Learn to share; Tests agility.

5

Proposed Net Bridge. Age range: 18 months - 6 years. Improves balance & coordination; Overcoming obstacles; Learn to share; Tests agility.

6

Proposed Joined Logs. Age range: 18 months - 6 years. Improves balance & coordination; Overcoming obstacles; Learn to share; Tests agility.

7

Proposed Zig Zag Stepper. Age range: 3 - 14 years. Improves balance & coordination; Overcoming obstacles; Learn to share; Tests agility.

8

Proposed Single Balance Beam. Age range: 18 months - 6 years. Improves balance & coordination; Overcoming obstacles; Learn to share; Tests agility.

9

Proposed Wobble Board. Age range: 18 months - 6 years. Improves balance & coordination; Overcoming obstacles; Learn to share; Tests agility.

10

Proposed Clatter Bridge. Age range: 3 - 14 years. Improves balance & coordination; Overcoming obstacles; Learn to share; Tests agility.

11

Proposed Jumping Disc. Age range: 18 months - 12 years. Improves balance and coordination; Learn to share; Jumping and stretching; Imaginative play.

Cut lines.

Soft Landscape Proposals for context only. For details see drw. No WAIN24897-11

NOTES:
DO NOT SCALE FROM DRAWING
NOT FOR CONSTRUCTION, FOR PLANNING PURPOSES ONLY

To be reviewed in conjunction with ACD soft landscape proposals

ACD

0 1 2 3 4 5 6 7 8 9 10m

E	02/09/26	Layout revision	IS
D	10/03/26	Scalebar added	IS
C	19/02/26	Adding 4 native trees for BNC requirements	ALK
B	17/02/26	Layout change and comments	ALK
A	30/01/26	Additional trees	IS
Rev	Date	Details	Drawn

ACD

ENVIRONMENTAL

HEAD OFFICE

Rodbourne Rail Business Centre, Grange Lane, Malmesbury, SN16 0ES

Tel: 01666 825646

Unit 7, Godalming Business Centre, Woolsack Way, Godalming, GU7 1HP

Tel: 01483 425714

Suite 6, Crescent House, Yonge Close, Eastleigh, SO50 9SX

Tel: 02382 026300

email: mail@acdenv.co.uk

www.acdenvironmental.co.uk

Wain

HOMES

scheme: Land off Blind Lane, Southwick

client: Wain Homes

drawing: Hard Landscape to POS

date: January 2026

scale: 1:200@A1

drawing no: WAIN24897-12 Sheet 5

drawn: JNT checked: IS

Copyright of ACD Environmental Ltd. All rights described in Chapter IV of the Copyright, Designs and Patents Act 1988 have been generally asserted. 2011. Copyright of this plan remains with ACD until all fees have been paid in full.