


Proposed Roof plan

1 : 100

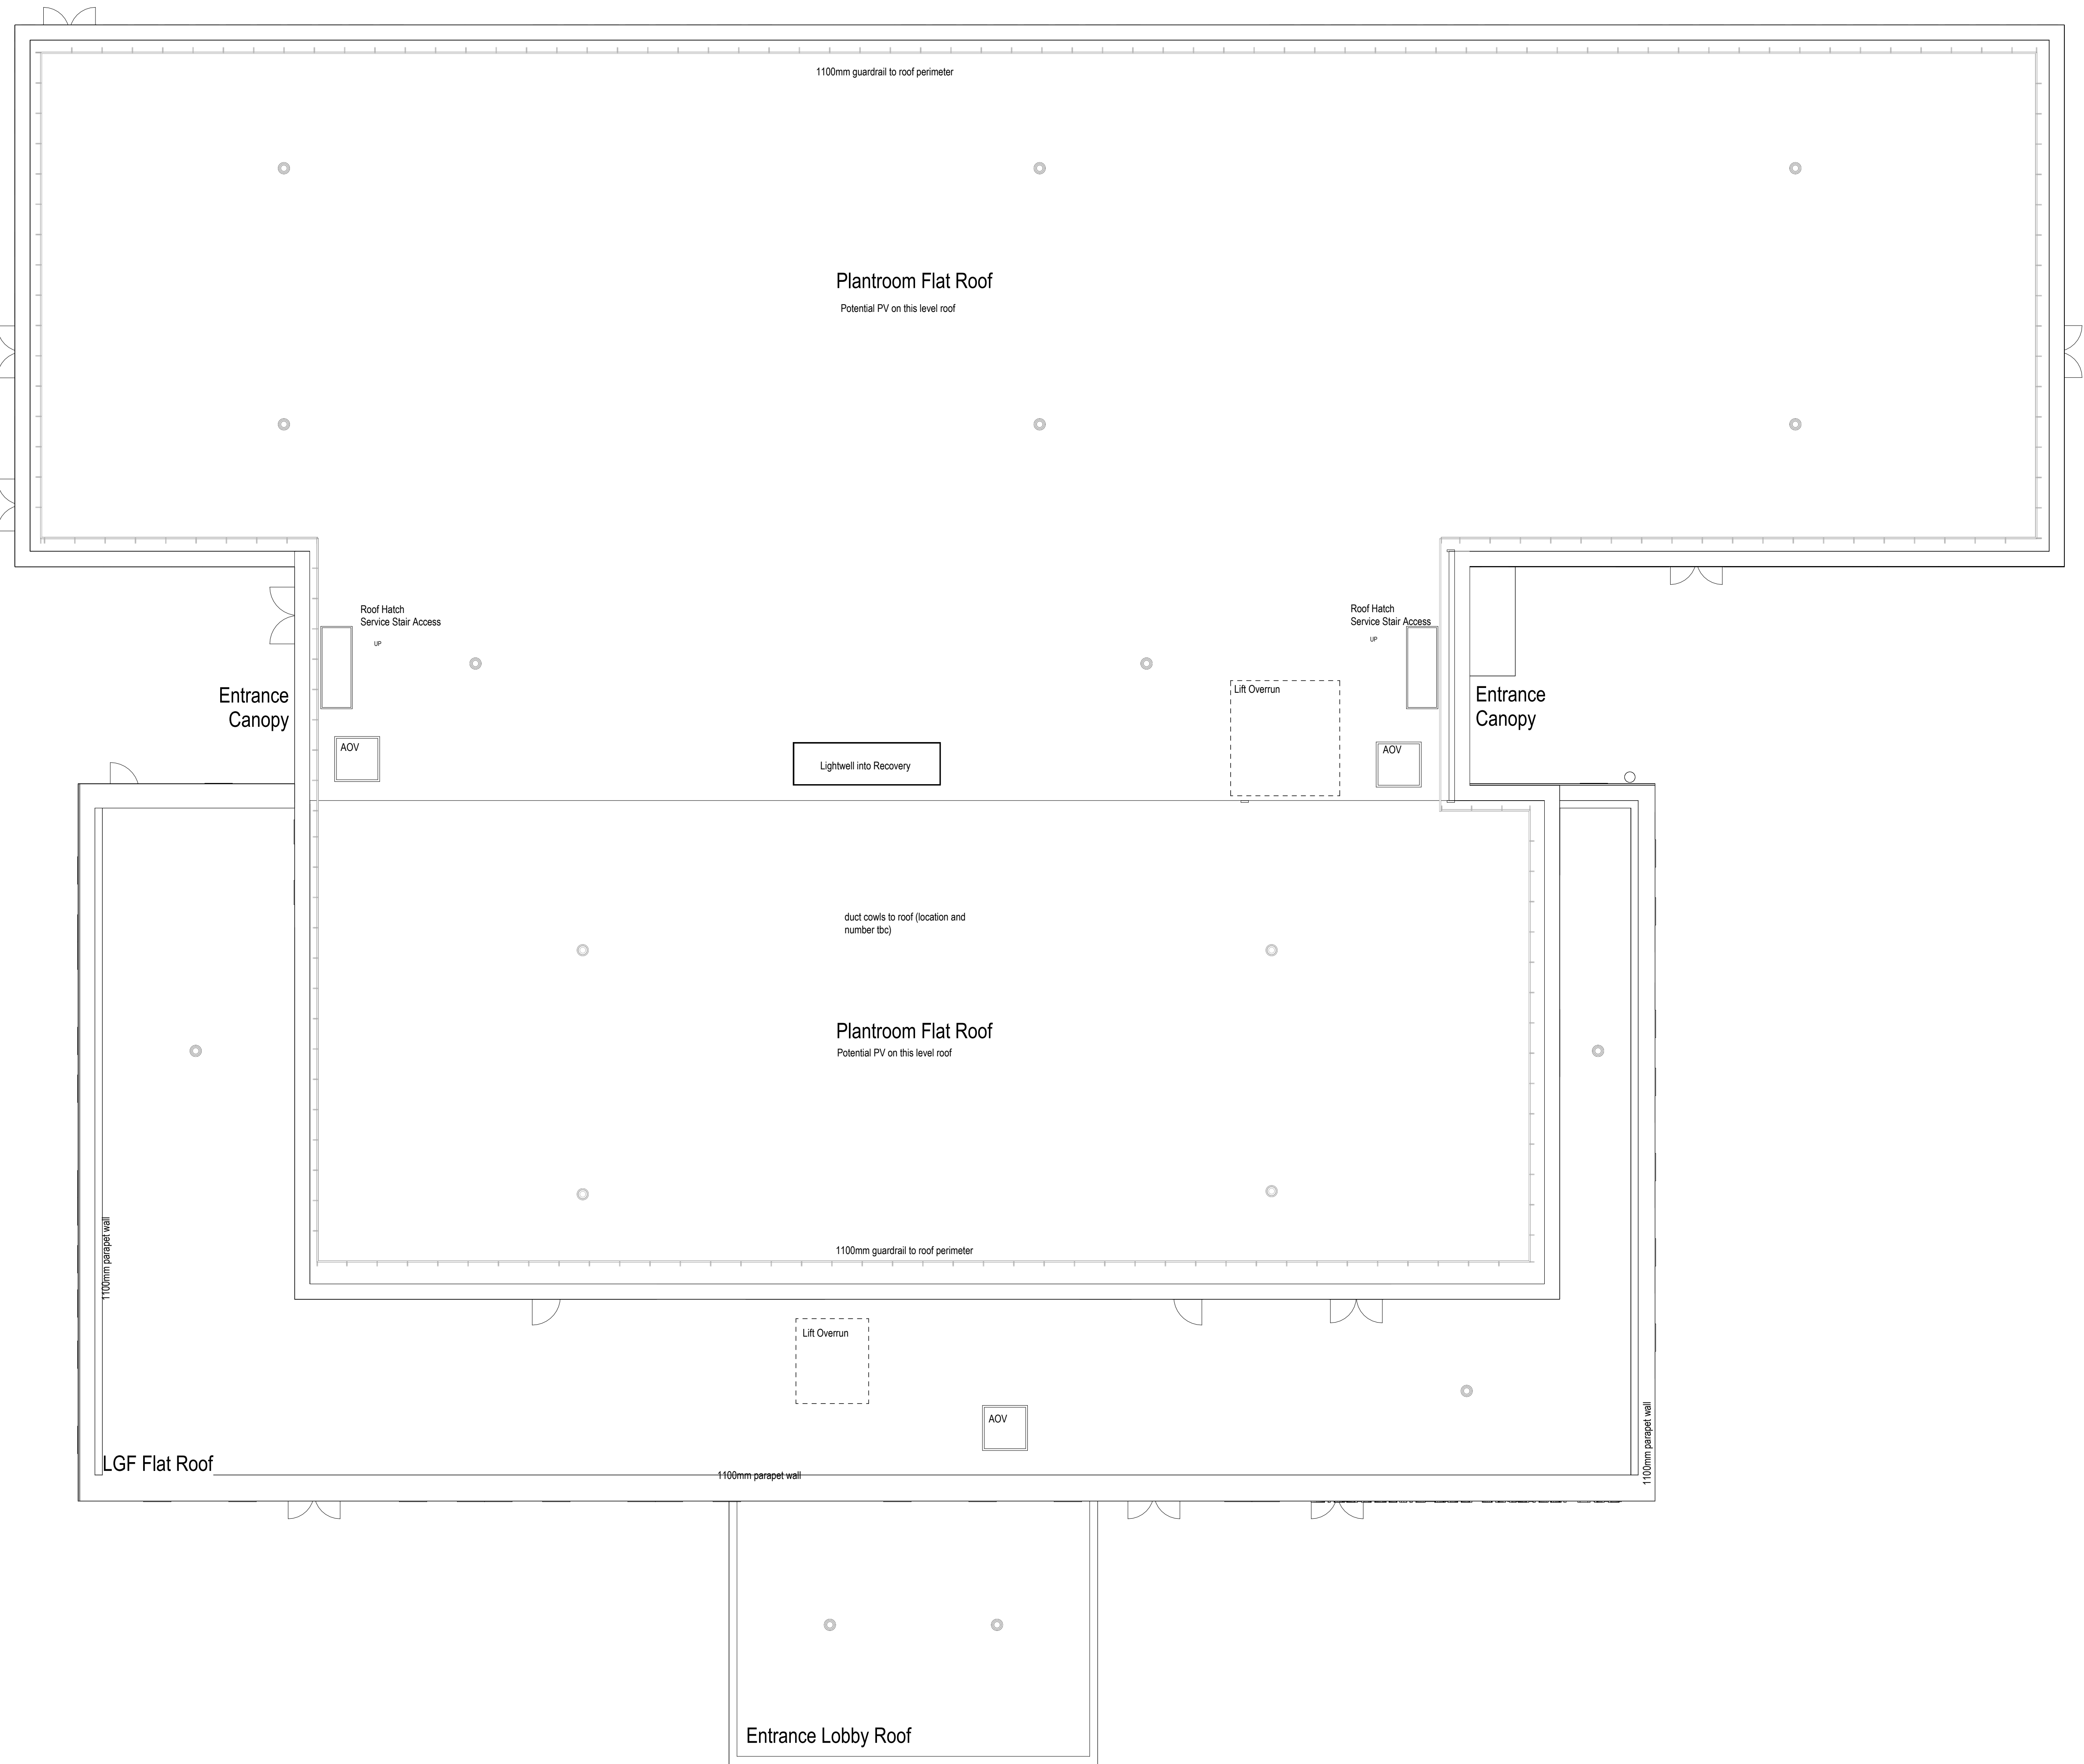

*For the purposes of Planning Consent the following applies to any copy of this drawing made by the Local Authority.

This copy has been made by and with the authority of the person required to make the plan and drawing open to public inspection pursuant to Section 47 of the Copyright, Designs and Patents Act 1988. Unless that Act provides a relevant exception to copyright, the copy must not be copied without the prior permission of the copyright owner. If any copy is made under the authority only the whole drawing including the copyright holder's name and this notice, is to be copied.*

PSD	16.05.26	Planning Consent application submitted for planning	LB	18
PSA	10.07.26	Planning Consent application submitted for planning	LI	18
PSB	26.08.26	Planning Consent application submitted for planning	GB	18
PSD	12.09.26	Issued to NEC Supervisor	GB	18
PSB	26.09.26	Issued to NEC Supervisor	GB	18

Rev	Date	Description	By	Auth
-----	------	-------------	----	------

P+HS
architects

a. 71 Grey Street
Newcastle upon Tyne
NE1 6ES
e. enquiries@pandhs.co.uk
t. 0191 820 0082
w. www.pandhs.co.uk

Client:
Salisbury NHS Foundation Trust

Project No: 4060
Project Name: Salisbury Diagnostic and Surgical Hub (DASH)

Document Reference:
STECC - PHS - XX - RF - D - A - 07007

Proposed Roof Plan - Planning

Status:	Description:	Revision:
S4	REVIEW & AUTHORIZATION	P05

Created By:	Authorised By:	Date of first issue:	Scale at A4:
EB	EB	05.06.26	As indicated

This document is © P+HS Architects. If in doubt ASB. Drawing measurements shall not be obtained by scaling. Verify all dimensions prior to construction or product manufacture. Immediately report any discrepancies on this document to the Architect. This document shall be read in conjunction with associated models, specifications and related consultant documents.