


This copy has been made by and with the authority of the person required to make the plan and drawing open to public inspection pursuant to Section 47 of the Copyright, Designs and Patents Act 1988. Unless that Act provides a relevant exception to copyright, the copy must not be copied without the prior permission of the copyright owner. If any copy is made under the authority only the whole drawing including the copyright holder's name and this notice, is to be copied."

Lower-Ground Floor	1549.377 m ²
Upper-Ground Floor	2584.424 m ²
First Floor	2084.459 m ²
Grand total: 3	6218.261 m ²

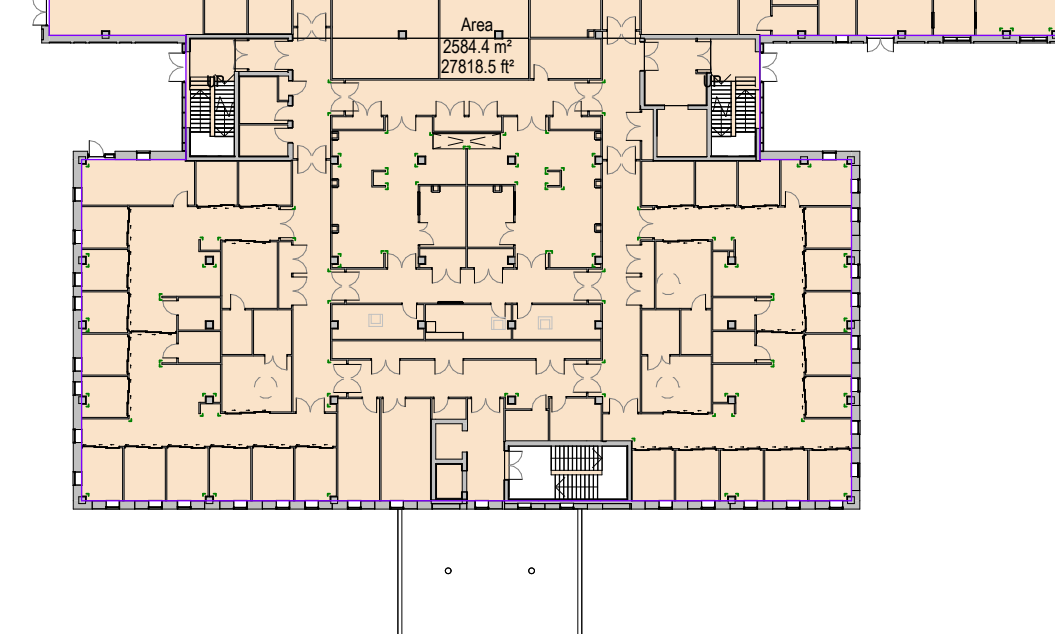

1 : 500

P05	16.09.26	Theatre block elevations updated, reissued for planning	LB	EB
P04	15.07.26	Drawing revised in line with client comments - Issued for planning	LJ	EB
P03	26.06.26	Issued for planning	EB	EB
P02	12.06.26	Issued for NEC Supervisor	EB	EB
P01	05.06.26	Draft Issue for Planning Application	EB	DS

Rev: Date: Description: By: Auth:

P+HS
architects

a. 71 Grey Street
Newcastle upon Tyne
NE1 6EF
e. enquiries@pandhs.co.uk
t. 0191 825 0082
w. www.pandhs.co.uk


Client:
Salisbury NHS Foundation Trust

Project No:	Project Name:
4060	Salisbury Diagnostic and Surgical Hub (DASH)

Document Reference:							
Project	Originator	Functional	Spatial	Form	Discipline	Number	
STEC	PHS	XX	00	D	A	07005	
Proposed Ground Floor Plan - Planning							
Status:						Revision:	
Code	Description					Code	
S4	REVIEW & AUTHORIZATION					P05	

Created By:	Authorised By:	Date of first issue:	Scale at A1:
EB	DS	05.06.26.	As indicated

This document is © P+HS Architects. If in doubt ASK. Drawing measurements shall not be obtained by scaling. Verify all dimensions prior to construction or product manufacture. Immediately report any discrepancies on this document to the Architect. This document shall be read in conjunction with associated models, specifications and related consultants documents.

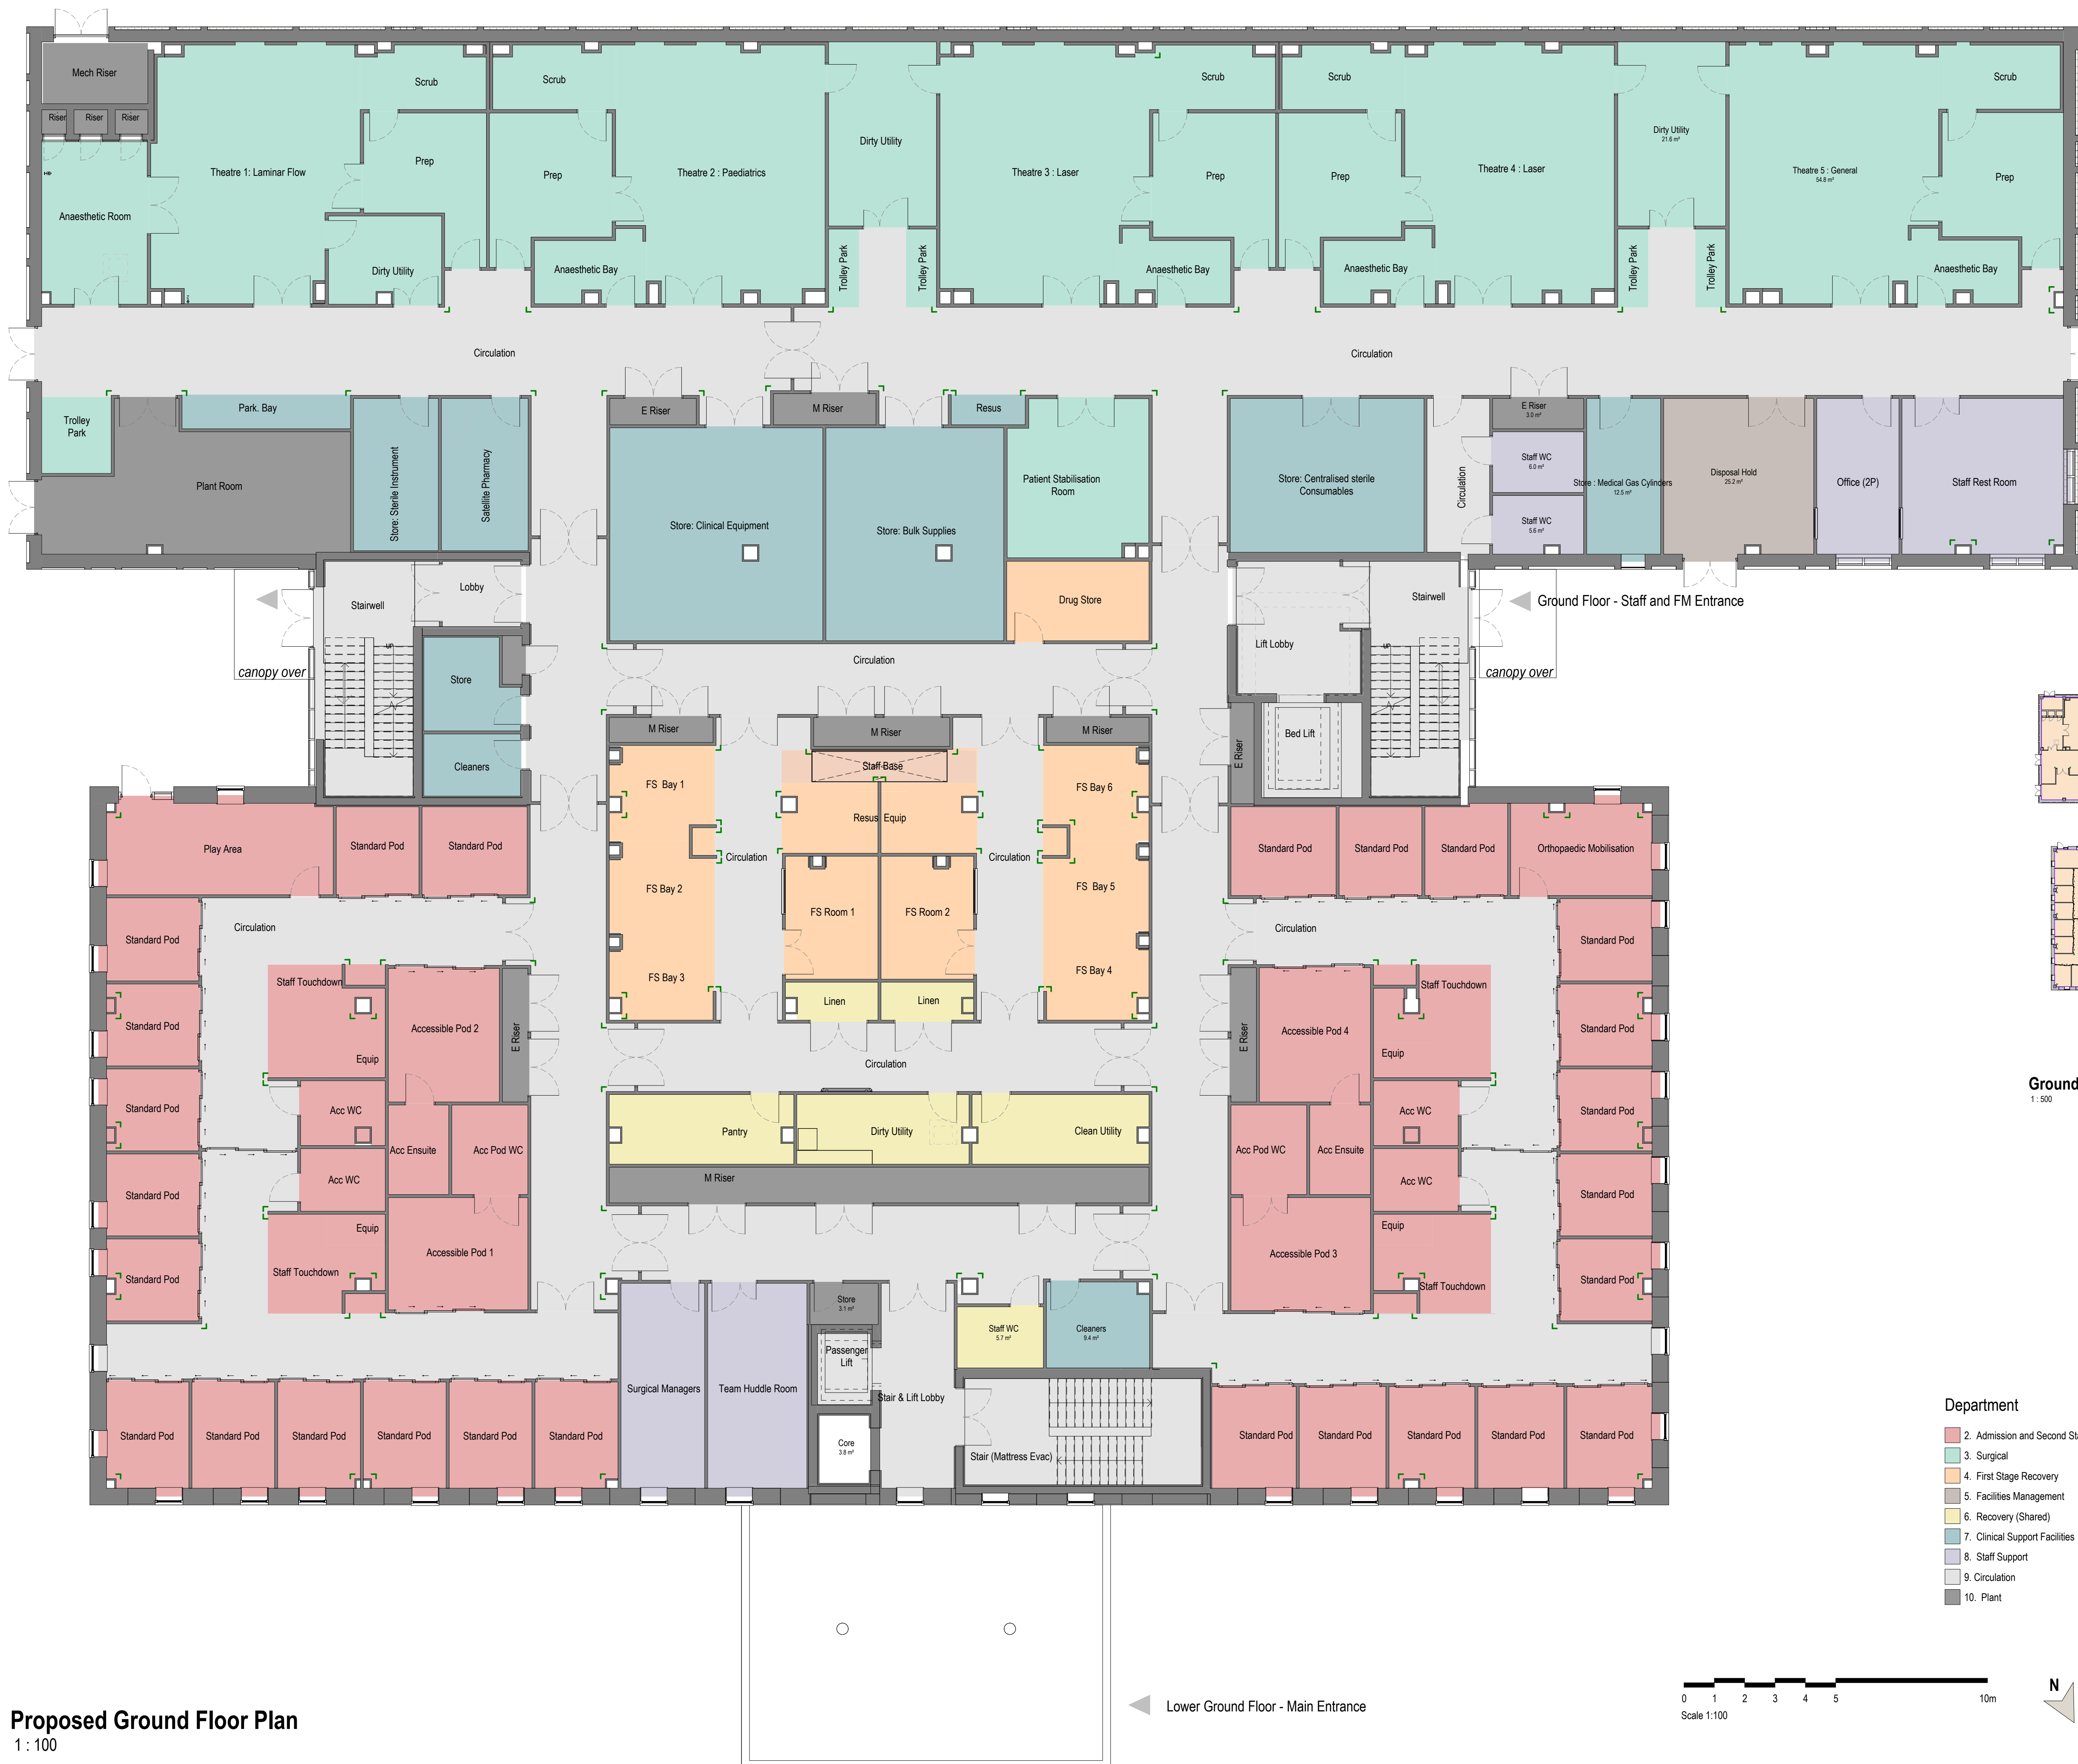

1 : 100

Lower Ground Floor - Main Entrance

