



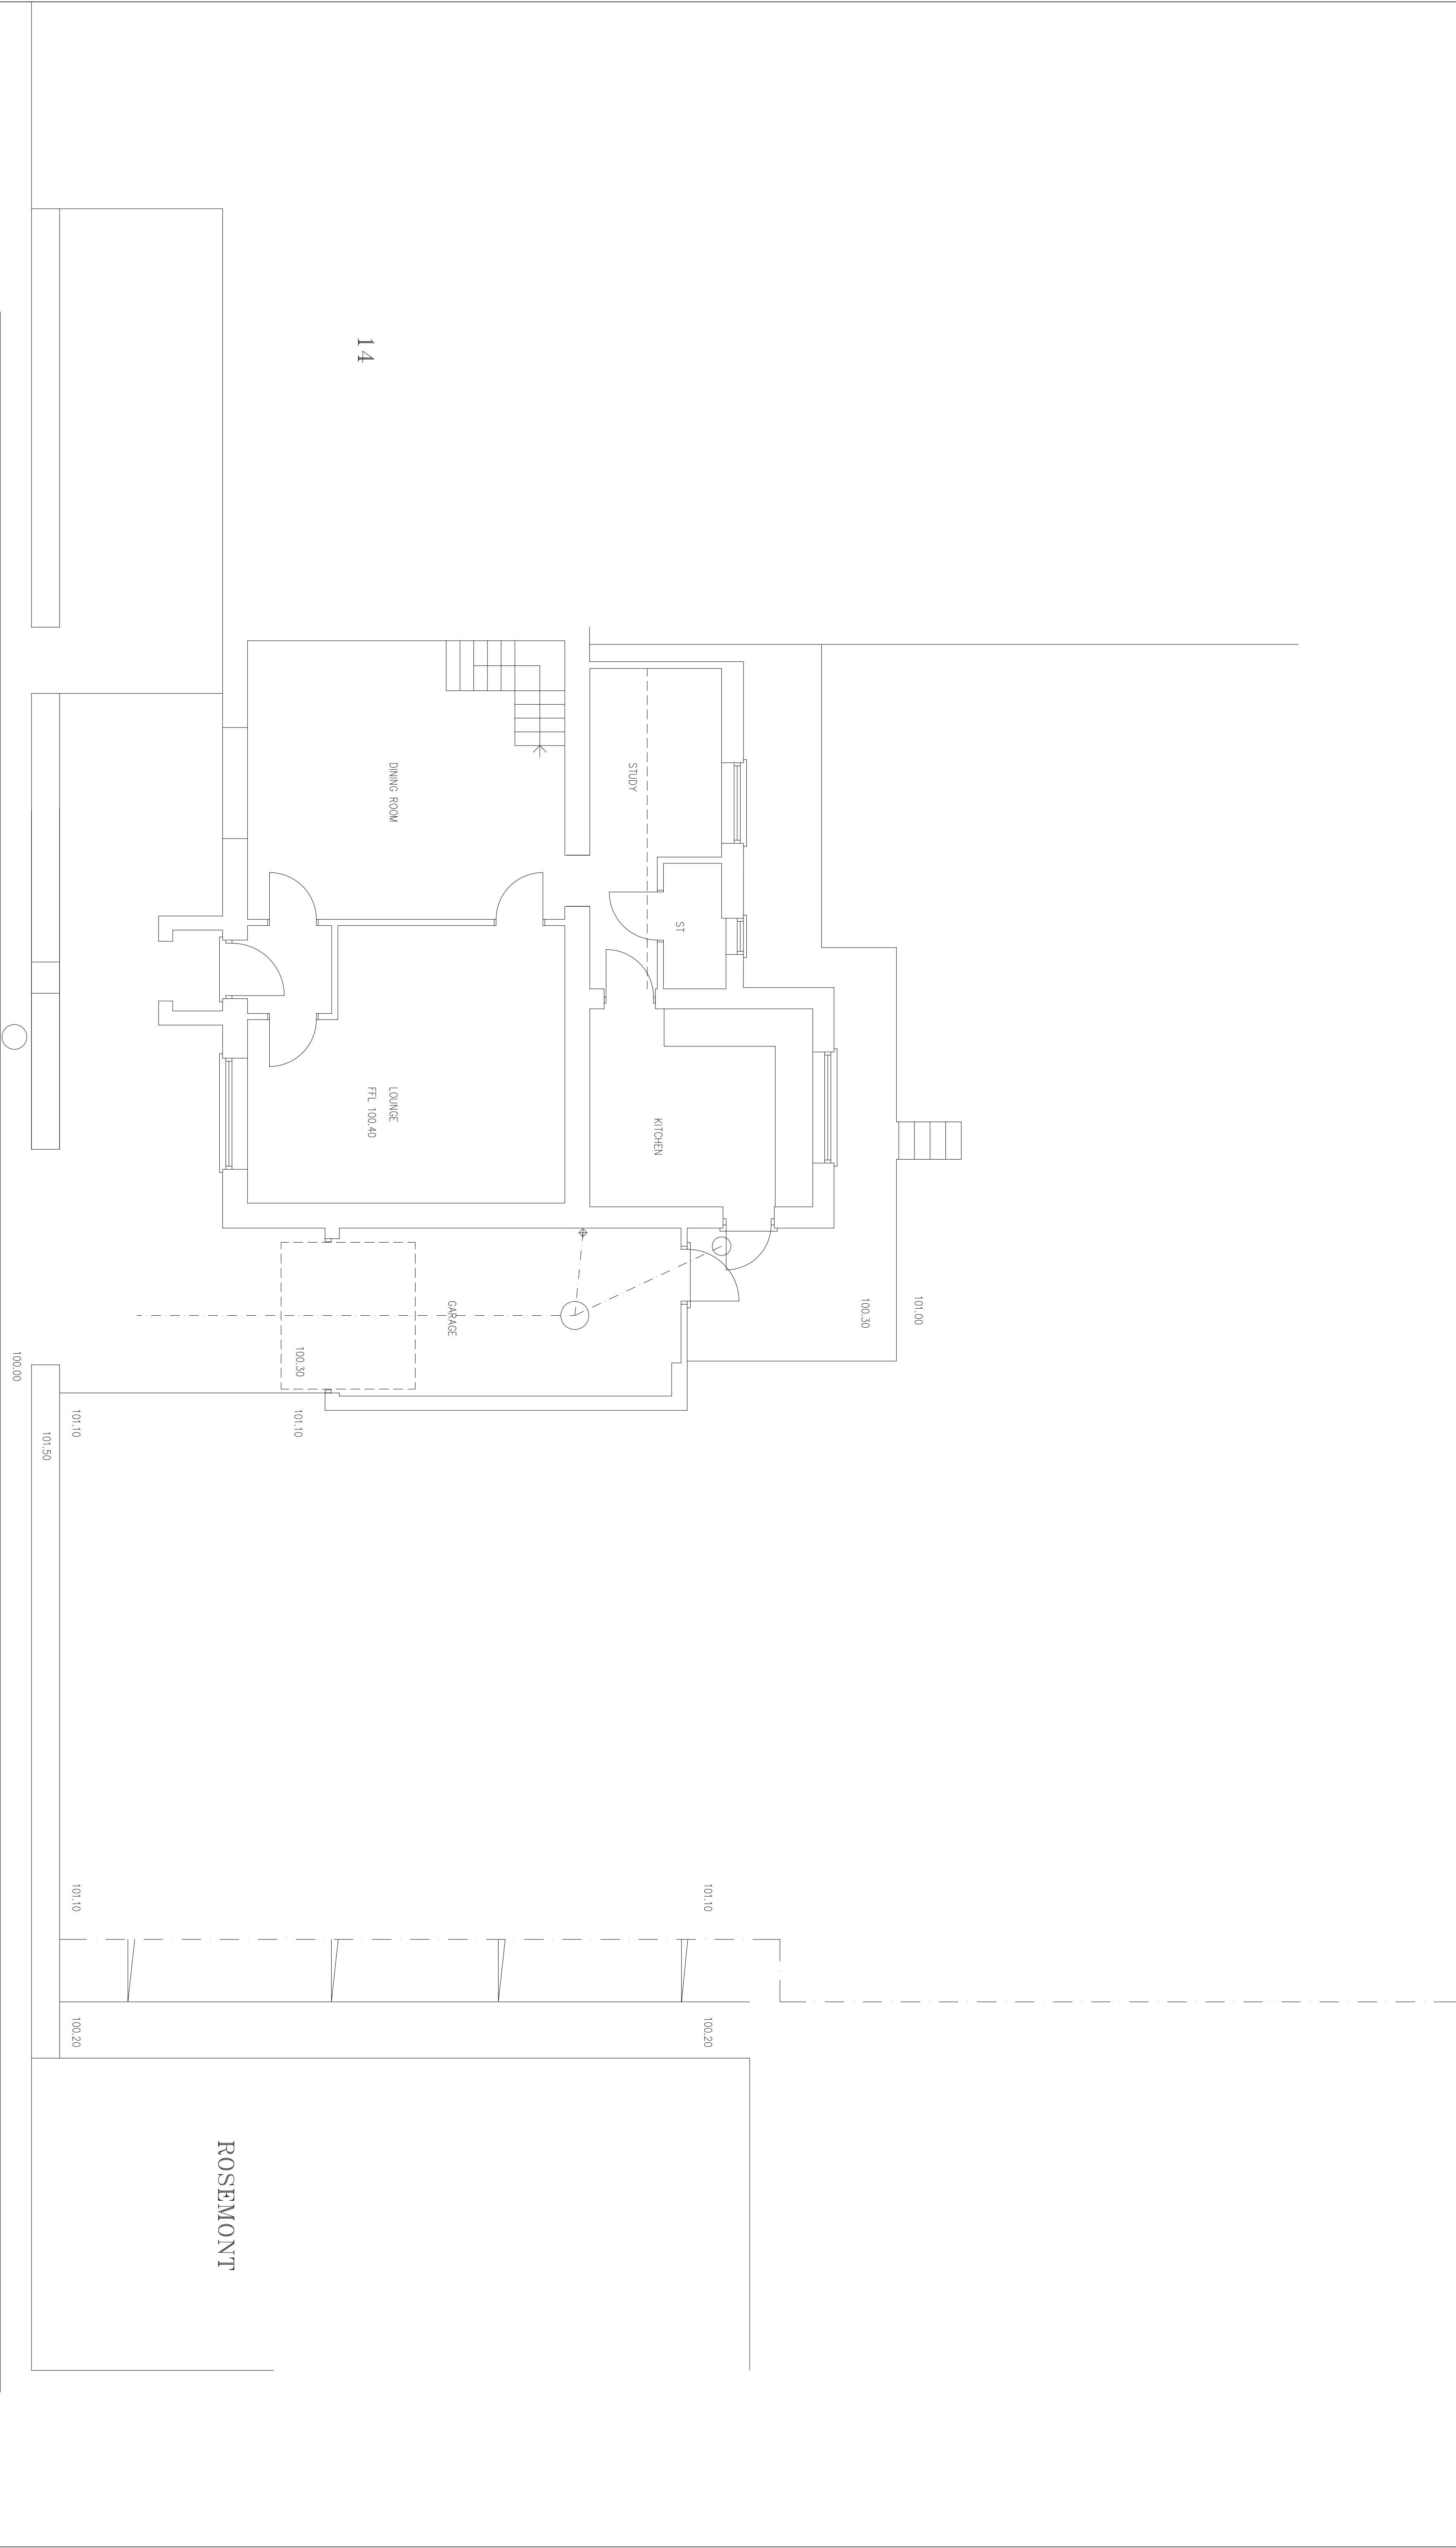

GROUND FLOOR PLAN 1:50

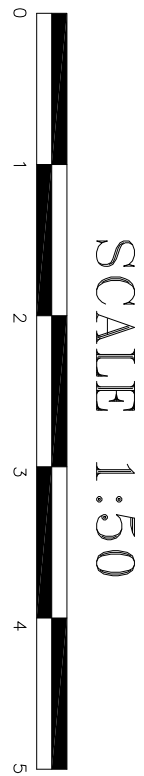

SURVEY OF EXISTING HOUSE
15 CHARLTON, SALISBURY
WILTSHIRE, SP7 0EN
FOR MR T NADOSKI