


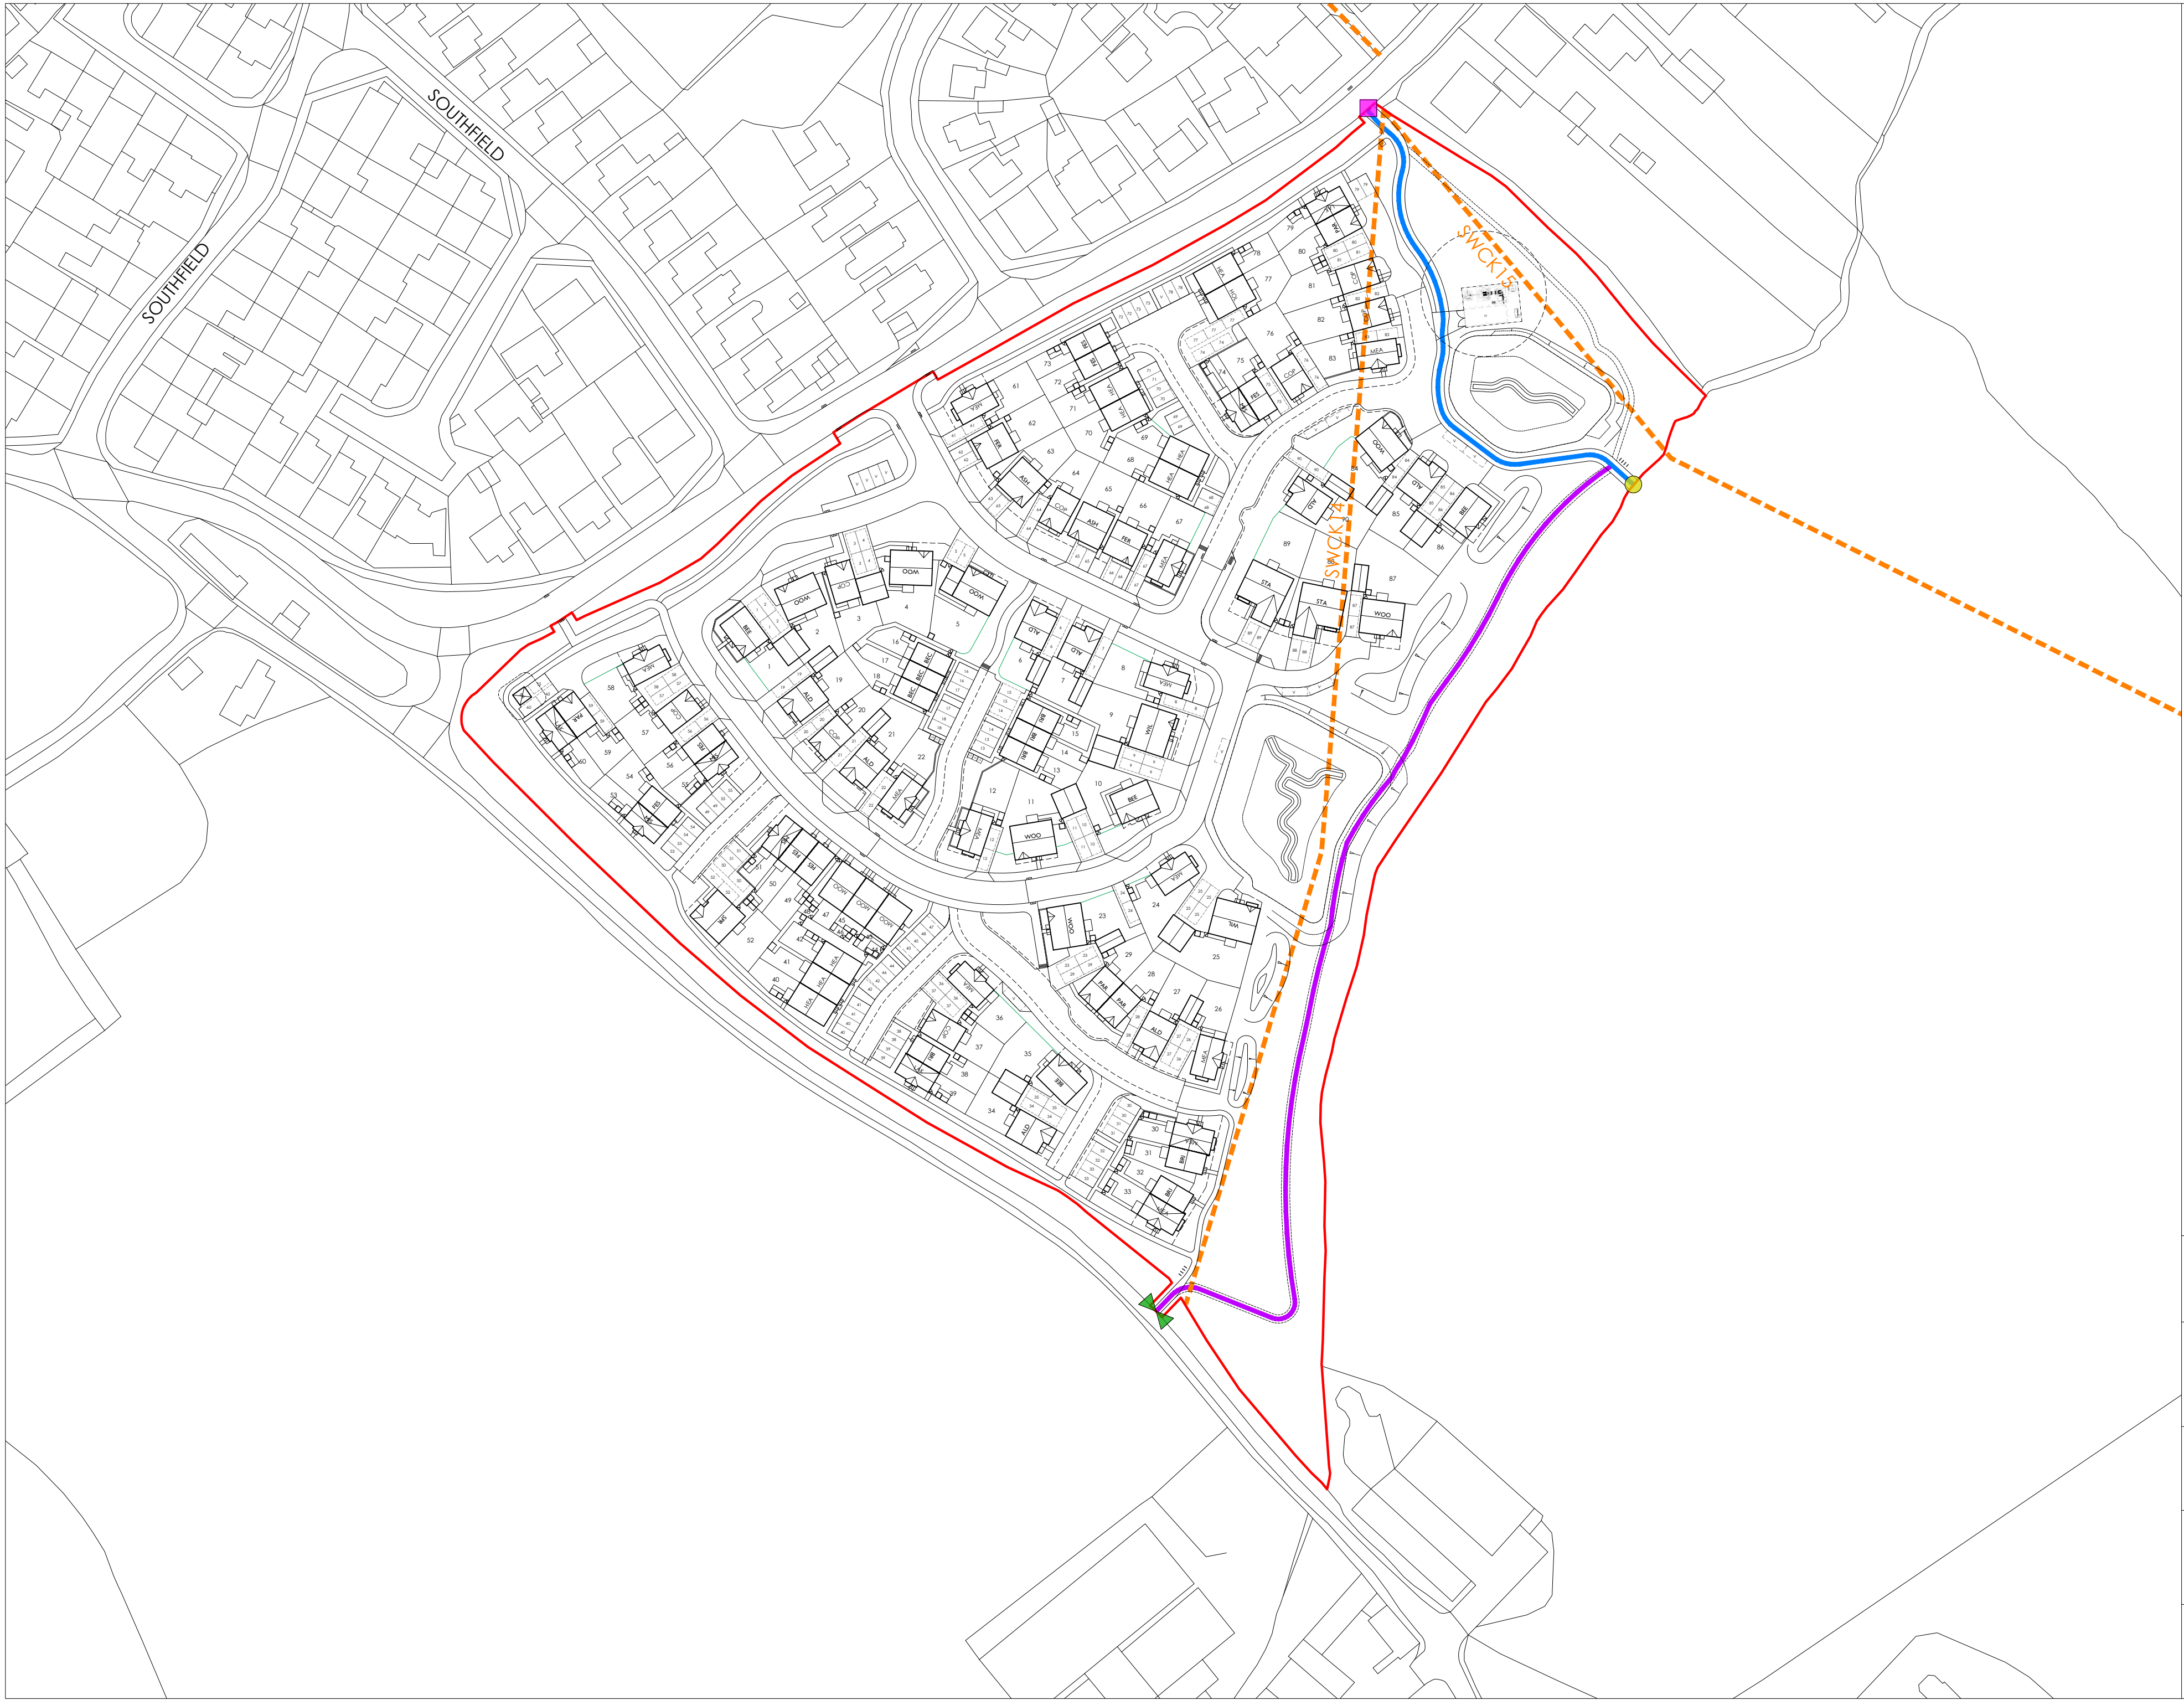


Includes OS Data © Crown copyright and database rights
2025 OS 0100031673
Contractors must work only to figured dimensions which are
to be checked on site.

KEY

- Application Site
- Existing PROW route
- Proposed 3m wide PROW route
- Proposed 2m wide PROW route
- Existing Stile
- Existing Culvert
- Existing Gate

Rev.	Date	Description	Drawn by
A	09.09.26	Updated to reflect 1100A Planning Layout	SW

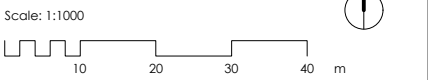

Project No: 2056	Drawing Status: PLANNING		
Dwg No: 1119	Date: 17.02.26		
Rev: A	Scale: 1:1000@A2	Drawn by: SW	Checked by: SB

Project:
Land off Blind Lane, Southwick

Drawing:
Public Right of Way Diversion Plan

