



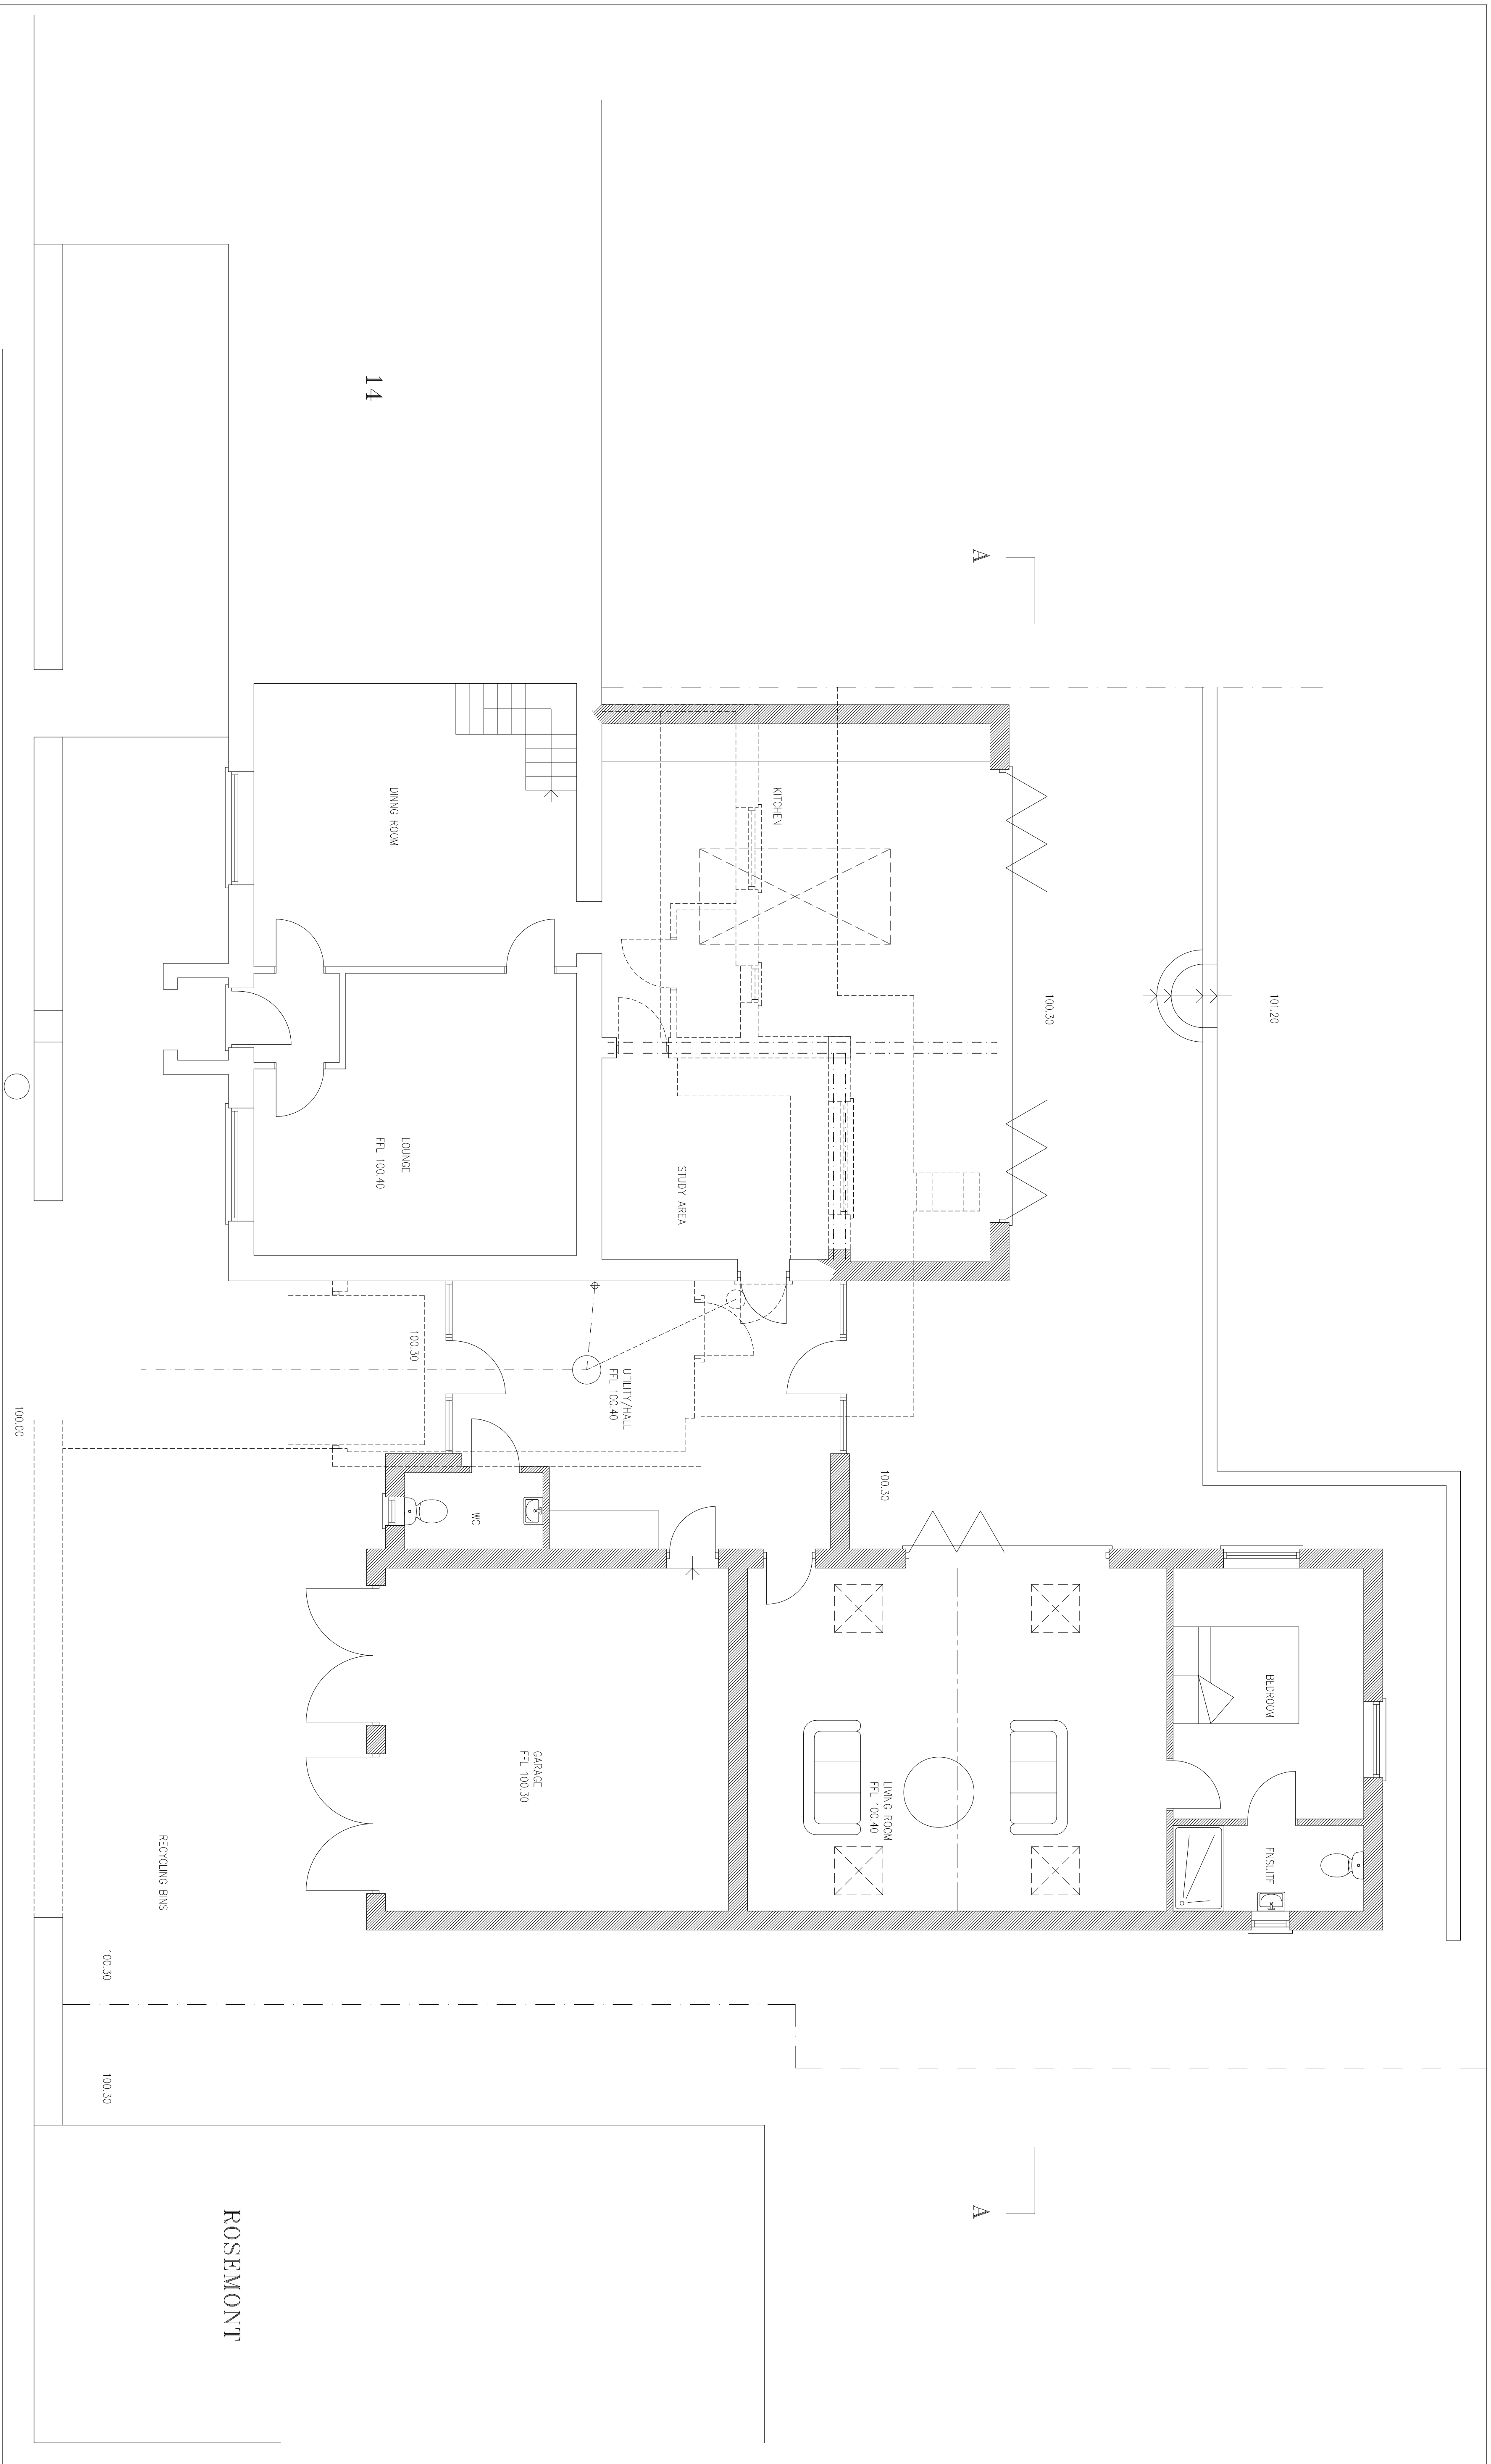

GROUND FLOOR PLAN 1:50

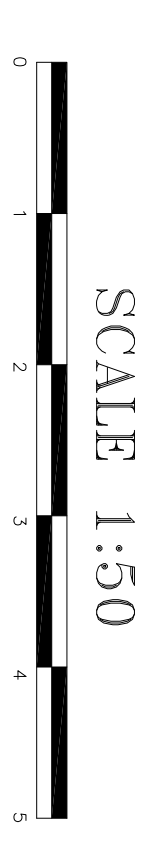

PROPOSED EXTENSION
15 CHARLTON, SALISBURY
WILTSHIRE, SP7 0EN
FOR MR AND MRS T NADOSKI

2735/3A(05-10-2026)

1:50@A1