


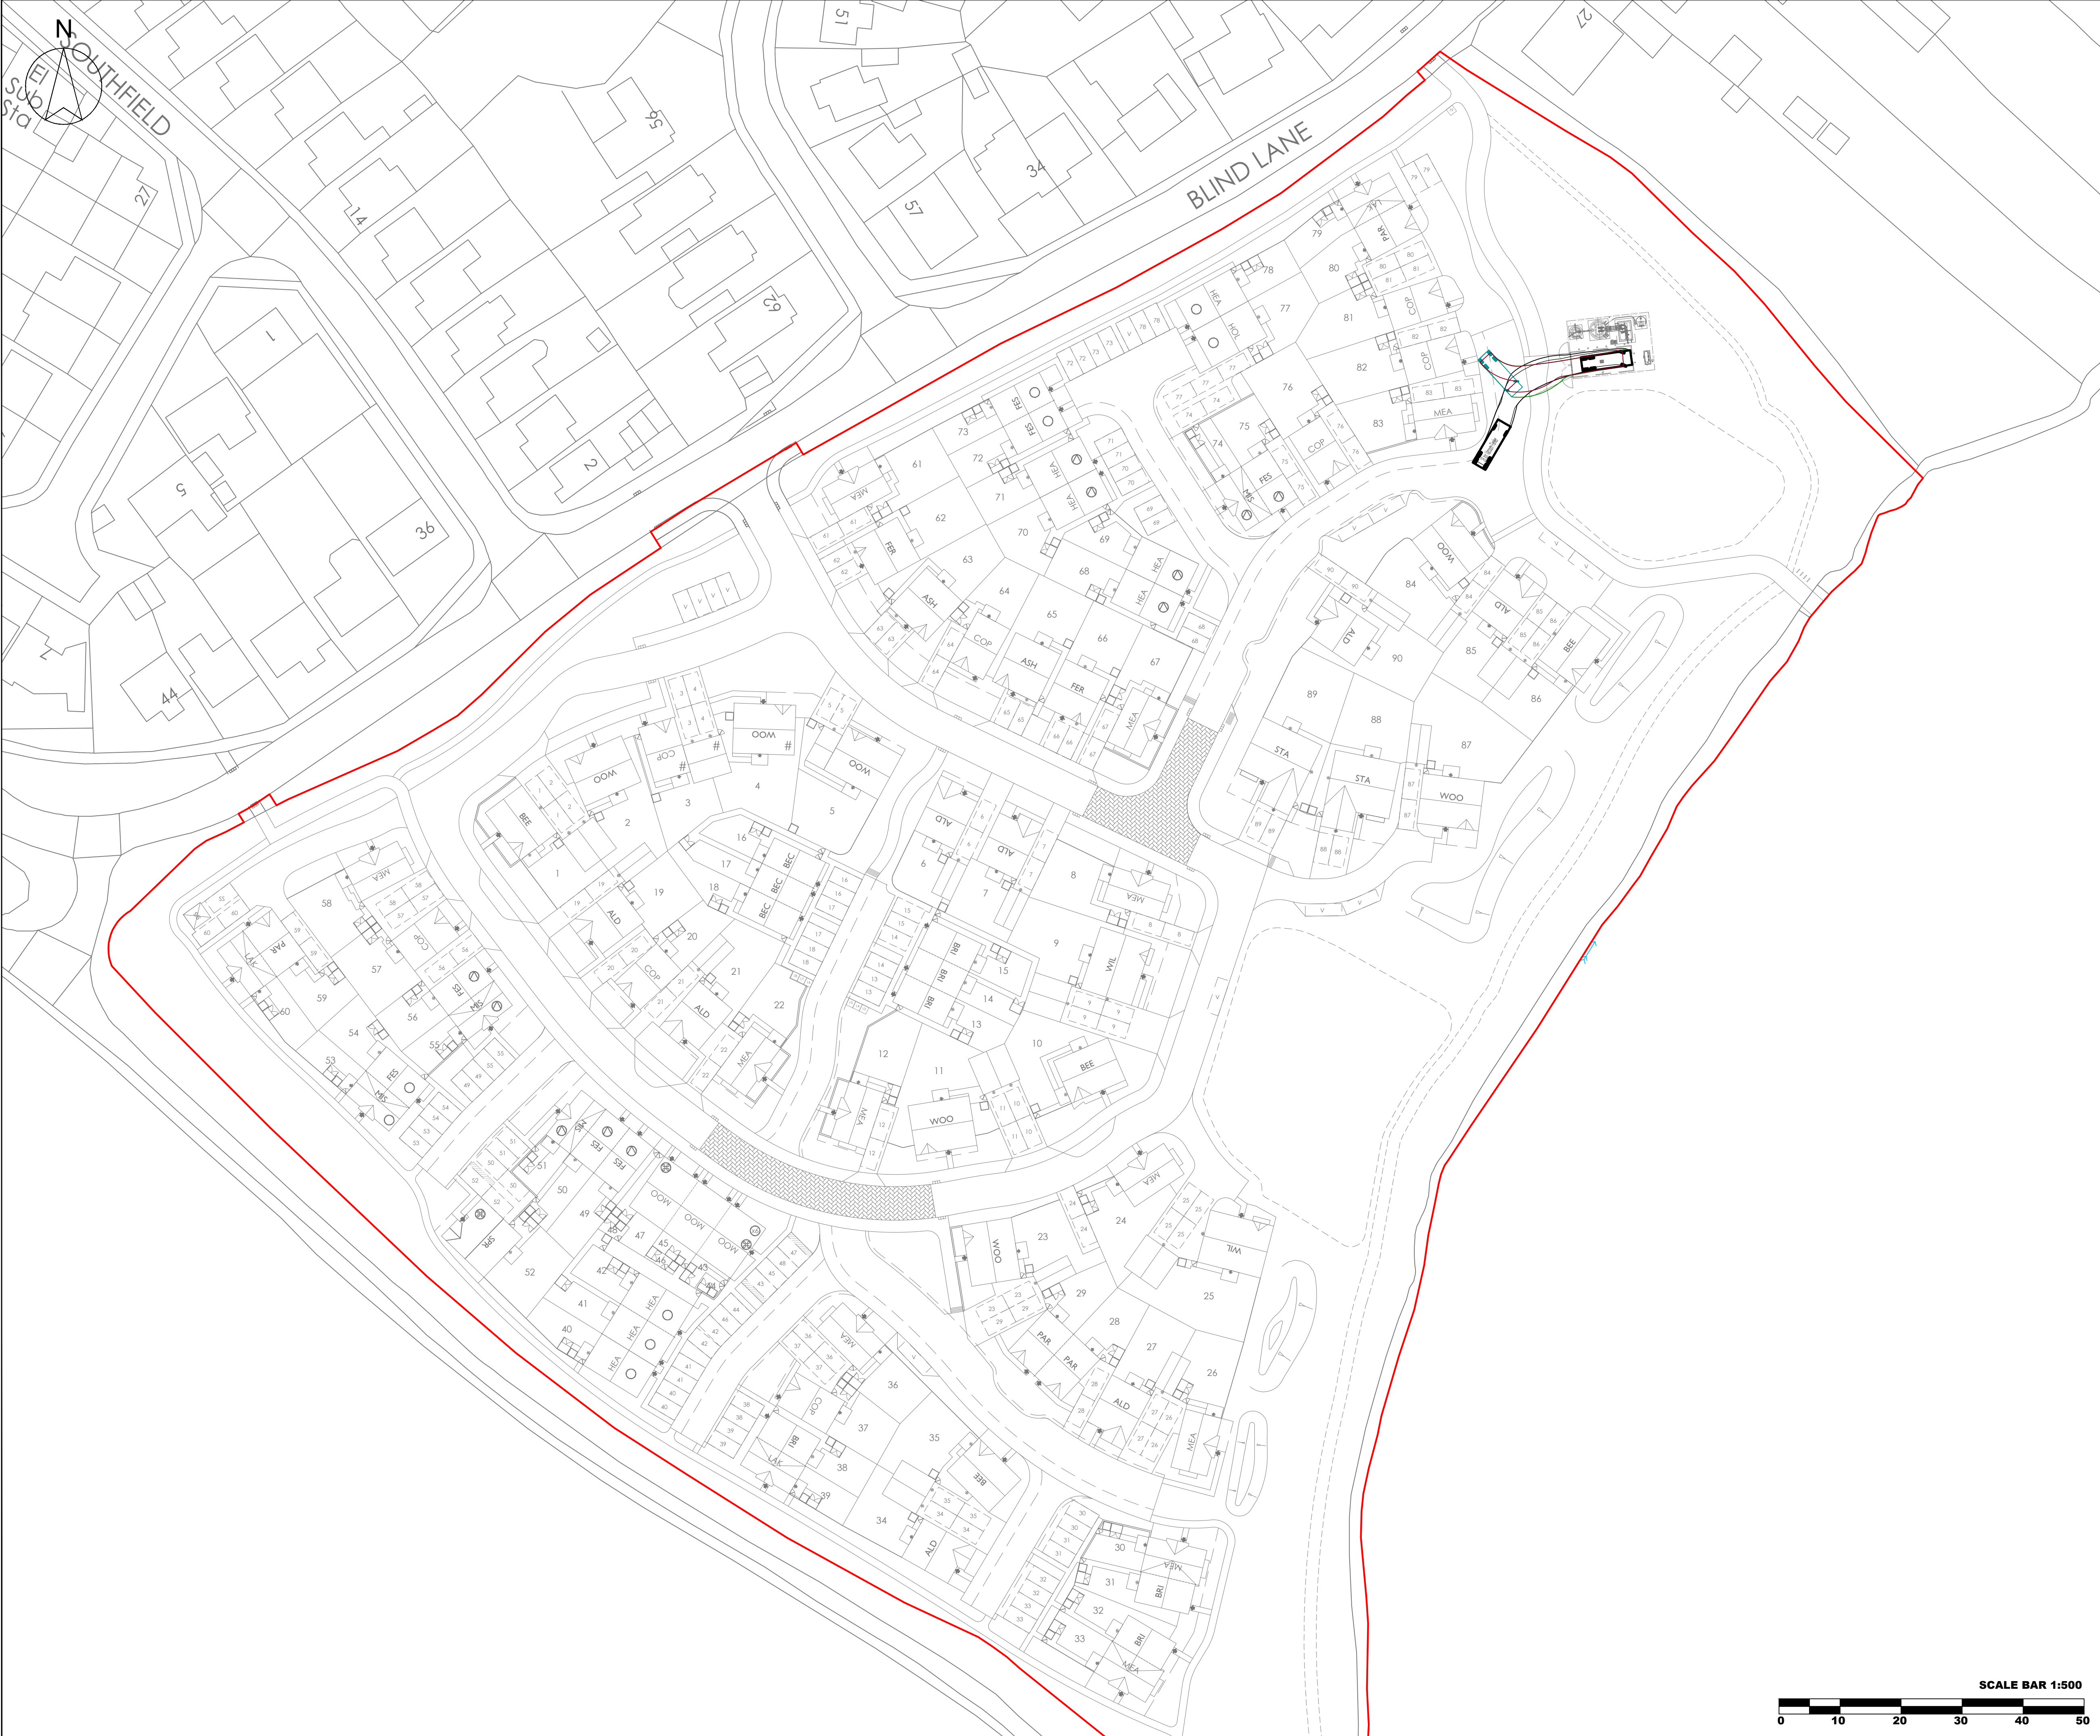

PROJECT NUMBER: CLFA137	DRAWING NUMBER: CLFA137-CLFA-00-XX-DR-C-0516	
STATUS: S2	SCALE @ A1 1:500	REV: P02