


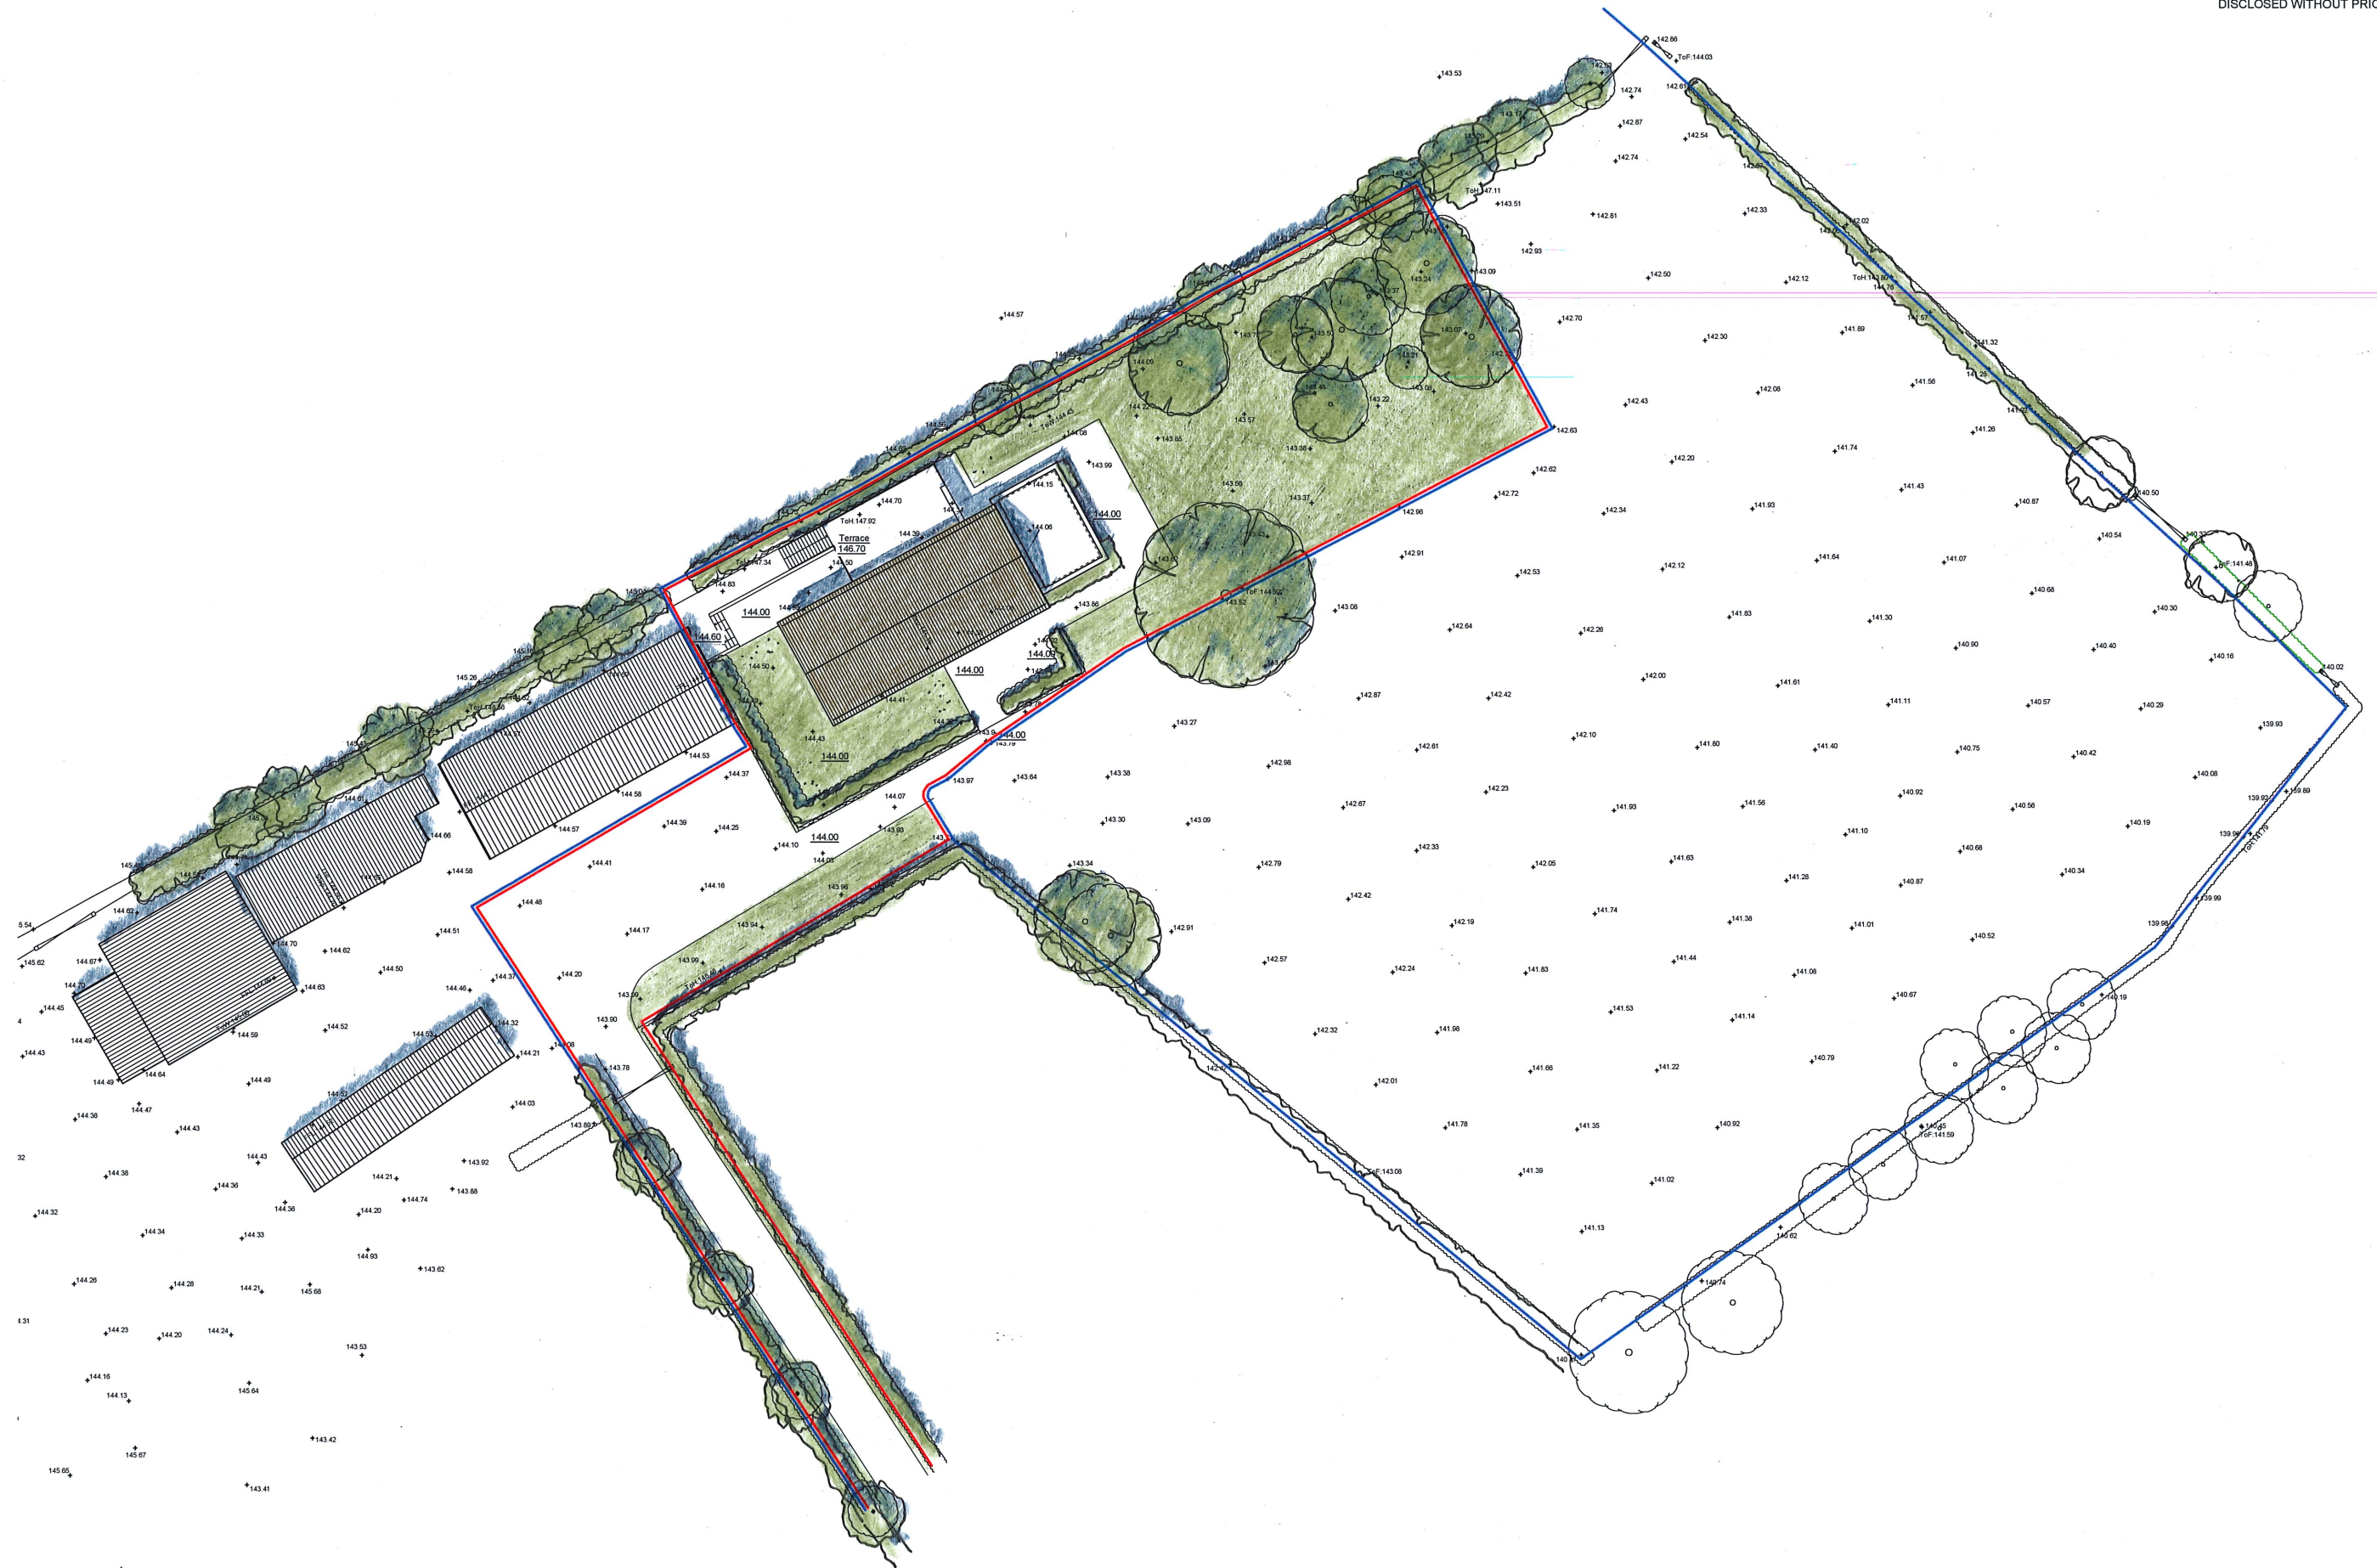

Tel: 01722 743186 info@mlarchitecture.co.uk