


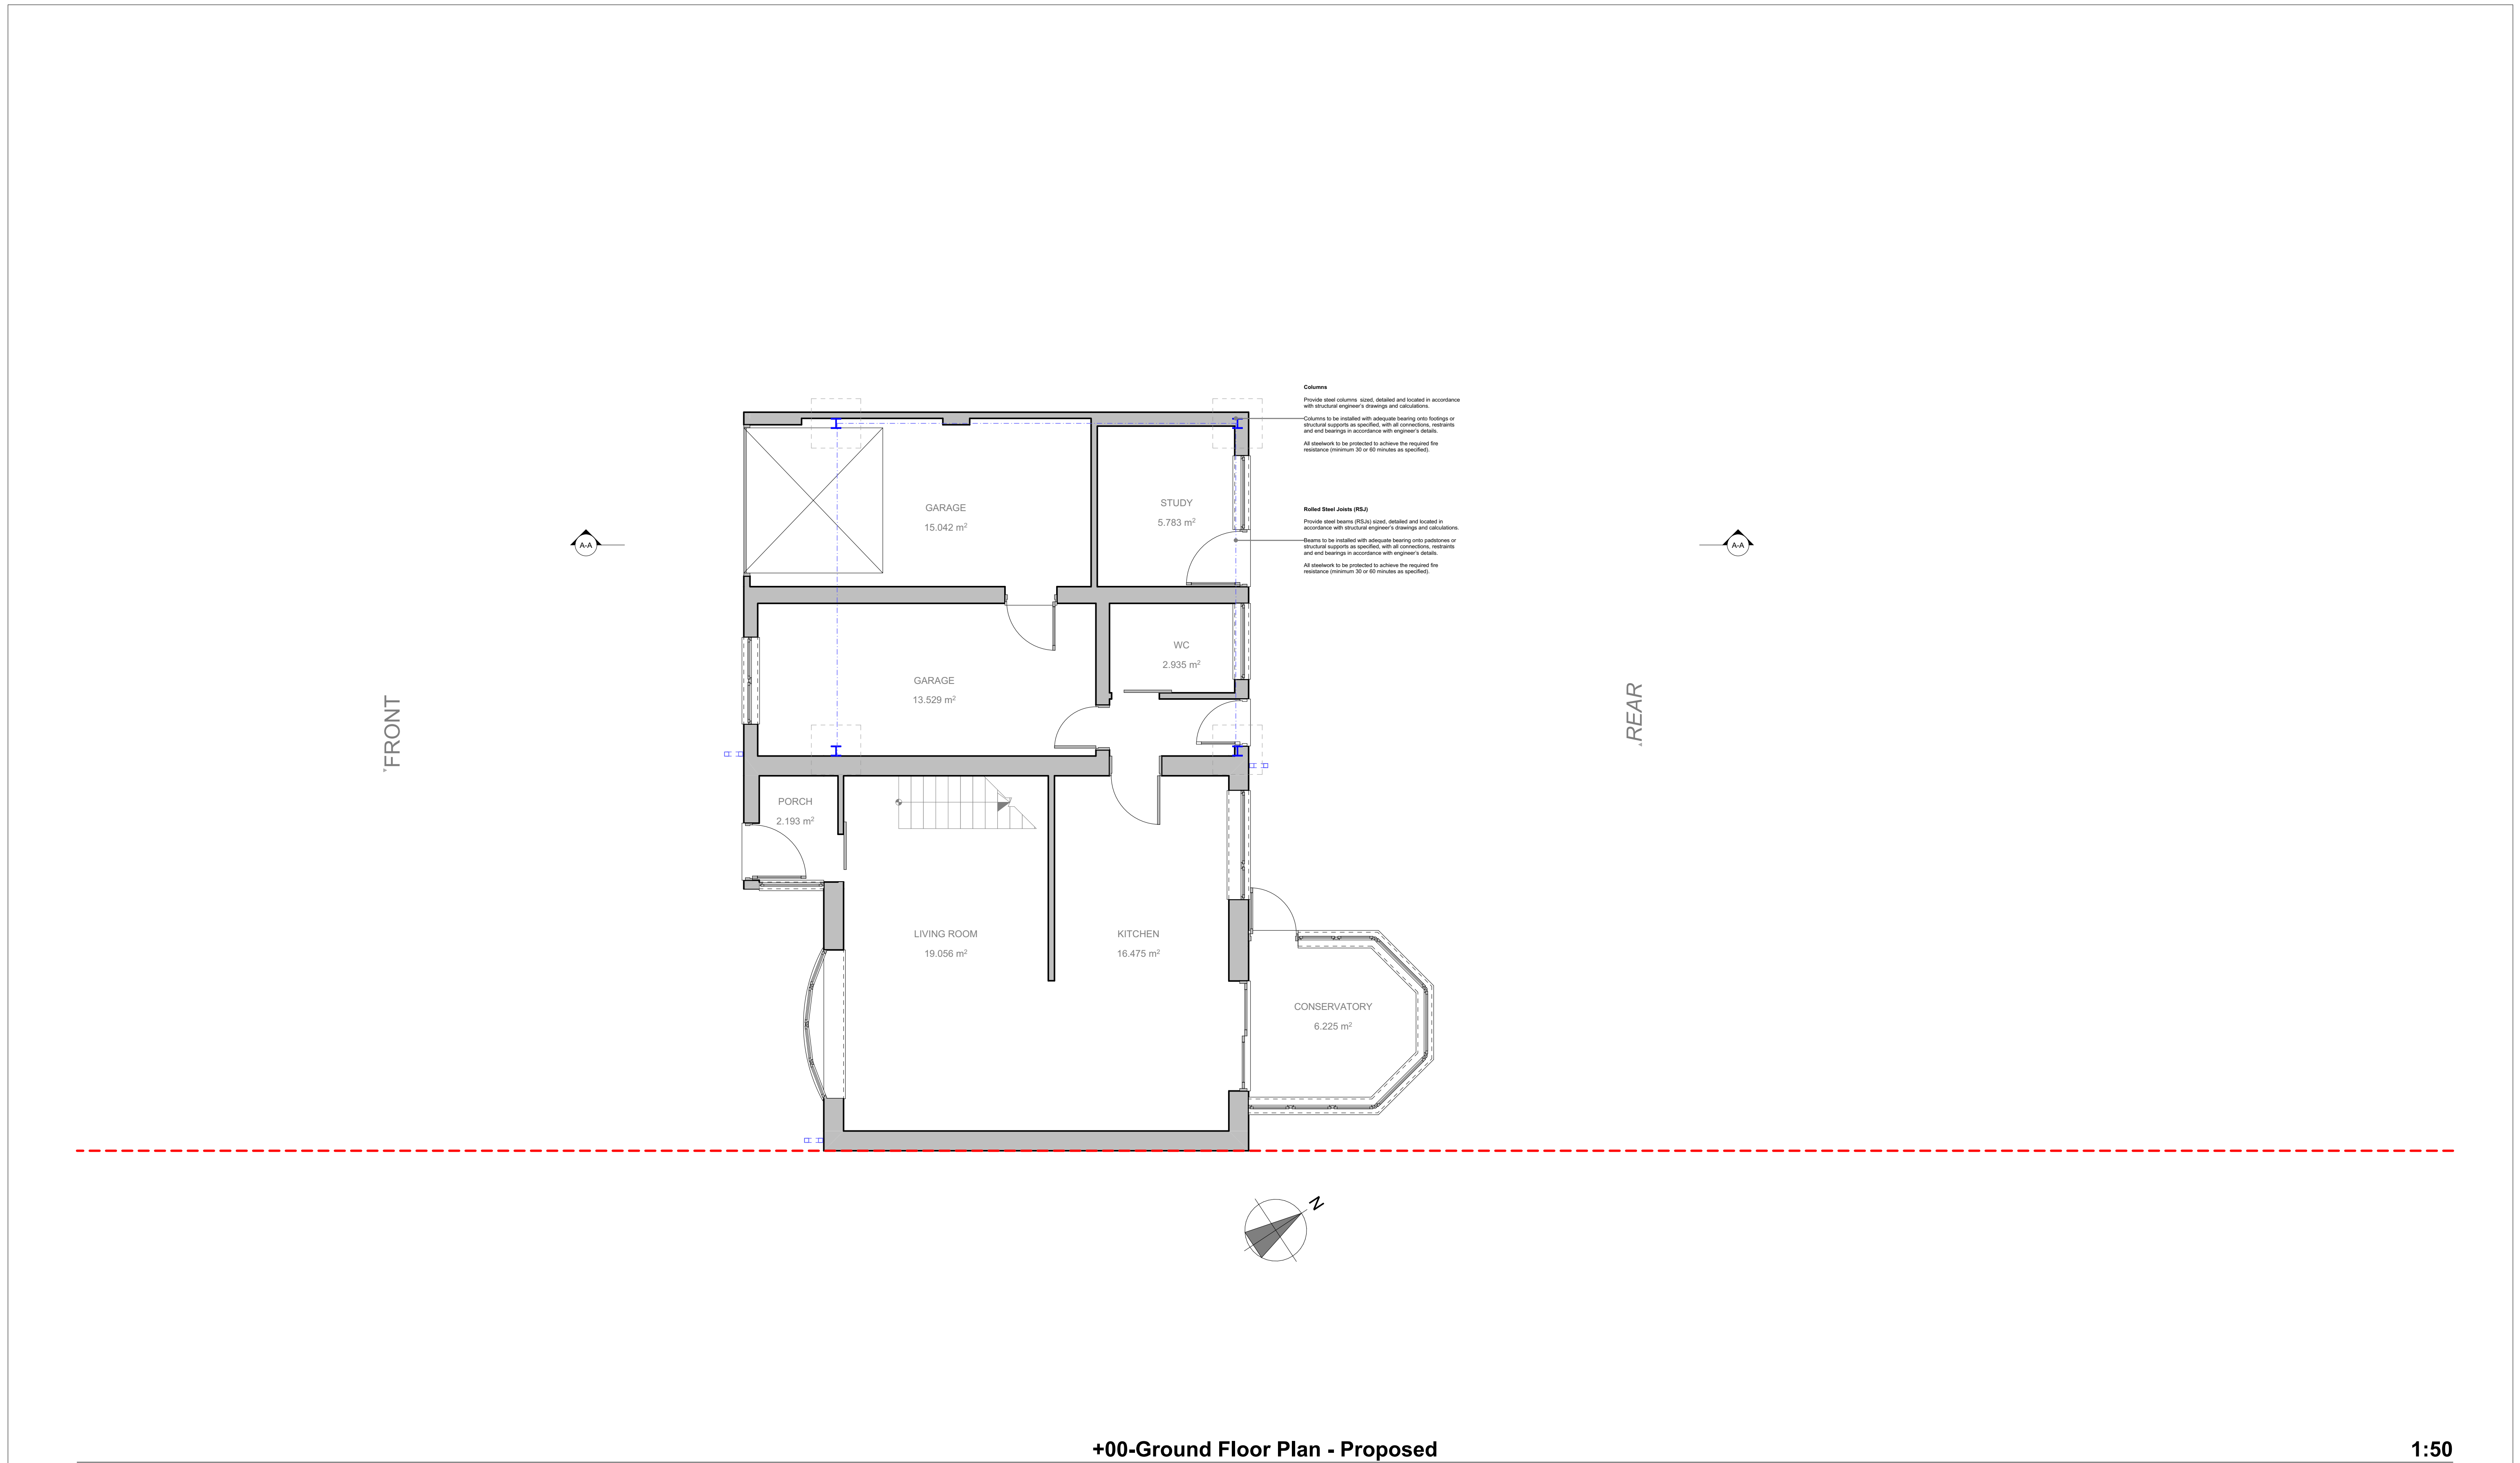

All Dims in millimeters unless otherwise stated. Do not scale except for planning purposes. If in doubt - Ask This drawing is confidential and is the property of Keenan Project Designs Ltd. © Copyright	Scale 1:25 Scale 1:50 Scale 1:100	KEENAN PROJECT DESIGNS	KEENAN PROJECT DESIGNS 0800 233 5787 INFO@KEENANPROJECTDESIGNS.COM WWW.KEENANPROJECTDESIGNS.COM	CLIENT: Lauren Jackson ADDRESS: 65 Deansfield, Cricklade, Swindon SN6 6BW	DATE: 01/09/2026 DRAWING SHEET SIZE: A1	DRAWN BY: Val Pelovski DRAWING NUMBER: 3715 Rev A - 03	PROJECT LEAD: George Cristea REVISION: A 01/09/2026 Val Pelovski
--	---	---------------------------------------	---	---	---	--	--