


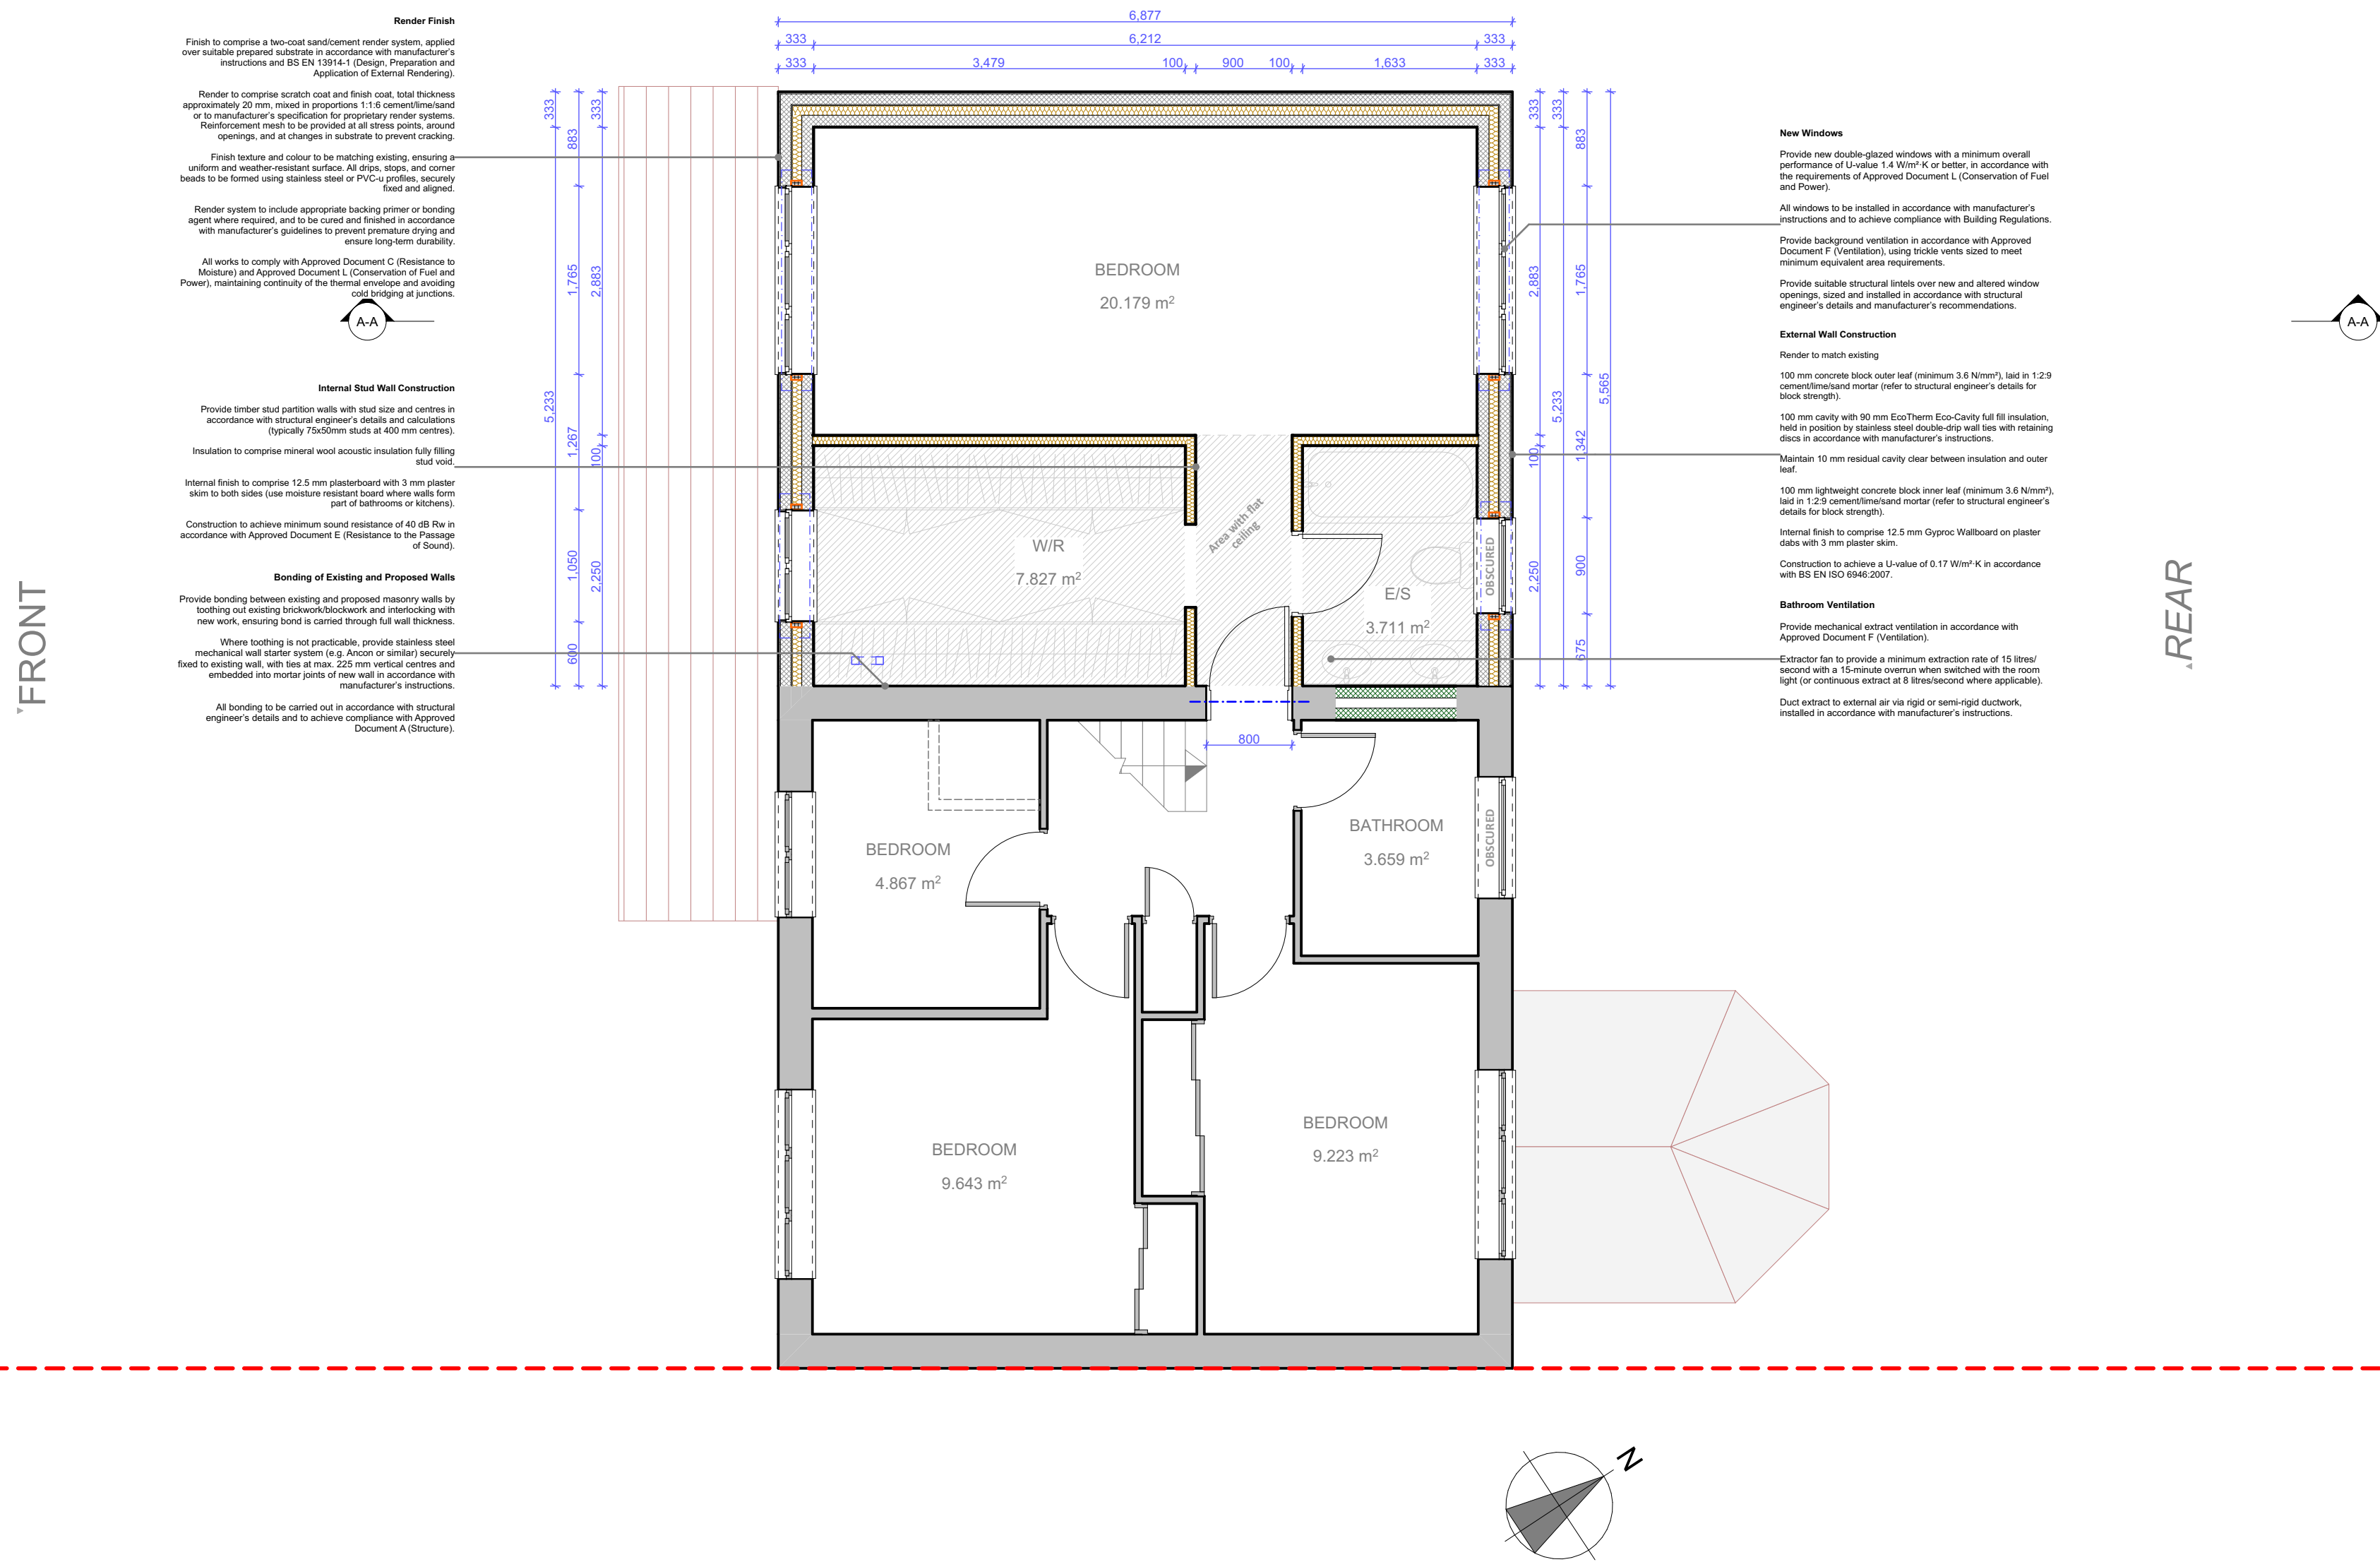


+01-Finished First Floor - Proposed

1:50

All Dims in millimeters unless otherwise stated.
Do not scale except for planning purposes.
If in doubt - Ask

This drawing is confidential and is the property of Keenan Project Designs Ltd.

© Copyright

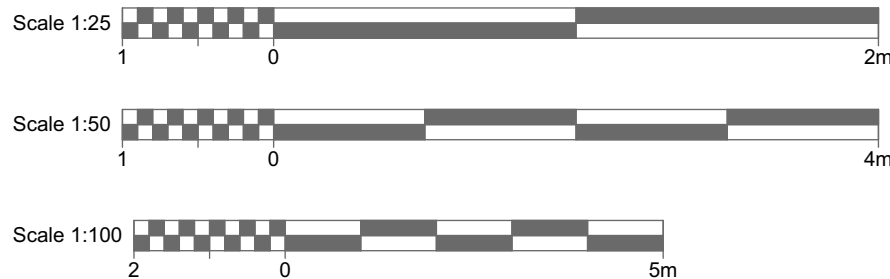

KEENAN
PROJECT
DESIGNS

KEENAN PROJECT DESIGNS

0800 233 5787

INFO@KEENANPROJECTDESIGNS.COM

WWW.KEENANPROJECTDESIGNS.COM

CLIENT:

Lauren Jackson

DATE:

01/09/2026

DRAWN BY:

Val Pelovski

PROJECT LEAD:

George Cristea

ADDRESS:

65 Deansfield, Cricklade, Swindon SN6 6BW

DRAWING SHEET SIZE:

A1

DRAWING NUMBER:

3715 Rev A - 06

REVISION: A

01/09/2026

Val Pelovski