
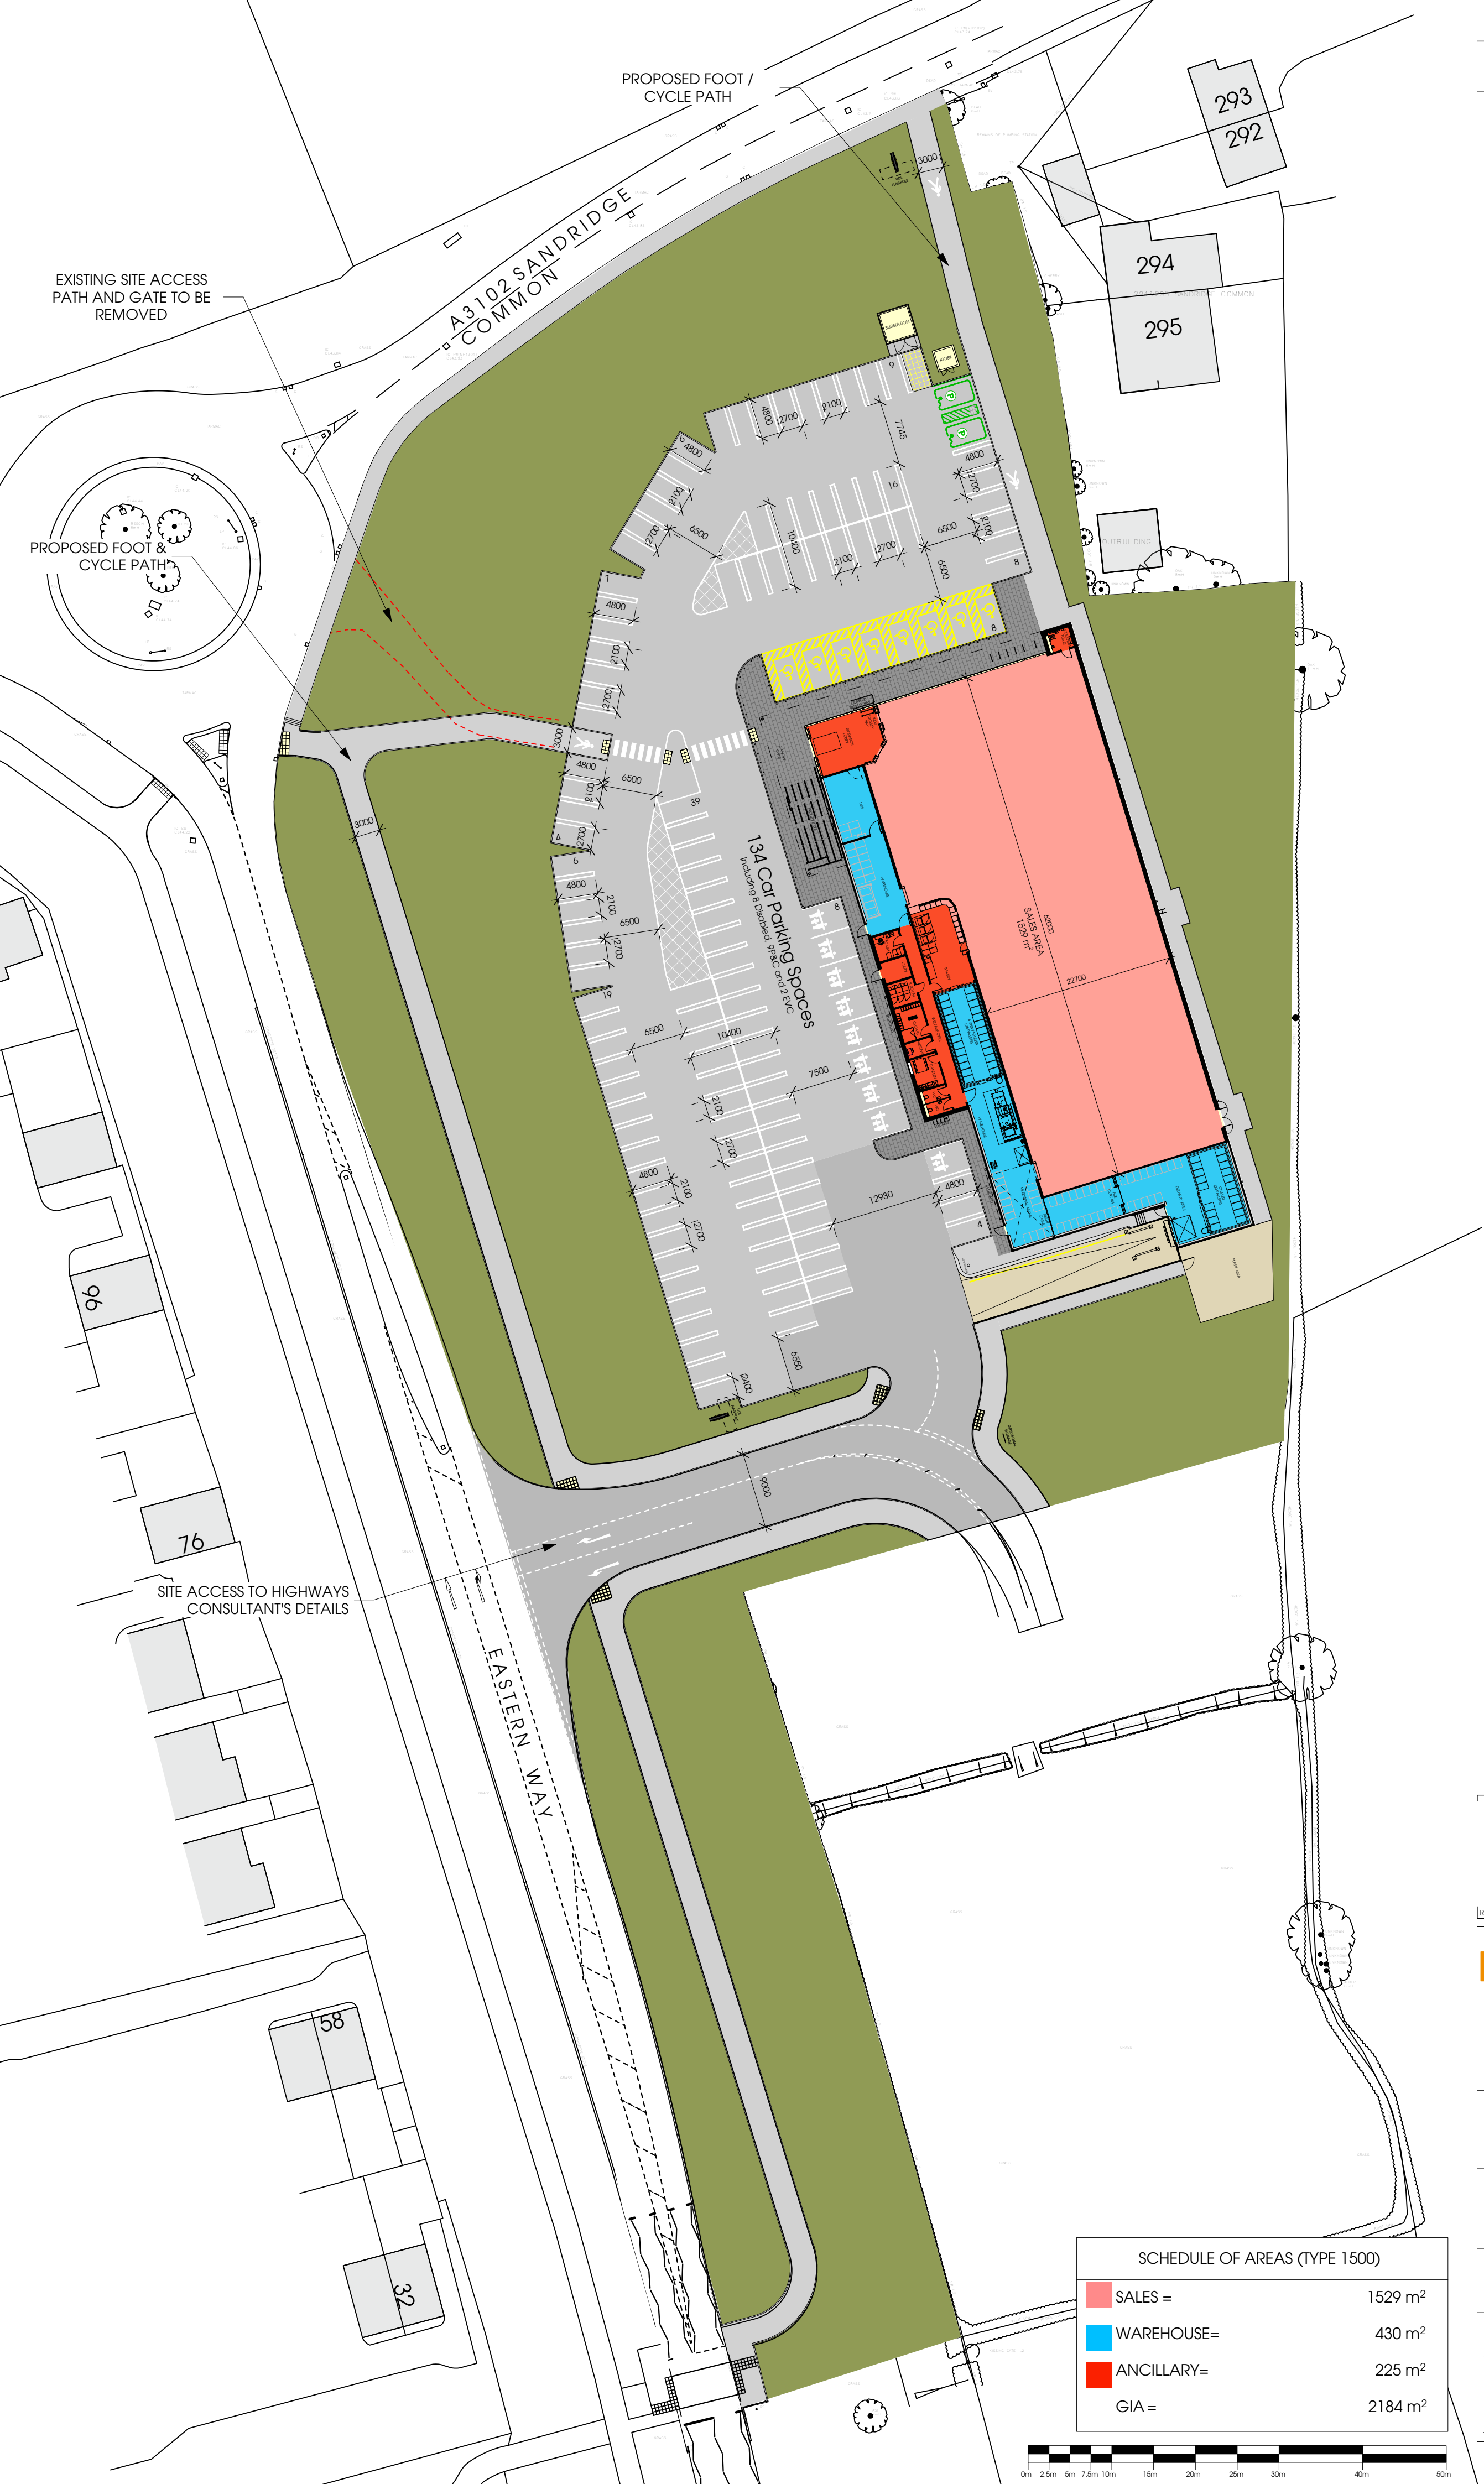


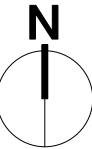

Highway updated in line with Pell Frischmann drawing 110865-PEF-XX-XX-DR-C-001001 P03 received on 24.08.2026. Parking spaces around the edges increased from 4.7m to 4.8. Surface treatments updated accordingly.			
E	27/08/2026	Treatments Updated Accordingly	NG
D	14/01/2026	Additional 2no. accessible spaces added	IC
C	08/01/2026	Landscaping scheme overlaid	IC
Rev	Date	Description	Drawn

htcarchitects

York Place Studio
8 Britannia Street
Leeds
LS1 2DZ

T: (0113) 244 3457

W: www.htcarchitects.co.uk
E: info@htcarchitects.co.uk

client

Lidl GB Ltd.



project

Melksham,
Eastern Way

drawing title

Proposed Setting Out Site
Plan

date December 2025

status Planning

scale 1:500 @ A2

drawn NG checked IC

job no. 4034 dwg no. P402 rev. E

SCHEDULE OF AREAS (TYPE 1500)

SALES =	1529 m ²
WAREHOUSE=	430 m ²
ANCILLARY=	225 m ²
GIA =	2184 m ²

