
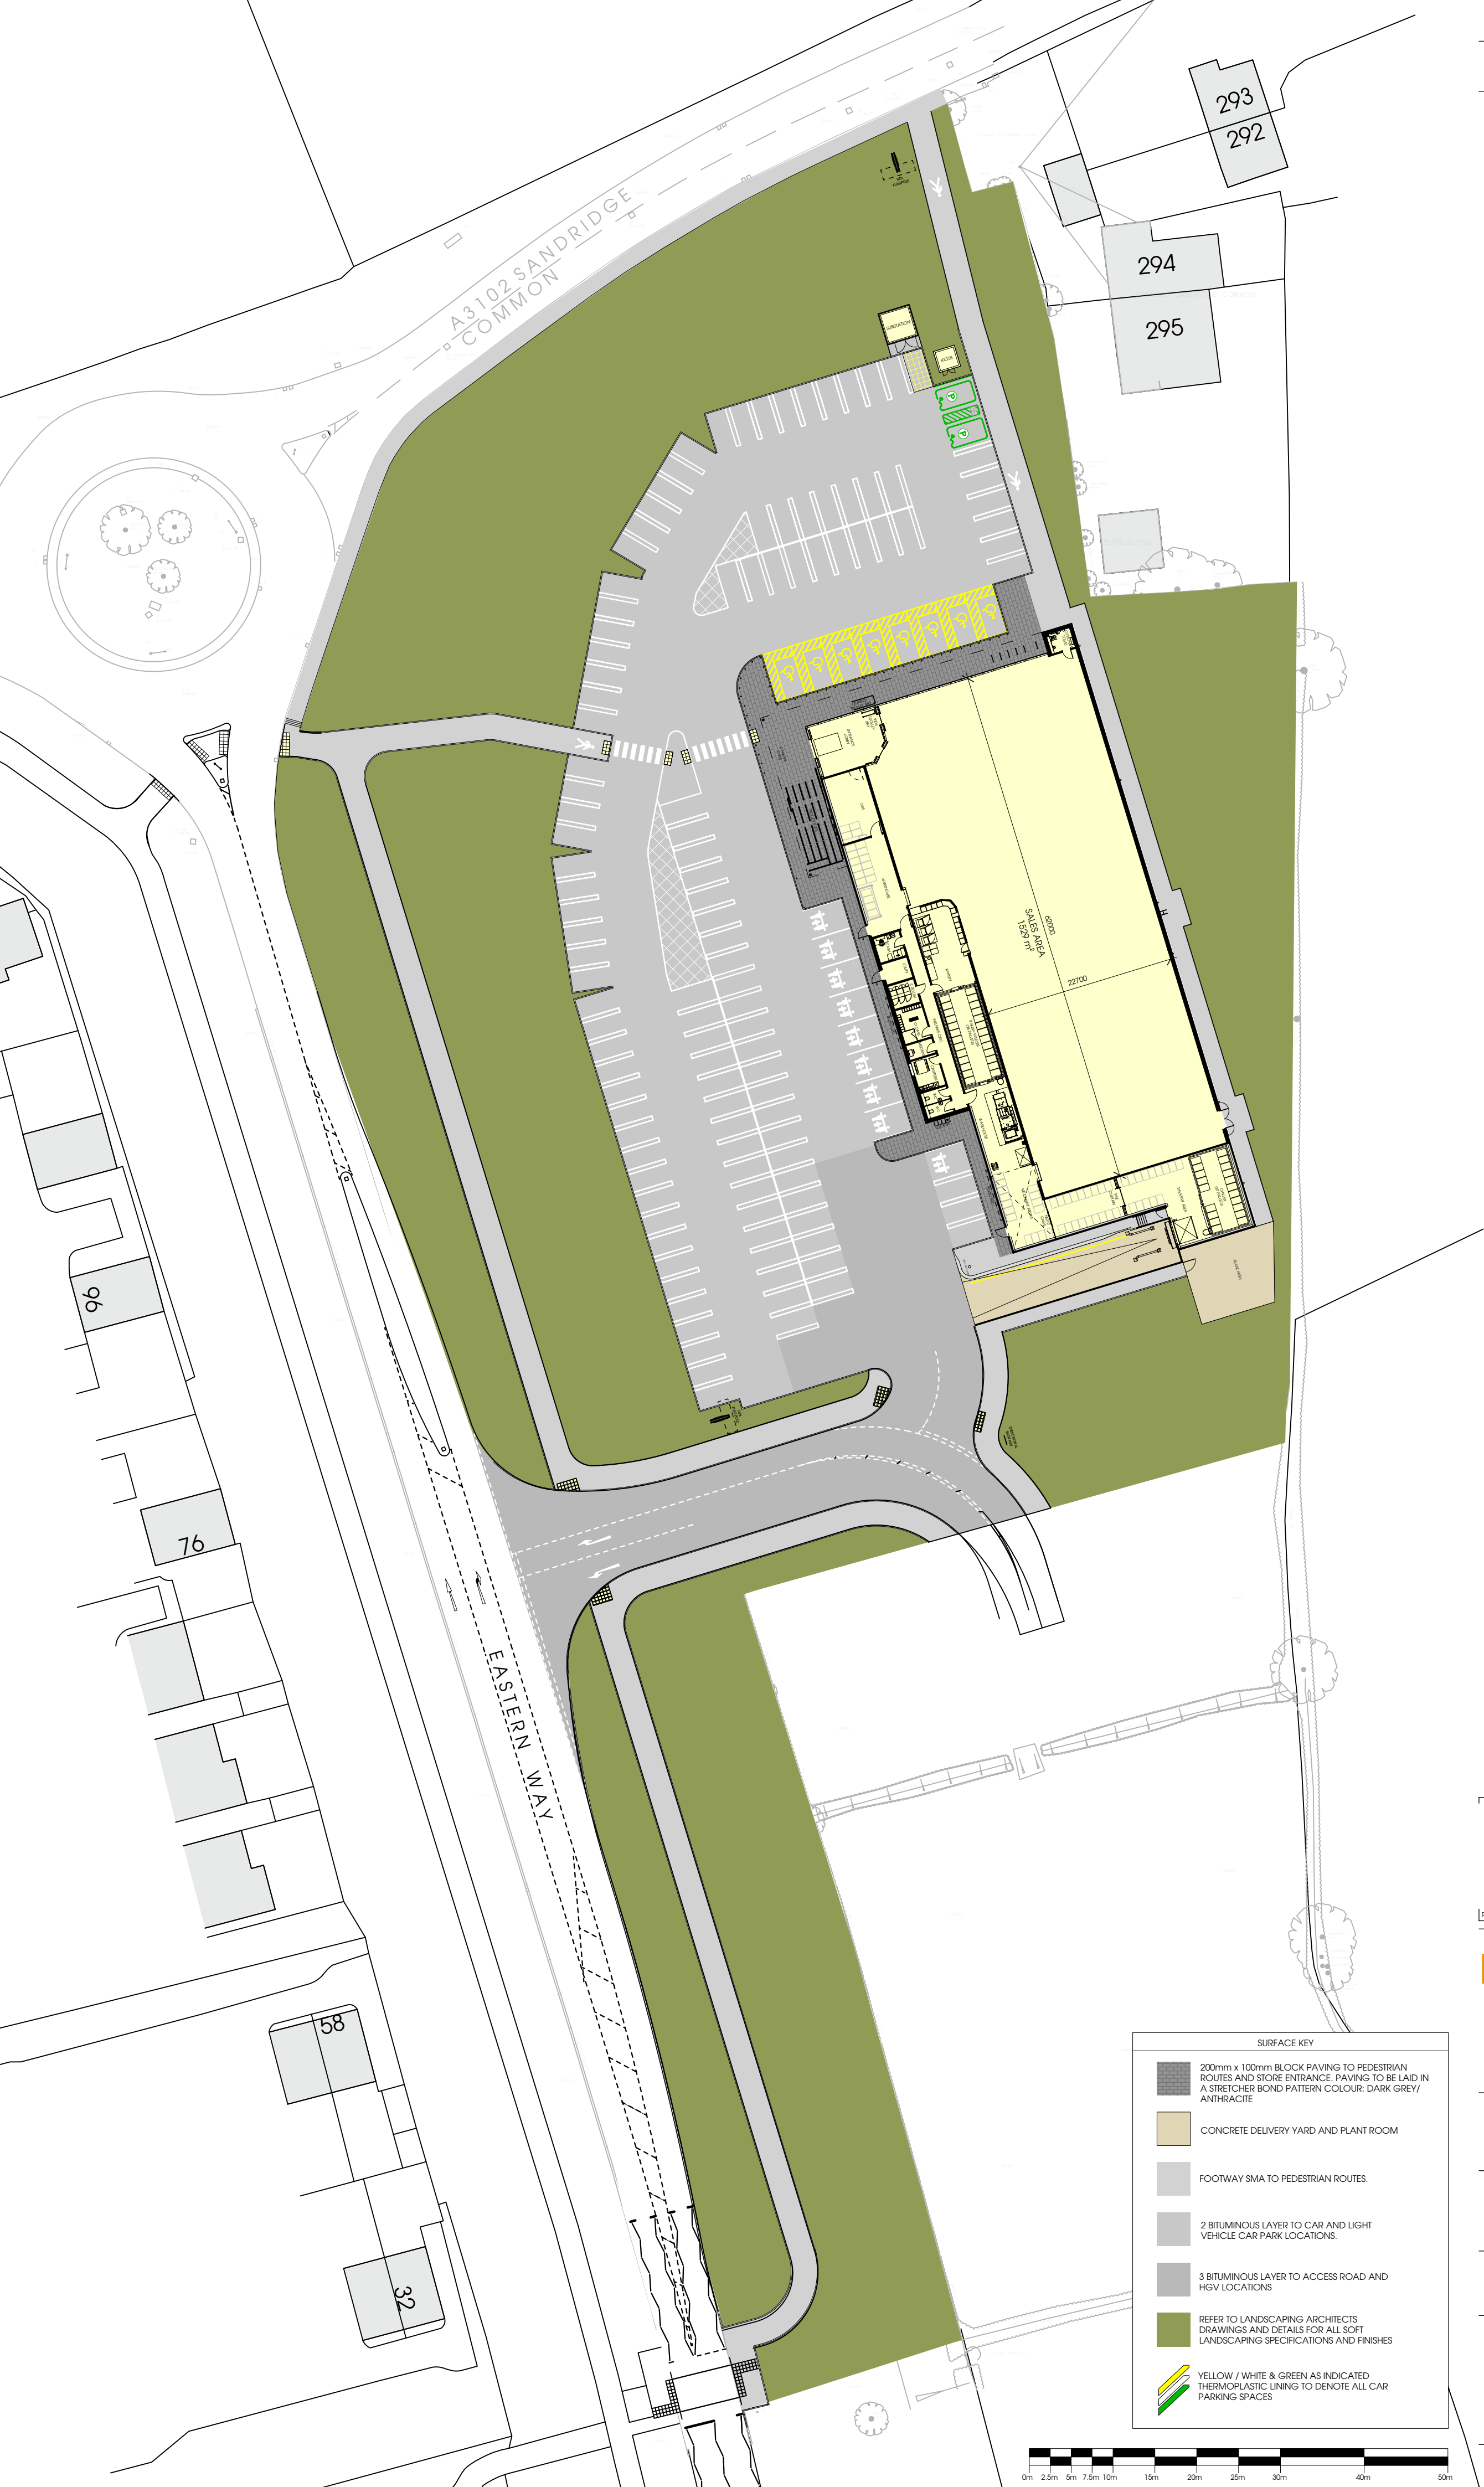


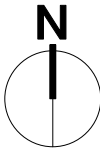

Highway updated in line with Pell Frischmann drawing 110865-PEF-XX-XX-DR-C-001001 P03 received on 24.08.2025. Parking spaces around the edges increased from 4.7m to 4.8. Surface treatments updated accordingly.				NG
C	27/08/2025	Treatments Updated Accordingly		IC
B	14/01/2026	Additional 2no. accessible spaces added		IC
A	08/01/2026	Landscaping scheme overlaid		IC
Rev.	Date	Description		Drawn

htcarchitects

York Place Studio
8 Britannia Street
Leeds
LS1 2DZ

T: (0113) 244 3457

W: www.htcarchitects.co.uk
E: info@htcarchitects.co.uk

client
Lidl GB Ltd.



project
**Melksham,
Eastern Way**

drawing title
**Proposed Surface
Treatments Plan**

date **December 2025**
status **Planning**
scale **1:500 @ A2**
drawn **NG** checked **IC**
job no. **4034** dwg no. **P404** rev. **C**

SURFACE KEY	
	200mm x 100mm BLOCK PAVING TO PEDESTRIAN ROUTES AND STORE ENTRANCE. PAVING TO BE LAID IN A STRETCHER BOND PATTERN COLOUR: DARK GREY/ ANTHRACITE
	CONCRETE DELIVERY YARD AND PLANT ROOM
	FOOTWAY SMA TO PEDESTRIAN ROUTES.
	2 BITUMINOUS LAYER TO CAR AND LIGHT VEHICLE CAR PARK LOCATIONS.
	3 BITUMINOUS LAYER TO ACCESS ROAD AND HGV LOCATIONS
	REFER TO LANDSCAPING ARCHITECTS DRAWINGS AND DETAILS FOR ALL SOFT LANDSCAPING SPECIFICATIONS AND FINISHES
	YELLOW / WHITE & GREEN AS INDICATED THERMOPLASTIC LINING TO DENOTE ALL CAR PARKING SPACES

