


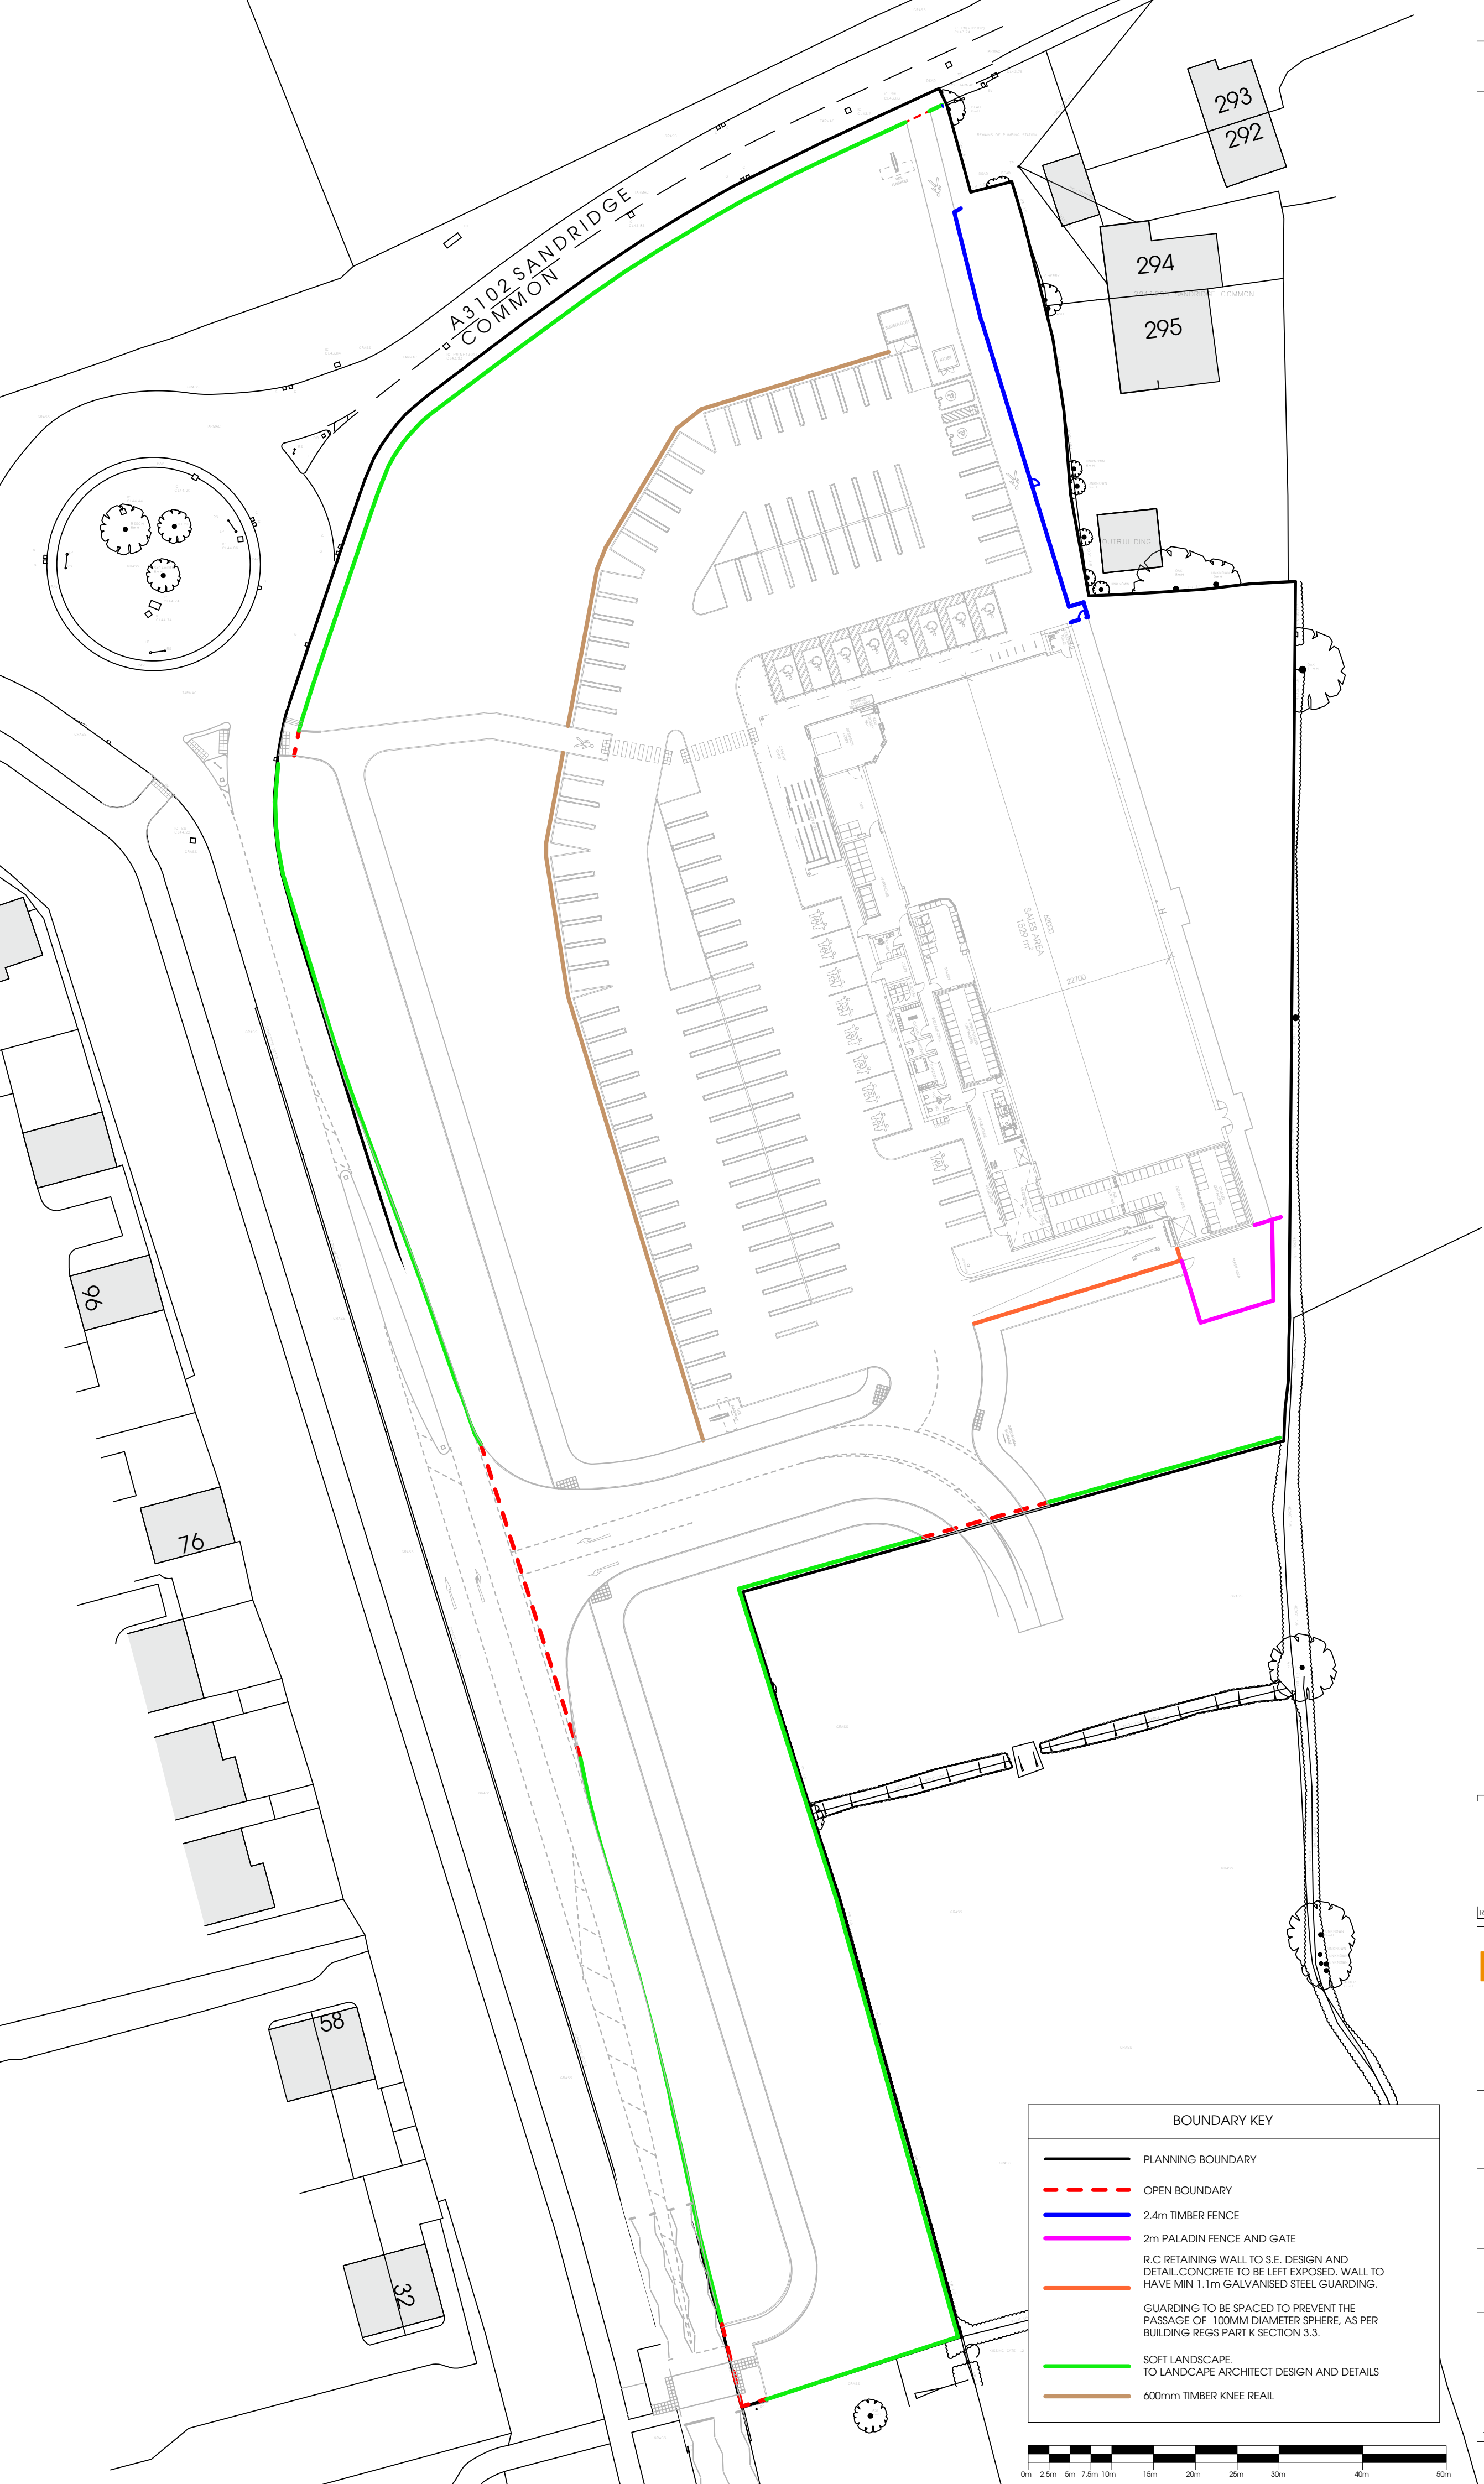

Highway updated in line with Pell Frischmann drawing 110865-PEF-XX-XX-DR-C-001001 P03 received on 24.08.2026. Parking spaces around the edges increased from 4.7m to 4.8. Boundary treatments updated accordingly.				NG
C	27/08/2026	Treatments Updated Accordingly		IC
B	14/01/2026	Additional 2no. accessible spaces added		IC
A	08/01/2026	Landscaping scheme overlaid		IC
Rev.	Date	Description		Drawn

htcarchitects

York Place Studio
8 Britannia Street
Leeds
LS1 2DZ

T: (0113) 244 3457

W: www.htcarchitects.co.uk
E: info@htcarchitects.co.uk

client
Lidl GB Ltd.



project
**Melksham,
Eastern Way**

drawing title
**Proposed Boundary
Treatments Plan**

date **December 2025**
status **Planning**
scale **1:500 @ A2**
drawn **NG** checked **IC**
job no. **4034** dwg no. **P405** rev. **C**

BOUNDARY KEY	
	PLANNING BOUNDARY
	OPEN BOUNDARY
	2.4m TIMBER FENCE
	2m PALADIN FENCE AND GATE
	R.C RETAINING WALL TO S.E. DESIGN AND DETAIL. CONCRETE TO BE LEFT EXPOSED. WALL TO HAVE MIN 1.1m GALVANISED STEEL GUARDING.
	GUARDING TO BE SPACED TO PREVENT THE PASSAGE OF 100MM DIAMETER SPHERE, AS PER BUILDING REGS PART K SECTION 3.3.
	SOFT LANDSCAPE. TO LANDSCAPE ARCHITECT DESIGN AND DETAILS
	600mm TIMBER KNEE REAIL

