
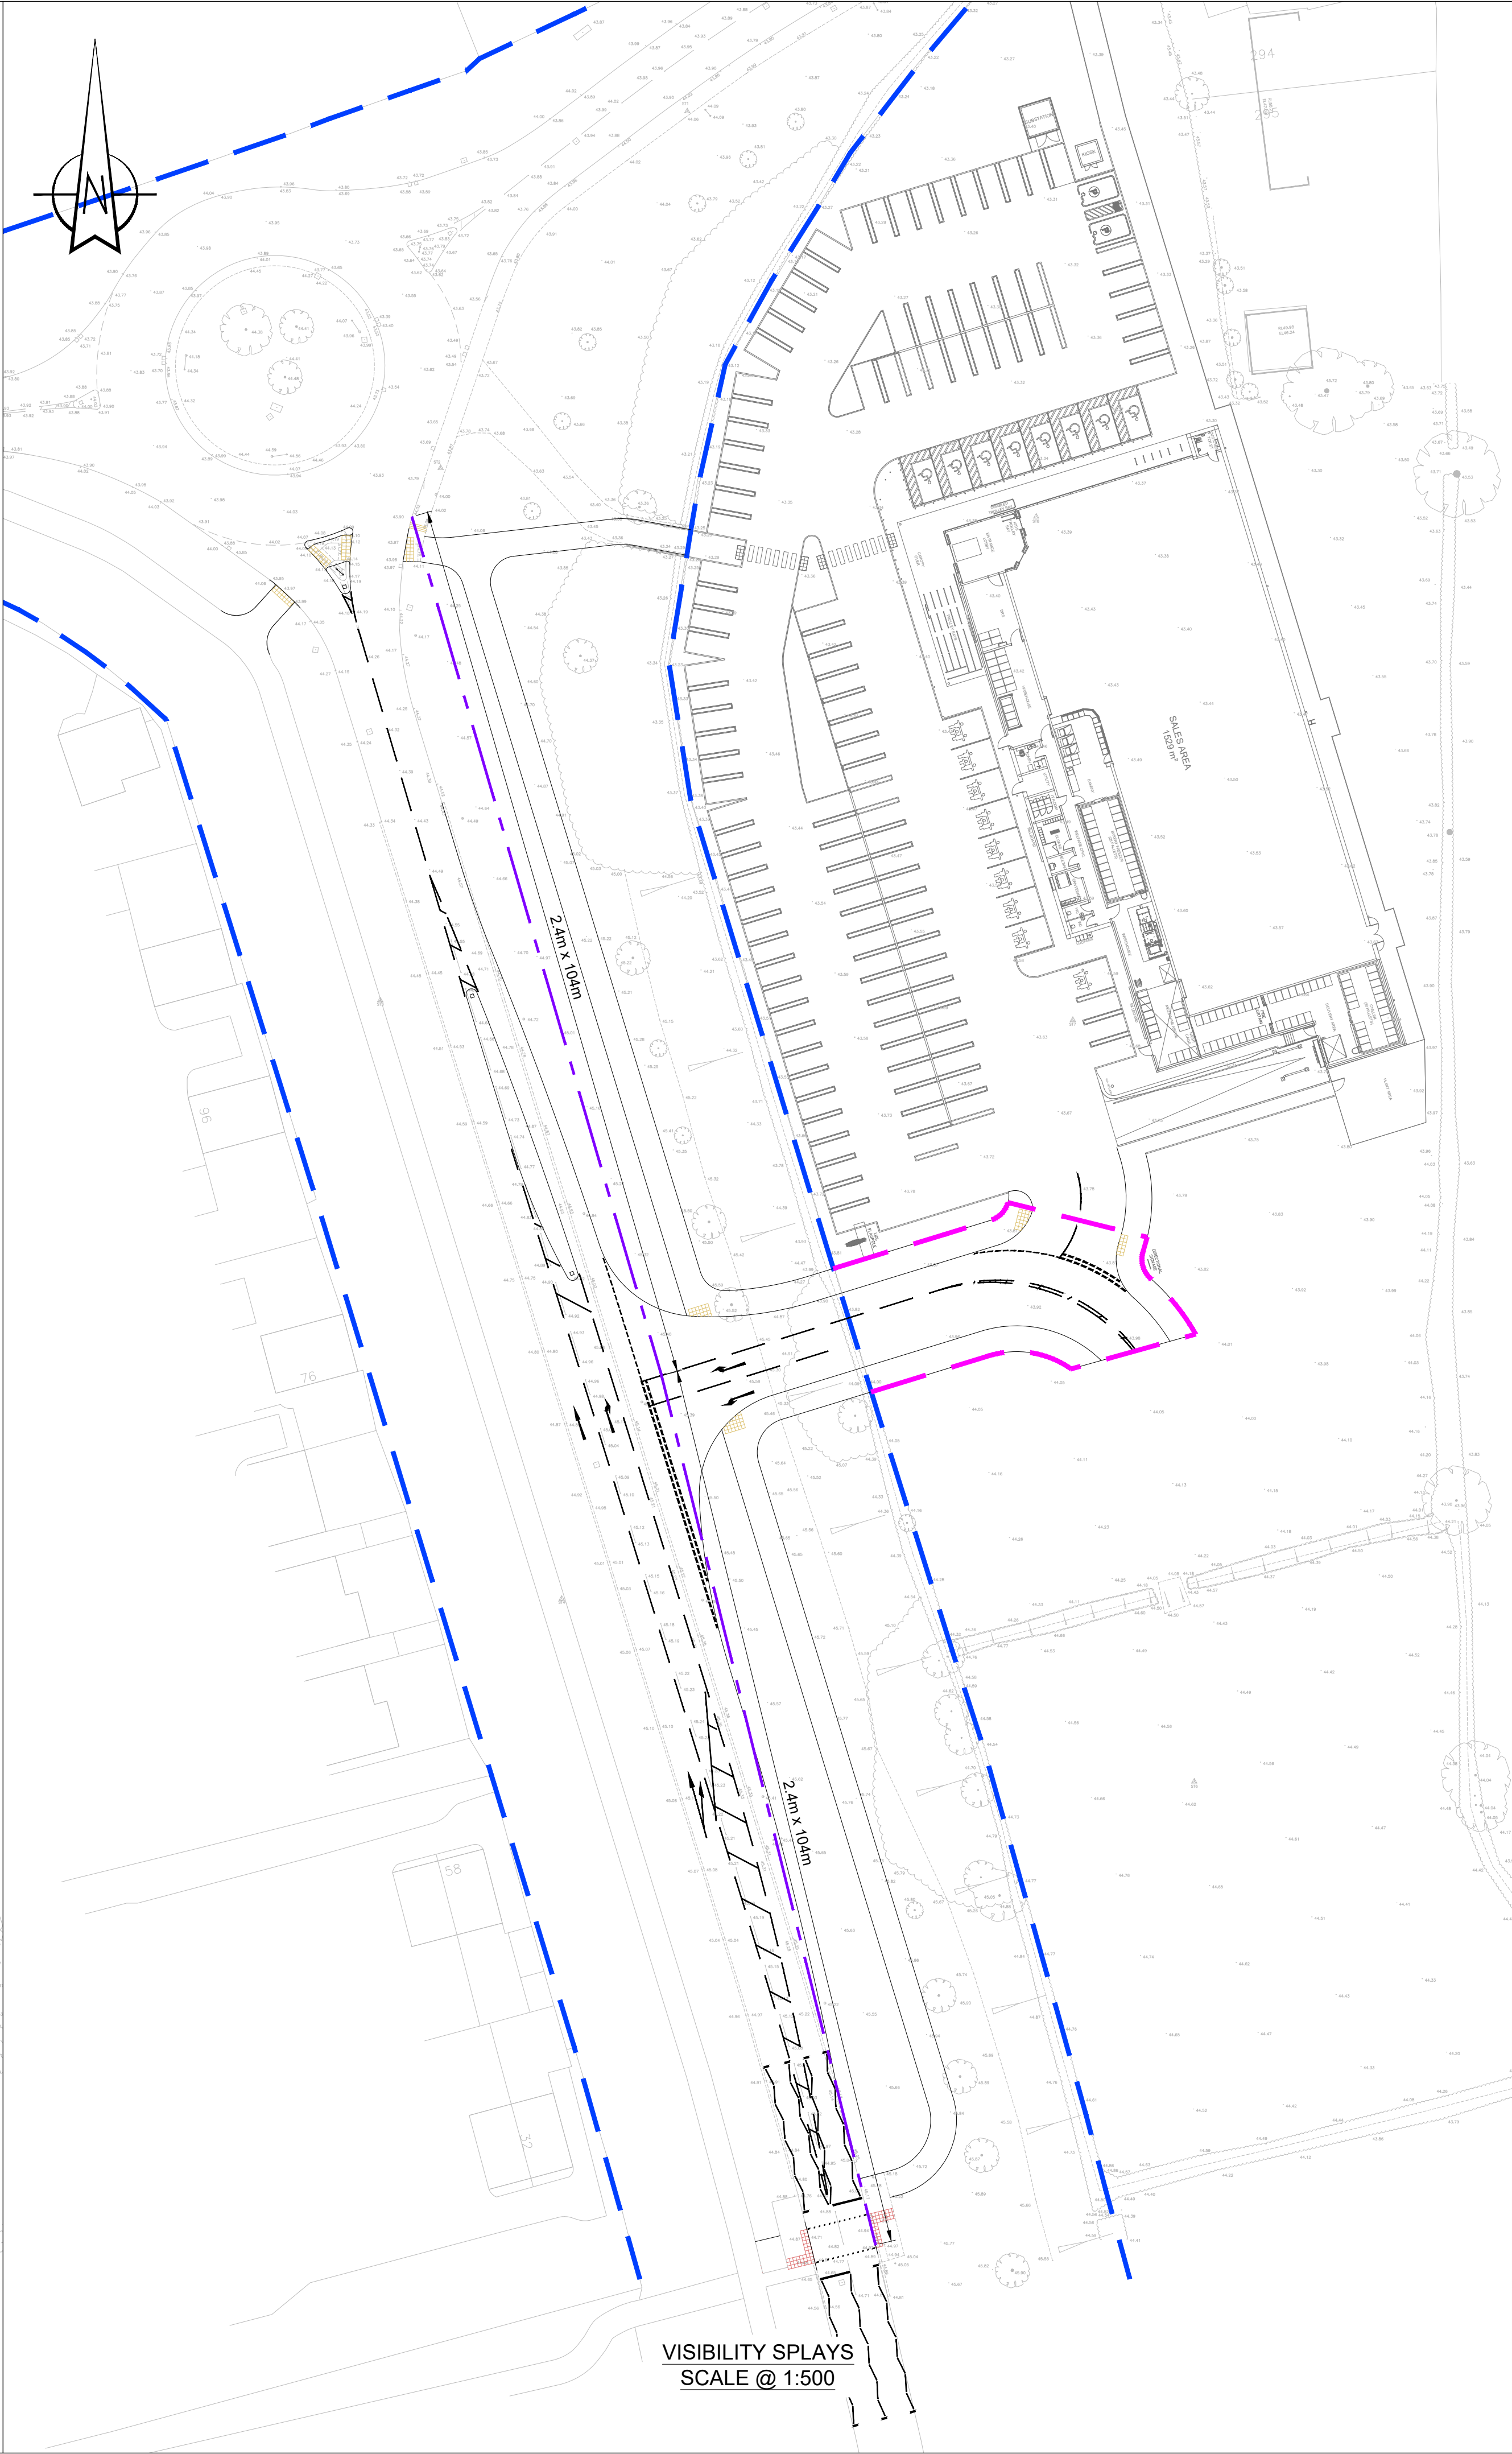


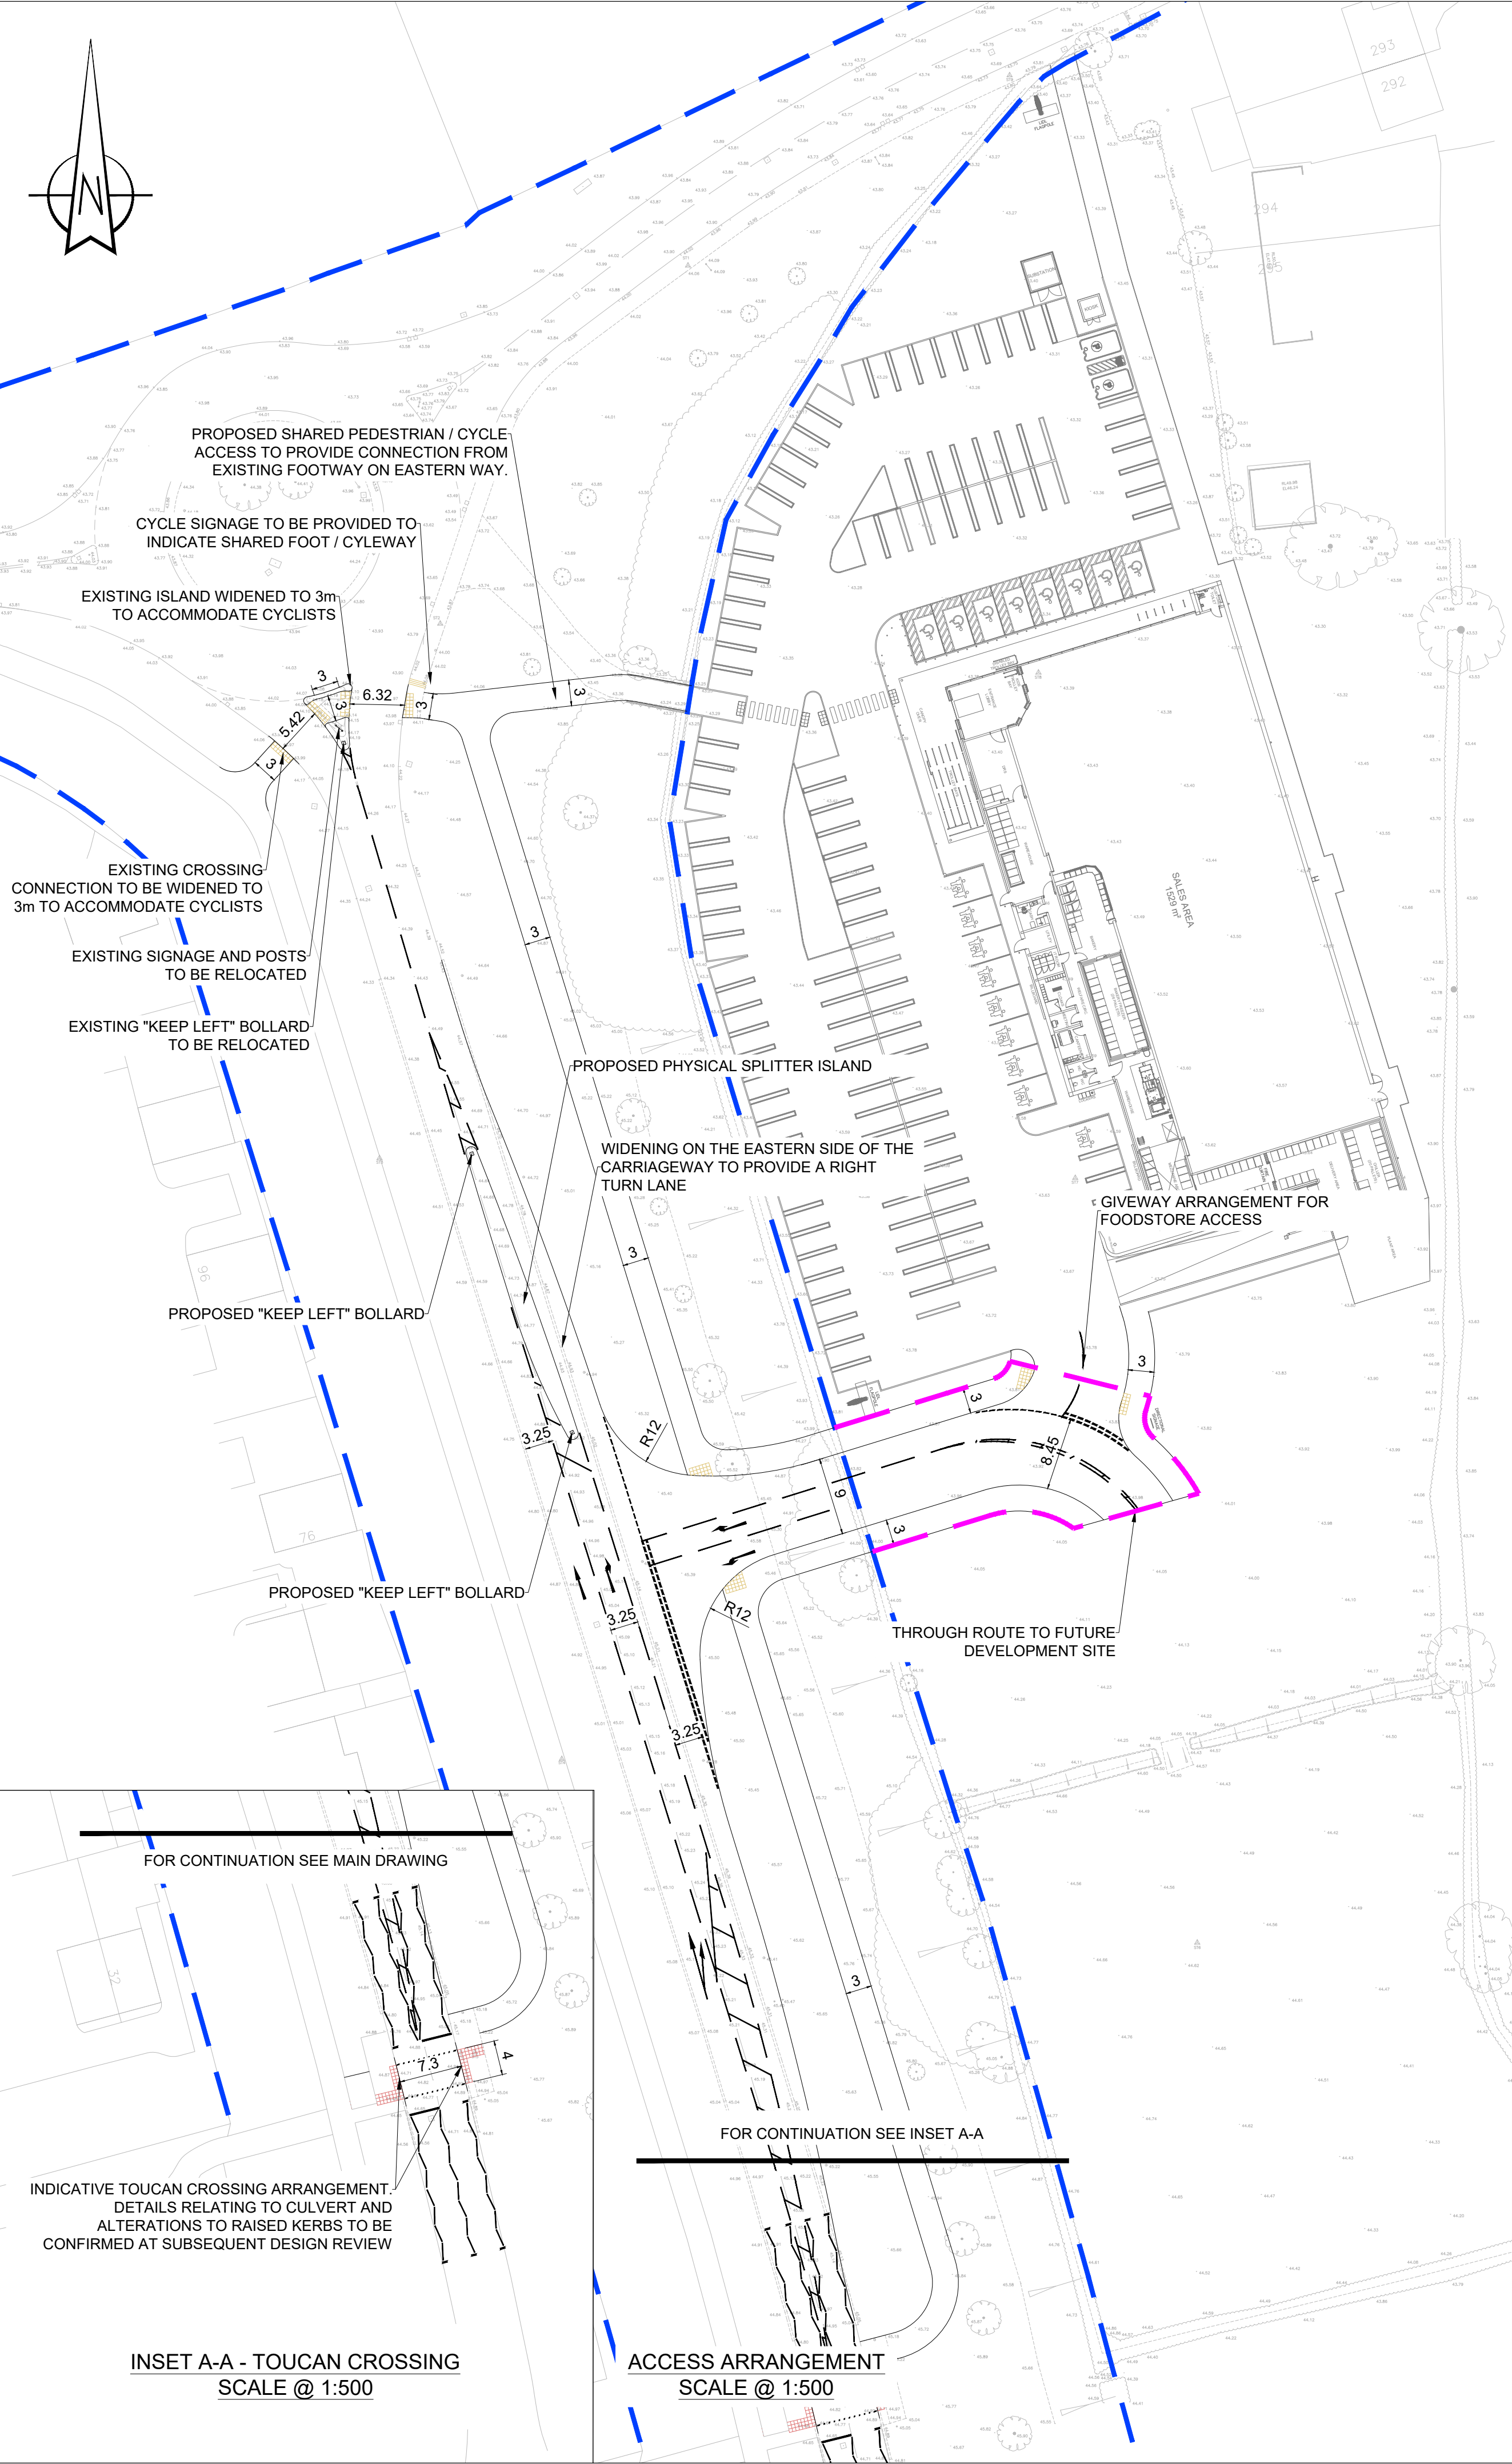

KEY:

- PROPOSED KERBS
- PROPOSED ROAD MARKINGS
- 2.4m x 104m JUNCTION VISIBILITY SPLAYS
BASED ON MS2 FOR 40mph DESIGN SPEED
- EXISTING HIGHWAY BOUNDARY
- PROPOSED HIGHWAY BOUNDARY

NOTES:

- ALL DIMENSIONS ARE IN METRES.
- DESIGN BASED ON A COMBINATION OF ORDNANCE SURVEY
MAPPING AND TOPOGRAPHICAL SURVEY, PELL FRISCHMANN
SHALL NOT BE LIABLE FOR ANY INACCURACIES OR
DISCREPANCIES.

P03	Updated to suit Highway Comments	EF	AJT	LC	10.08.2026
P02	Proposed Highway Boundary Added	EF	AJT	LC	06.03.2026
P01	First Issue	EF	AJT	LC	15.01.2026
REV	DESCRIPTION	DRN	CHK	APP	DATE

Pell Frischmann
BURRATOR HOUSE PENINSULA PARK RYDON LANE EX2 7NT
Telephone +44 (0)13 9244 4345
Email: pfexeter@pellfrischmann.com
www.pellfrischmann.com

Client

LIDL UK

Project

**LIDL - MELKSHAM,
EASTERN WAY**

Drawing Title

**EASTERN WAY -
PROPOSED ACCESS
ARRANGEMENT**

	Name	Date	Scale	1:500 @ A1
Drawn	EF	JAN 2026	File No.	110865-PEF-XX-XX-DR-C-001001.dwg
Designed	EF	JAN 2026	Drawing Status	FOR INFORMATION
Checked	AJT	JAN 2026		
Approved	LC	JAN 2026		

Drawing No.

110865-PEF-XX-XX-DR-C-001001

Revision

P03