


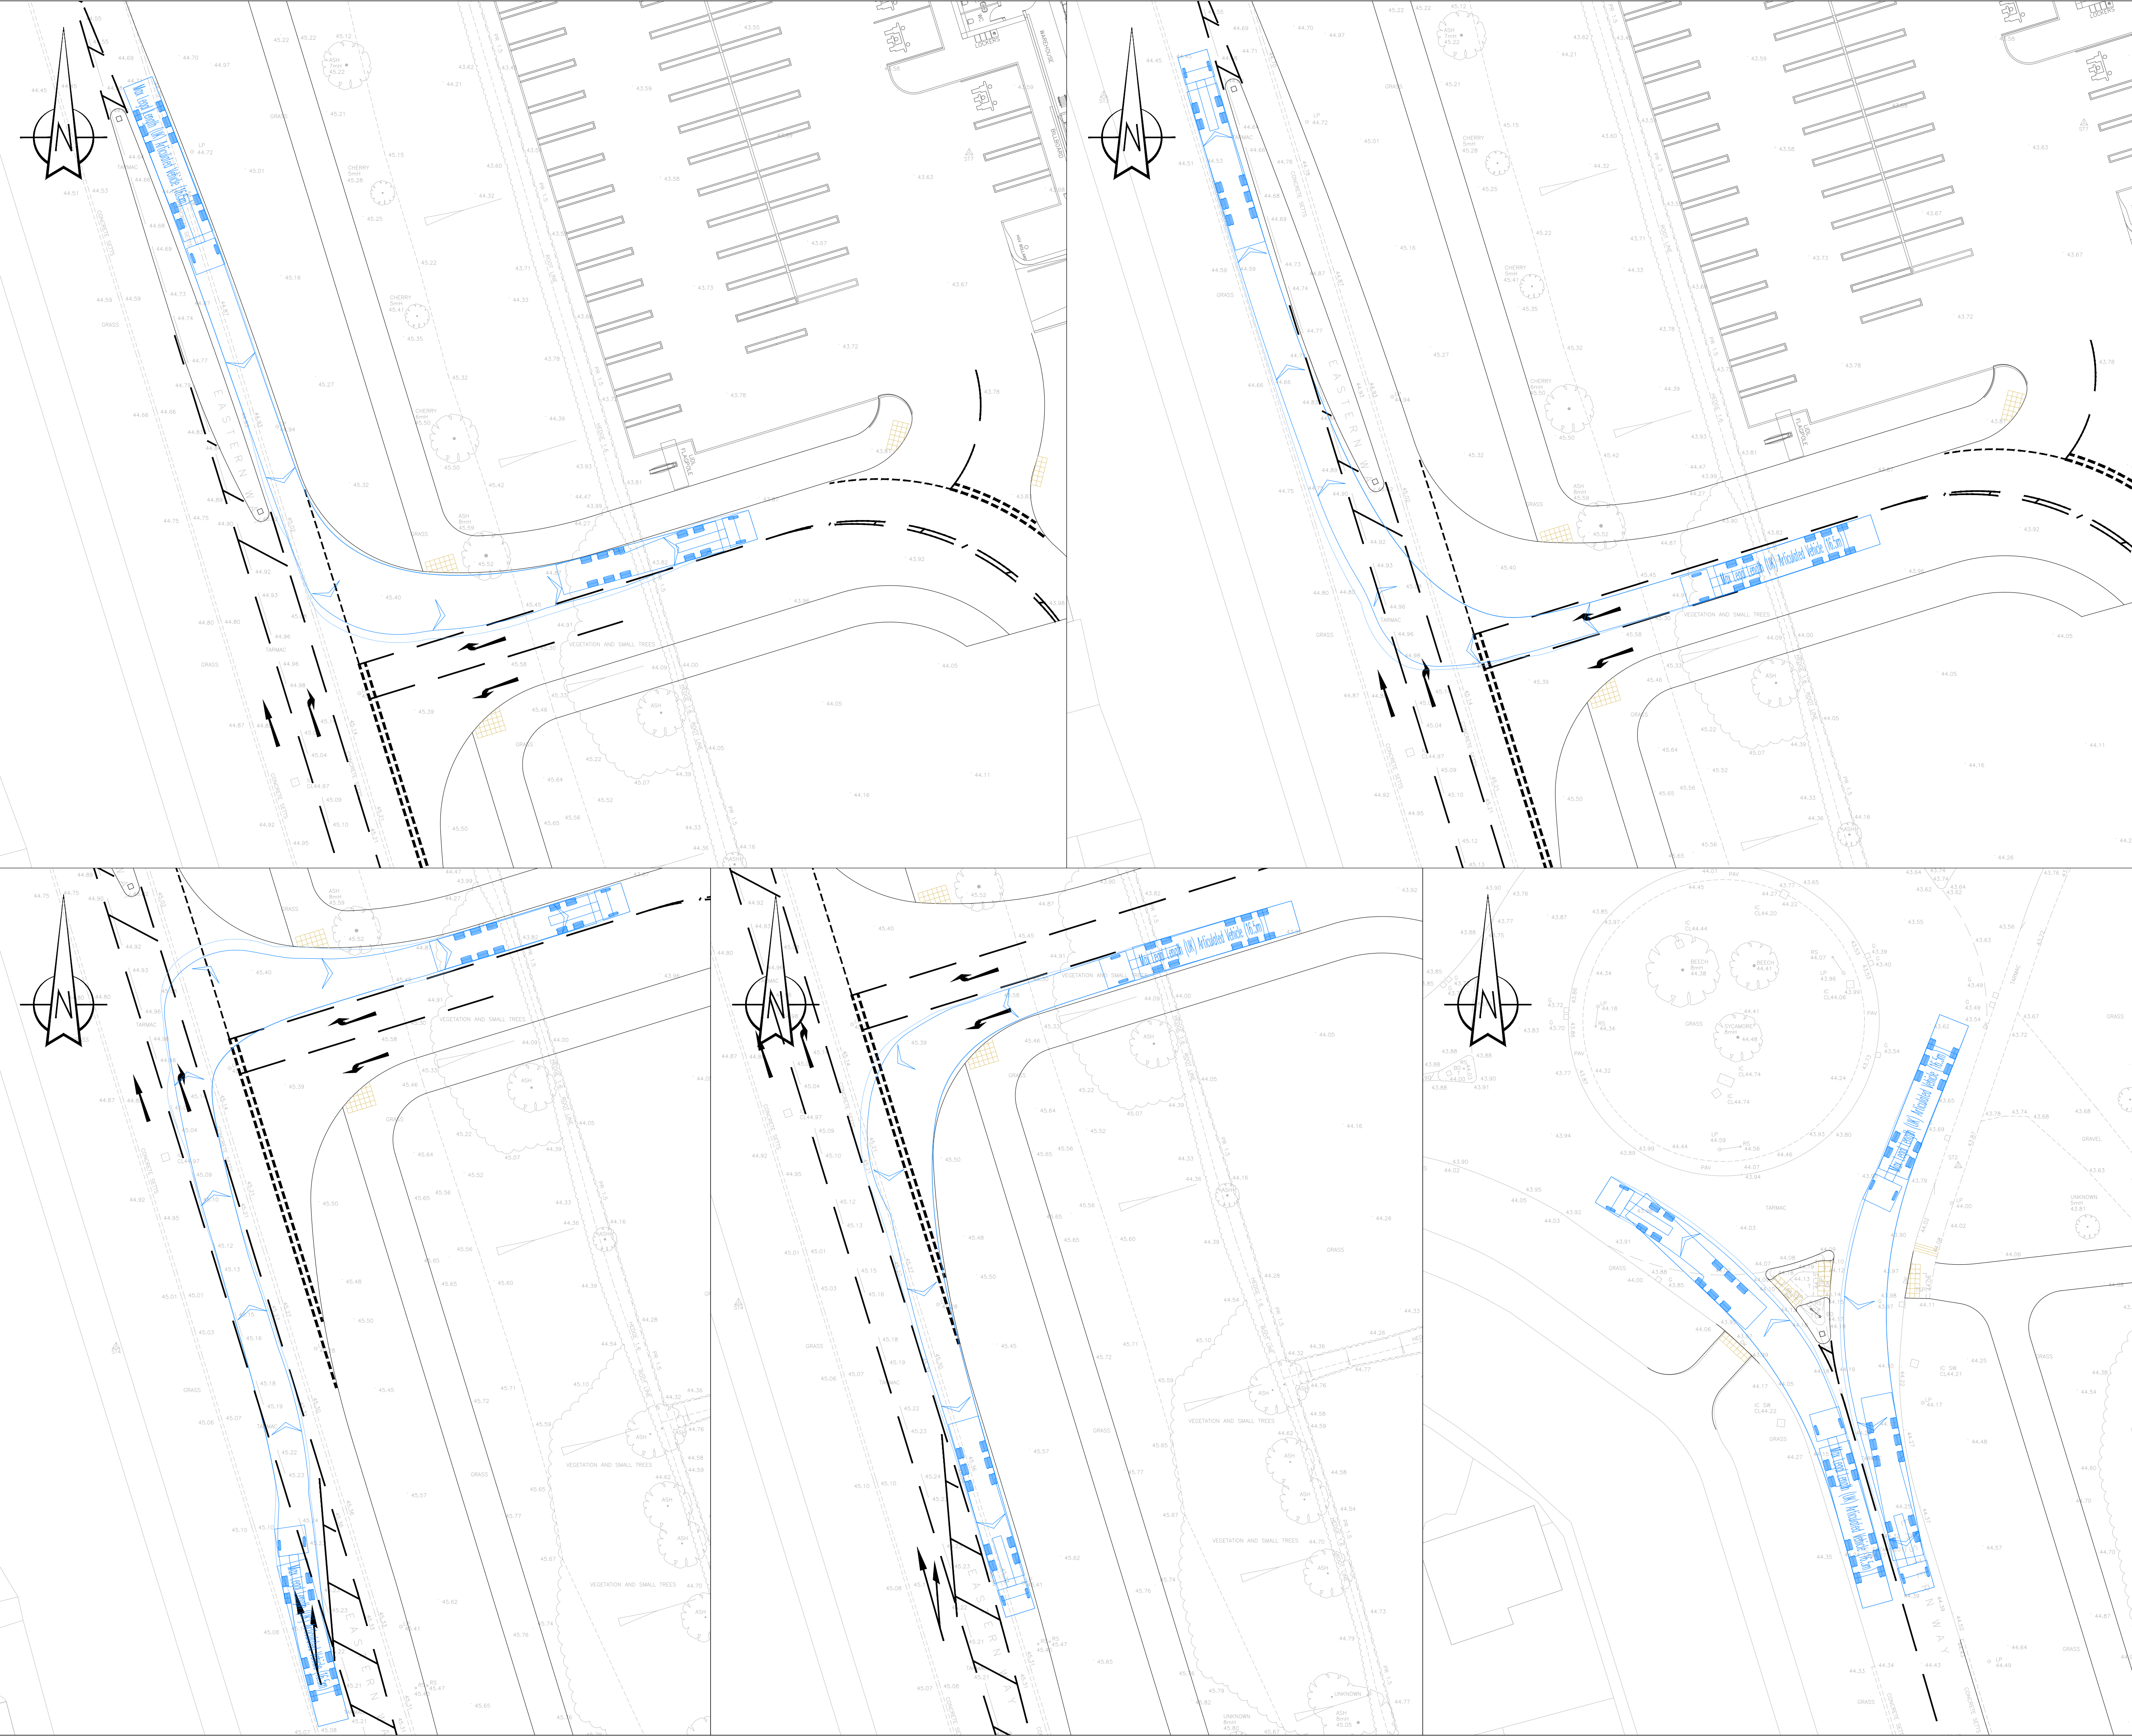

NOTES:

1. ALL DIMENSIONS ARE IN METRES.
2. DESIGN BASED ON TOPOGRAPHICAL SURVEY AND
ORDNANCE SURVEY MAPPING. PELL FRISCHMANN SHALL
NOT BE LIABLE FOR ANY INACCURACIES OR DISCREPANCIES.

KEY:

Extent of vehicle chassis

Forward gear

Reverse gear

Max Legal Length (UK) Articulated Vehicle (16.5m)

Overall Length	16.500m
Overall Width	2.550m
Overall Body Height	3.681m
Min Body Ground Clearance	0.411m
Max Track Width	2.500m
Lock-to-lock time	6.00s
Curb to Curb Turning Radius	6.530m

P03	Updated to suit New Site Layout	EF	AJT	LC	07.09.2026
P02	Updated to suit Highway Comments	EF	AJT	LC	10.08.2026
P01	First Issue	EF	AJT	LC	15.01.2026
REV	DESCRIPTION	DRN	CHK	APP	DATE

Pell Frischmann

BURRATOR HOUSE PENINSULA PARK RYDON LANE EX2 7NT

Telephone +44 (0)13 9244 4345
Email: pfexeter@pellfrischmann.com
www.pellfrischmann.com

Client

LIDL UK

Project

**LIDL - MELKSHAM,
EASTERN WAY**

Drawing Title

**EASTERN WAY -
SWEPT PATH ANALYSIS
16.5m ARTICULATED VEHICLE**

	Name	Date	Scale	1:250 @ A1
Drawn	EF	JAN 2026		
Designed	-	-	File No.	110865-PEF-XX-XX-DR-C-001002.dwg
Checked	AJT	JAN 2026	Drawing Status	FOR INFORMATION
Approved	LC	JAN 2026		
Drawing No.	110865-PEF-XX-XX-DR-C-001002			Revision
				P03