
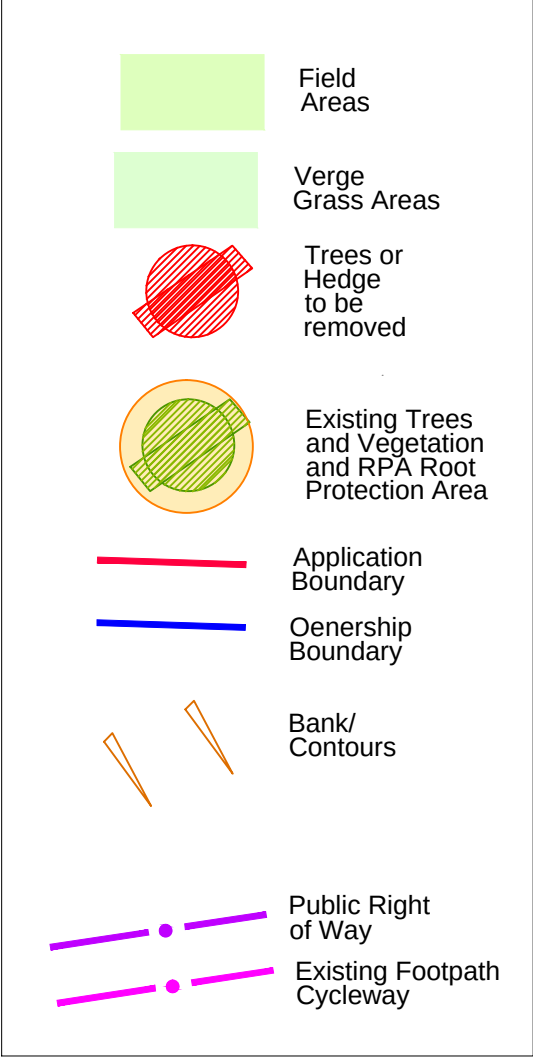


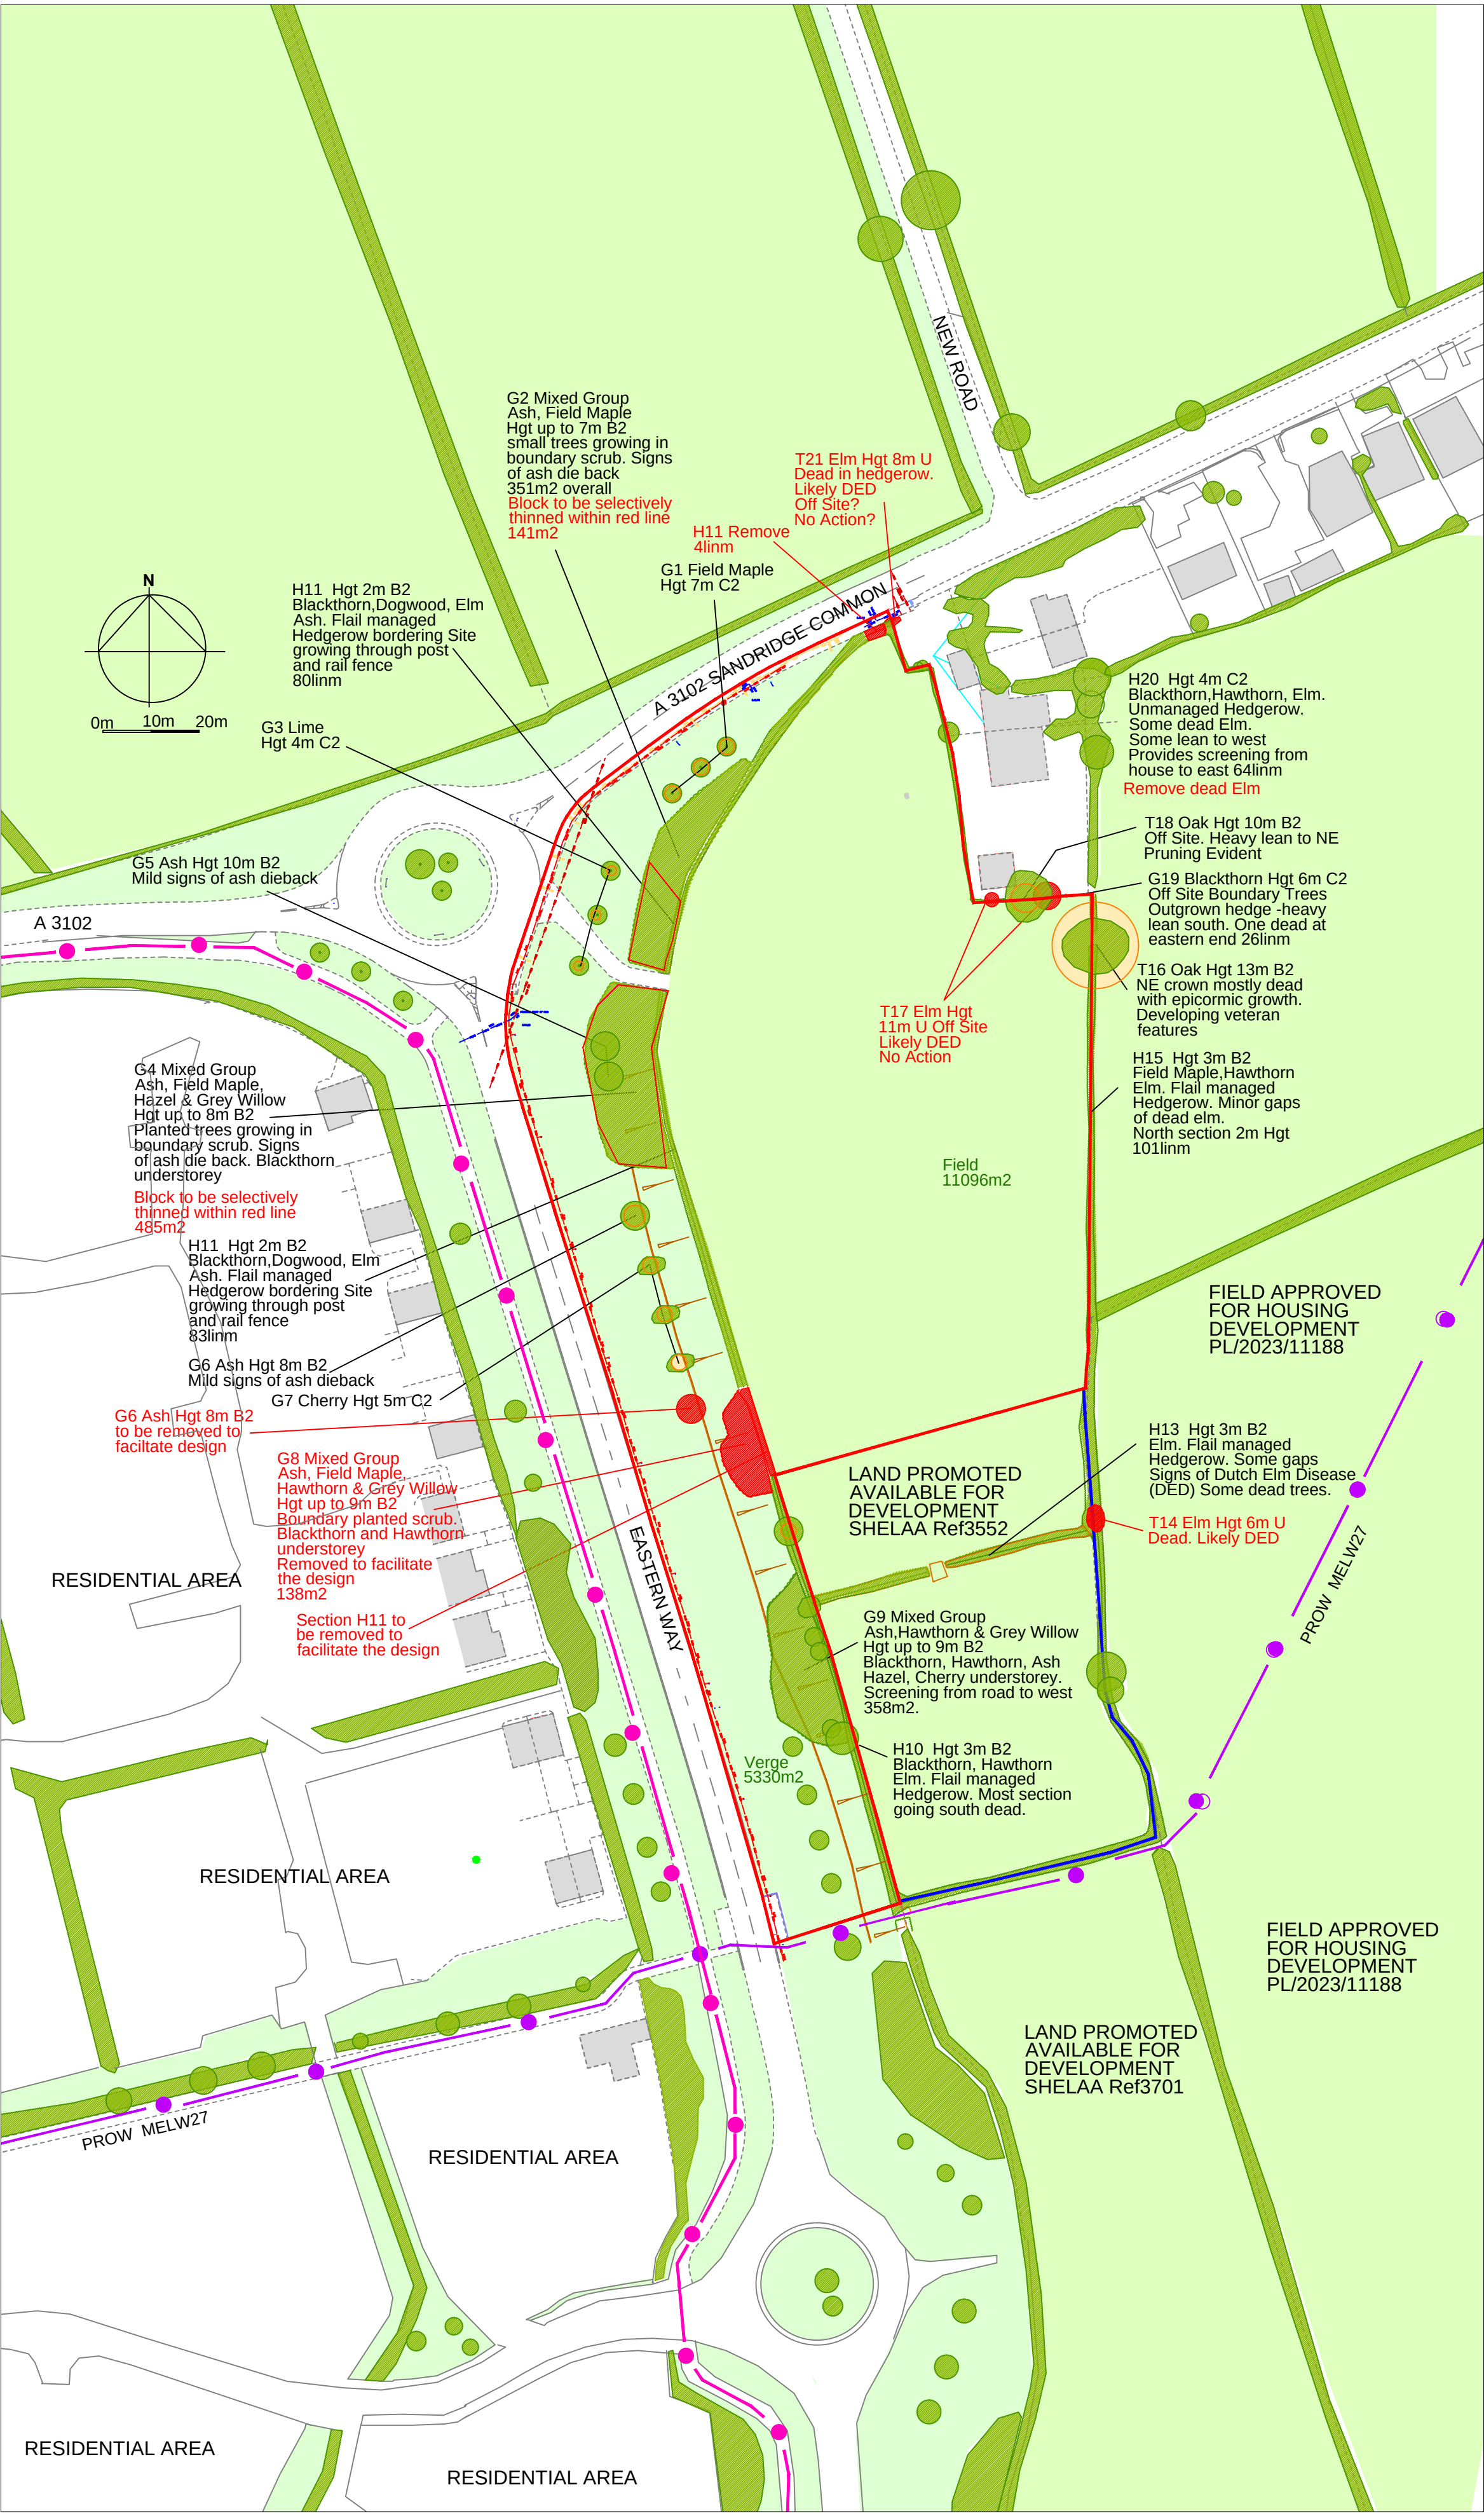

Corscadden Associates
77 Fairleigh Road
Cardiff. CF11 9JW
Tel 07966 423074
email ca@corscaddenassociates.com

Project
**MELKSHAM
EASTERN WAY**

Drawing Title
**TREE SURVEY AND
EXISTING FEATURES**

Scale
1:1000 at A2

Date
18Dec2025

Drawing No
CA-2025- MLK-01