


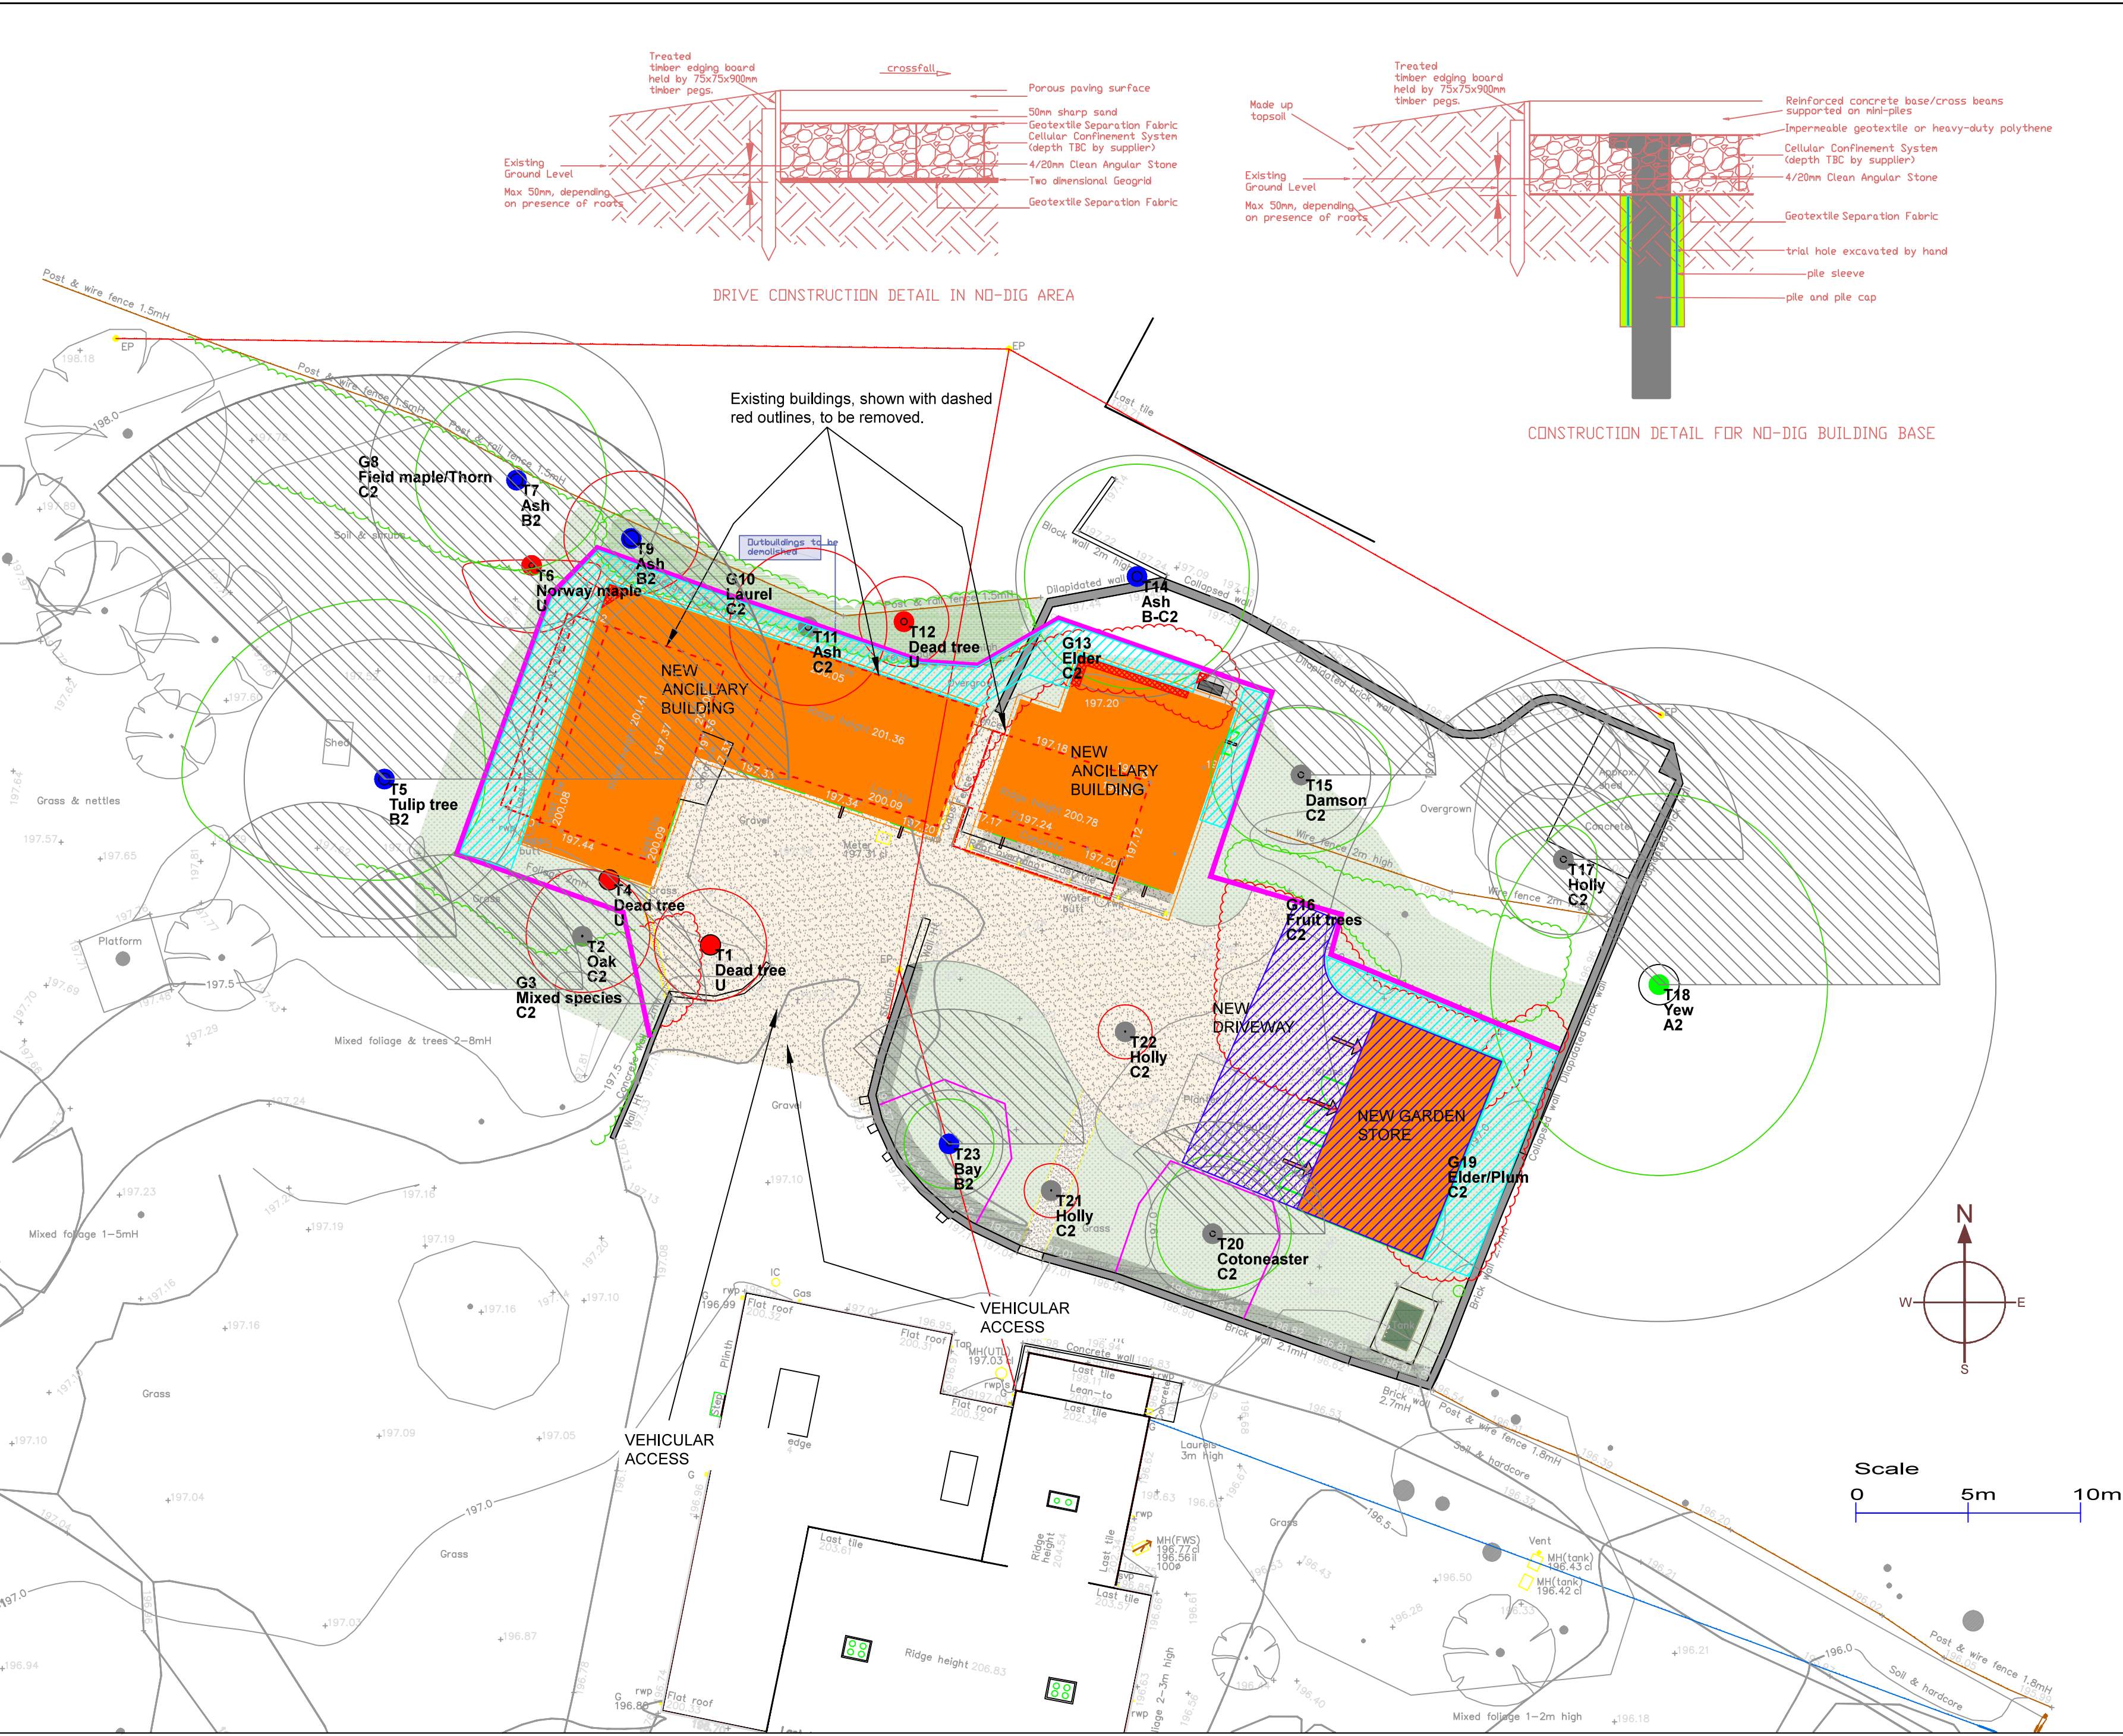

APPENDIX A

Key

- Category U
- Category A
- Category B
- Category C
- Crown spread: retained trees
- Trees For Removal
- Root Protection Area
- Tree Protection Fence
- No-Dig Construction
- Ground Protection Area
- Hand Dig Area
- BS 5837 Shade Area

SJ Stephens Associates

Savernake Barn, Stokke Common
Great Bedwyn
Marlborough
Wiltshire SN8 3LL
01672 871862
www.sjstephens.co.uk

JOB TITLE		
MINAL WOODLANDS HOUSE		
DRAWING TITLE		
TREE PROTECTION PLAN		
DRAWING NUMBER		REV
2663-01		
REVISIONS		
SCALE	DATE	DRAWN BY
1:200 at A2	SEP 26	cf