


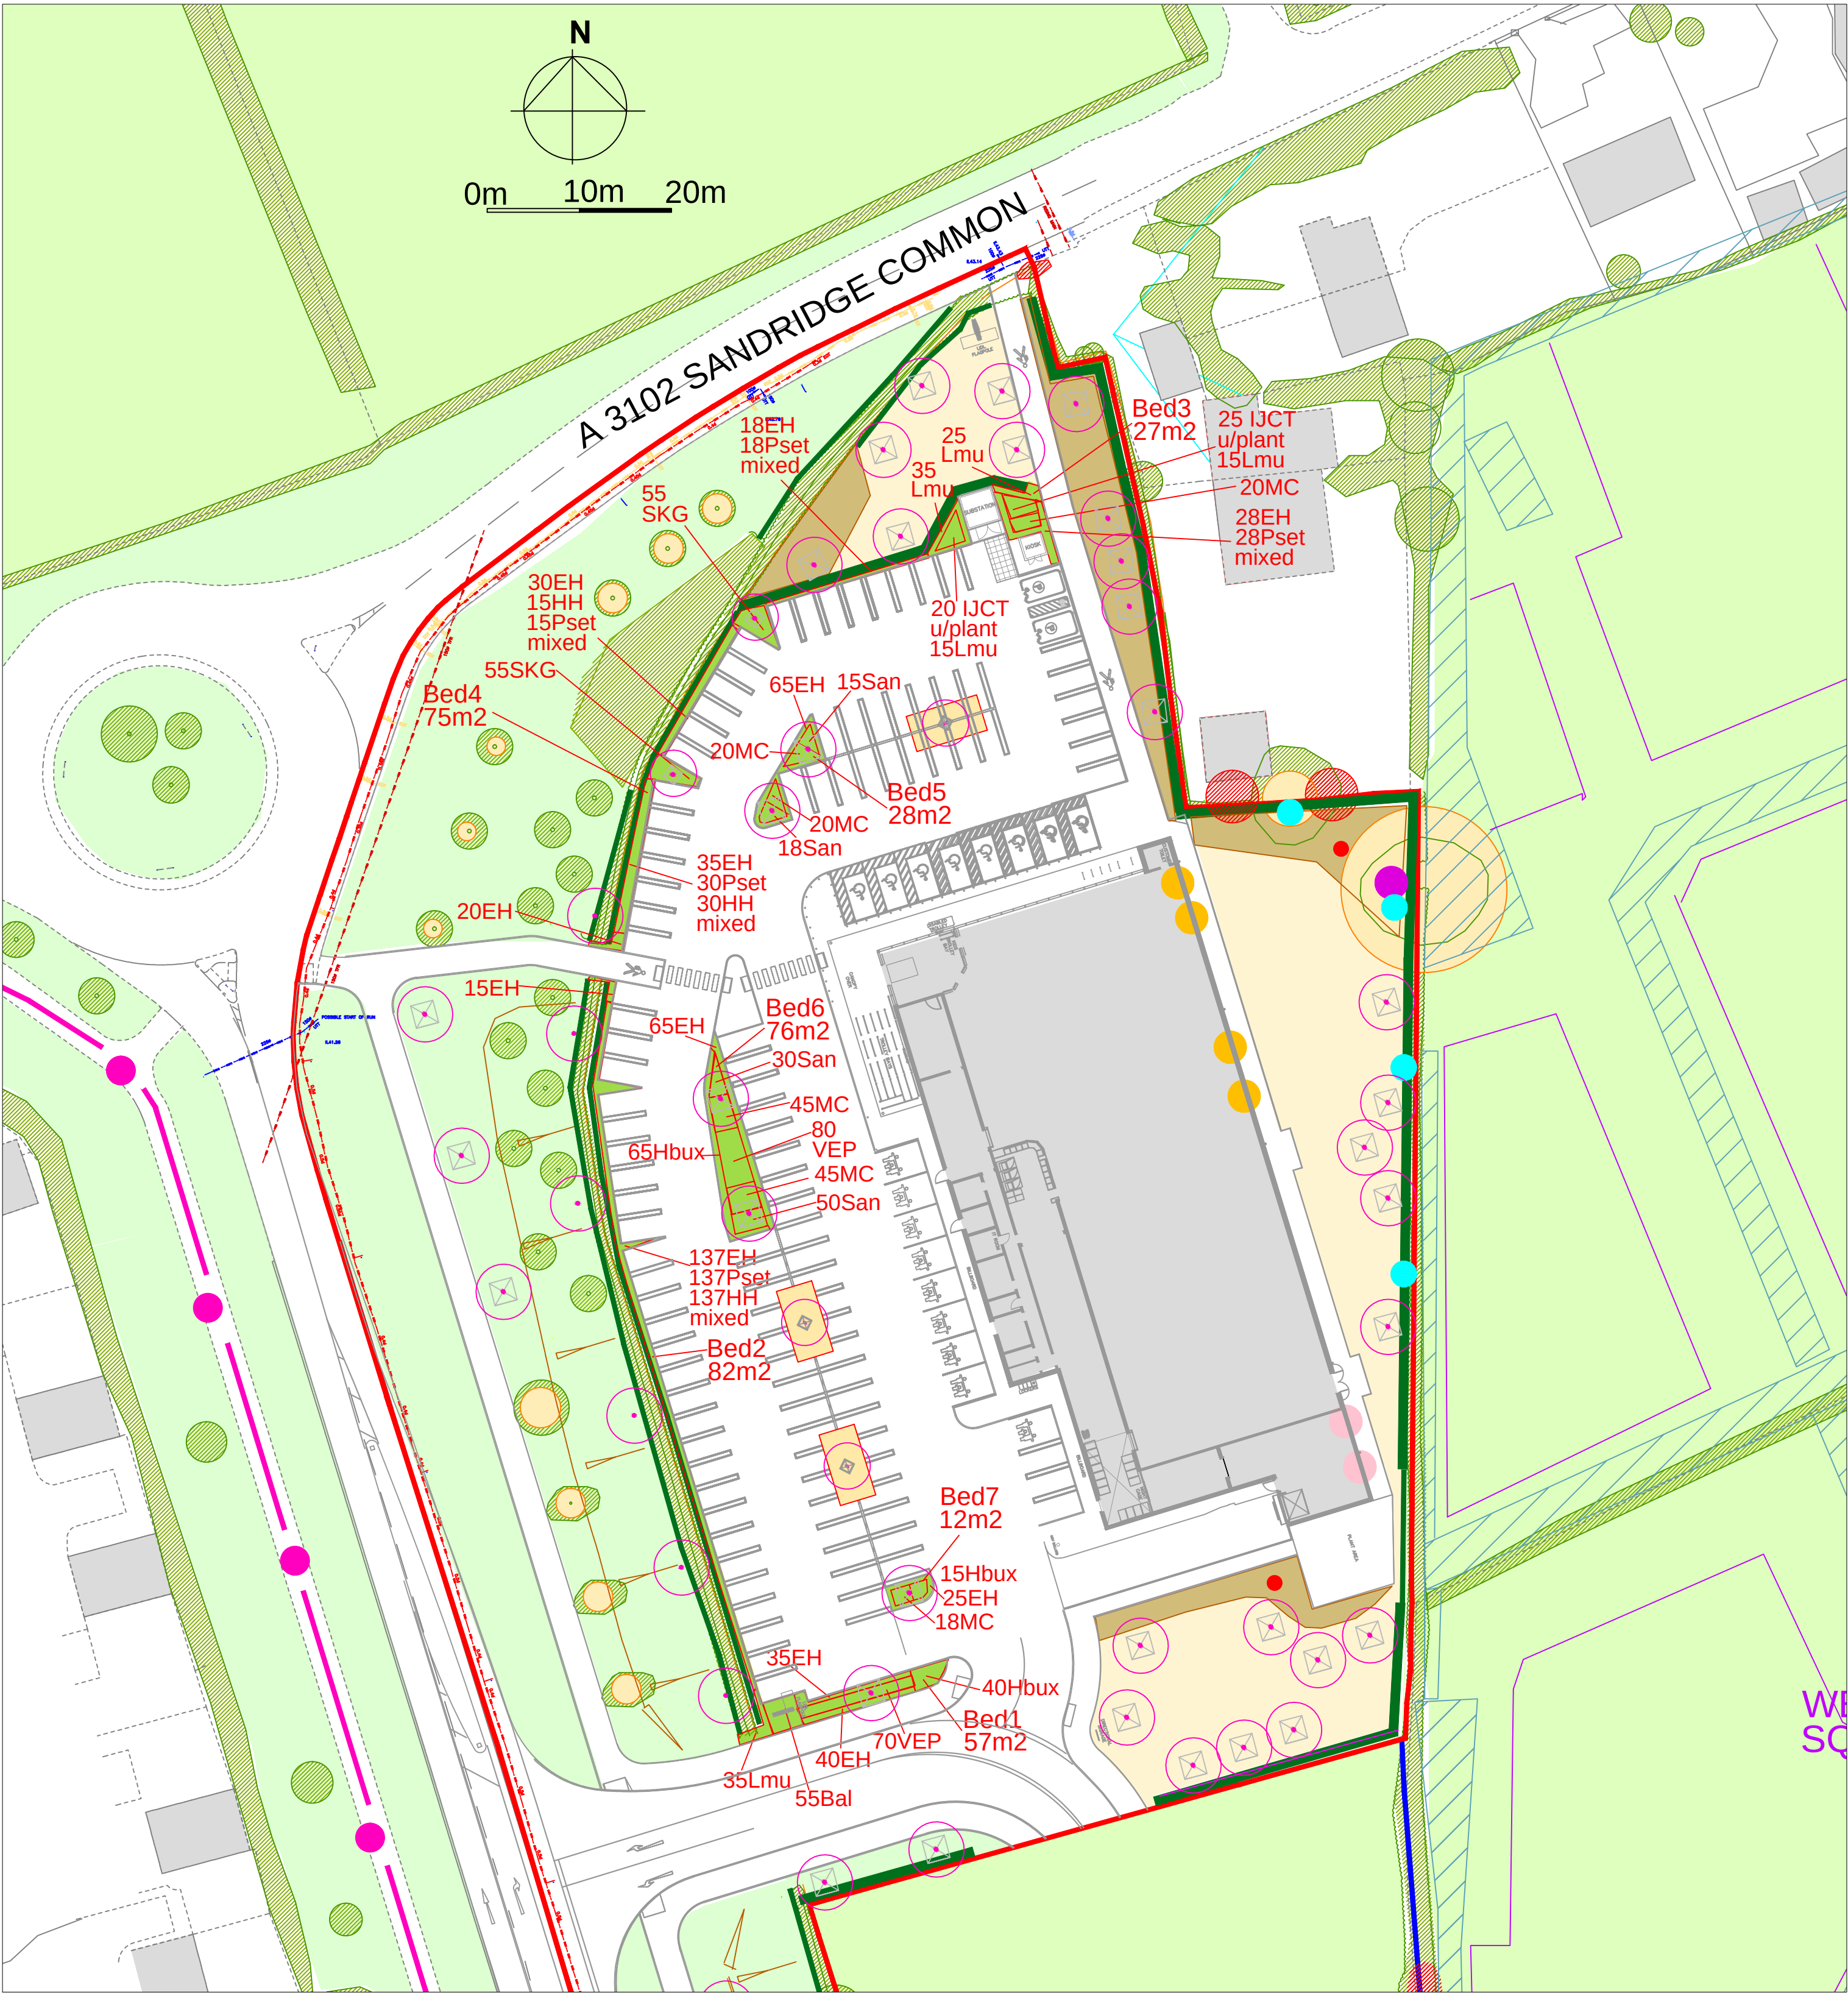

	PLANTING BEDS 1-7					
Bal	Ballota pseudodictamus	N	P	False Dittany	20-30cm 2Lpot	357 m2
EH	Euonymus Harlequin			Dwarf Euonymus	20-30cm 2Lpot	55 No
Hbux	Hebe buxifolia			Hebe	20-30cm 2Lpot	513 No
HH	Hedera helix Hibernica			Irish Ivy	20-30cm 2Lpot	120 No
Mc	Mahonia Caress	N	P	Oregon Grape	40-60cm 3Lpot	168 No
IJCT	Ilex aquifolium JC Van Tol			Form of Holly	40-60cm 3Lpot	182 No
Lmu	Liriodendron muscari			Lily turf	20-30cm 2Lpot	168 No
Pset	Polystichum setiferum			Evergreen Fern	2Lpot	45 No
San	Santolina chamaecyparissus	N	P	Lavender Cotton	20-30cm 2Lpot	125 No
SKG	Skimmia japonica Kew Green			Skimmia	30-40cm 3Lpot	228 No
VEP	Viburnum tinus Eve Price			Viburnum	40-60cm 3Lpot	113 No
	TOTAL					110 No
						150 No
						1809 No

CA-2025- MLK-07 Rev A
14 Jan 2026
Increased disabled bays

CA-2025- MLK-07 Rev B
7 October 2026
Revised layout and Planting

Corscadden Associates
77 Fairleigh Road
Cardiff. CF11 9JW
Tel 07966 423074
email ca@corscaddenassociates.com

Project
**EASTERN WAY
MELKSHAM**

Drawing Title
**LANDSCAPE PROPOSALS
PLANTING BEDS**

Scale
1:500 at A2

Date
6 Jan 2026

Drawing No
173 CA-2025- MLK-07 Rev B

