


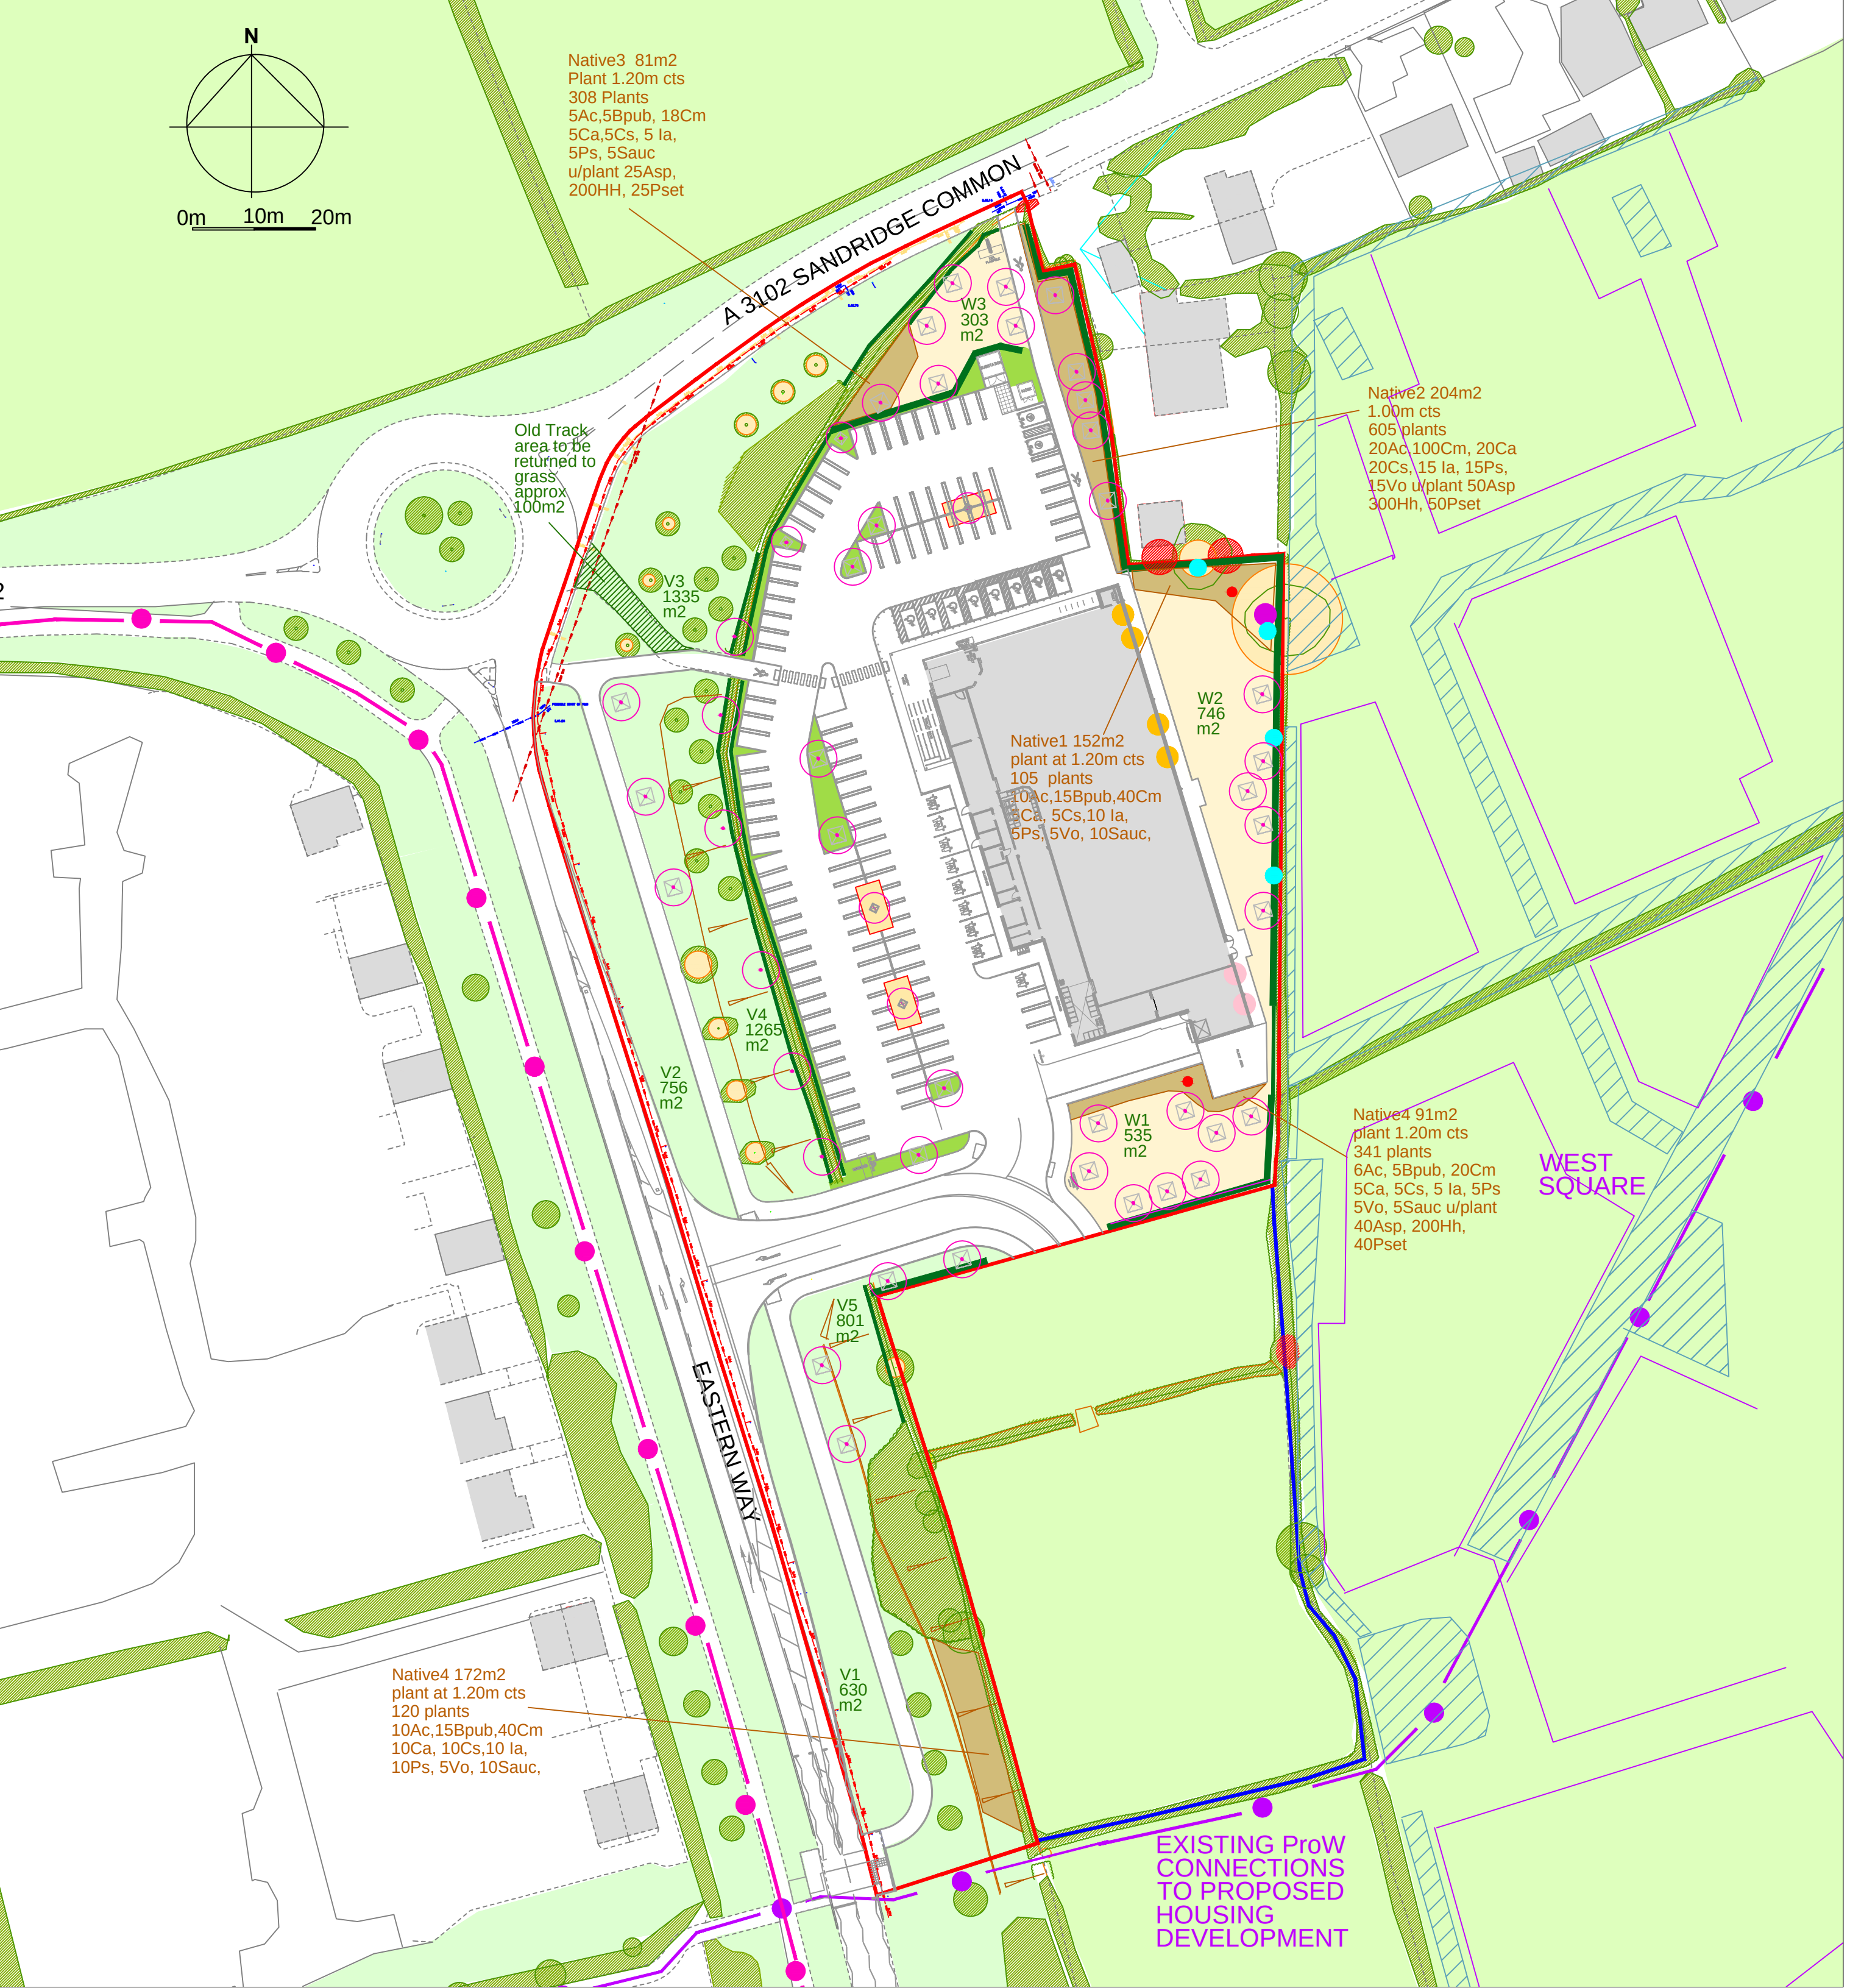

Ac	NATIVE BLOCKS 1-5	N	P	at 1.00m or 1.20m cts as indicated	NATIVE 1-5	700 m2
Bpub	Acer campestre	N			60-90cm 1+1	51 No
Cm	Betula pubescens	N			60-90cm 1+1	40 No
Ca	Crataegus monogyna	N	P		60-90cm 1+1	218 No
Cs	Corylus avellana	N	P		60-90cm 1+1	45 No
Vo	Cornus sanguinea	N	P		60-90cm 1+1	45 No
Ps	Ilex aquifolium	N	P		60-90cm 1+1	45 No
La	Prunus spinosa	N	P		60-90cm 1+1	40 No
Vo	Viburnum opulus	N	P		60-90cm 1+1	35 No
Sauc	Sorbus aucuparia	N	P		60-90cm 1+1	235 No
	Underplant					
Asp	Asplenium scolopendrium	N		Harts Tongue Fern	2Lpot	115 No
HH	Hedera helix Hibernica	N	P	Irish Ivy	60-90cm 2Lpot	700 No
Pset	Polystichum setiferum	N		Evergreen Fern	2Lpot	115 No
	TOTAL					1684 No

	WILD FLOWER GRASS AREAS					
	VERGE AREAS			Overseed as necessary	V1-V6	4787 m2
	SITE GRASS AREA				W1-W3	1584 m2
	TOTAL					6371 m2

	EM2 STANDARD GENERAL PURPOSE MEADOW MIXTURE					
	Emorsgate Seeds					
	enquires@emorsgateseeds.com					
	01553 829028					

Wildflower Grass Areas
Emorsgate General Purpose
Meadow Mix

Verge Grass Areas
Phoenix Conservation
Grass Mix

Native Block

Proposed Hedges
Double Row

Proposed Hedge
Single row

Hibernaculum

Dormouse Boxes

Structural Tree Pit

Proposed Housing Development
PL/2023/11188

Proposed Green Infrastructure
for PL/2023/11188

Existing Trees and Vegetation and RPA Root Protection Area

Application Boundary

Proposed Trees 1500mmx1500mm Tree Pit

Proposed Planting Beds

Tree Mounted Bat Box

Retrospectively Fitted Bat Box

Retrospectively Fitted Bird Box

Corscadden Associates
77 Fairleigh Road
Cardiff. CF11 9JW
Tel 07966 423074
email ca@corscaddenassociates.com

Project
**EASTERN WAY
MELKSHAM**

Drawing Title
**LANDSCAPE PROPOSALS
NATIVE & GRASS**

Scale
1:750 at A2

Date
19 Dec 2025

Drawing No
173

CA-2025- MLK-08 Rev B

CA-2025- MLK-08 Rev A
14 Jan 2026
Increased disabled bays

CA-2025- MLK-08 Rev B
7 October 2026
Revised layout and Planting