


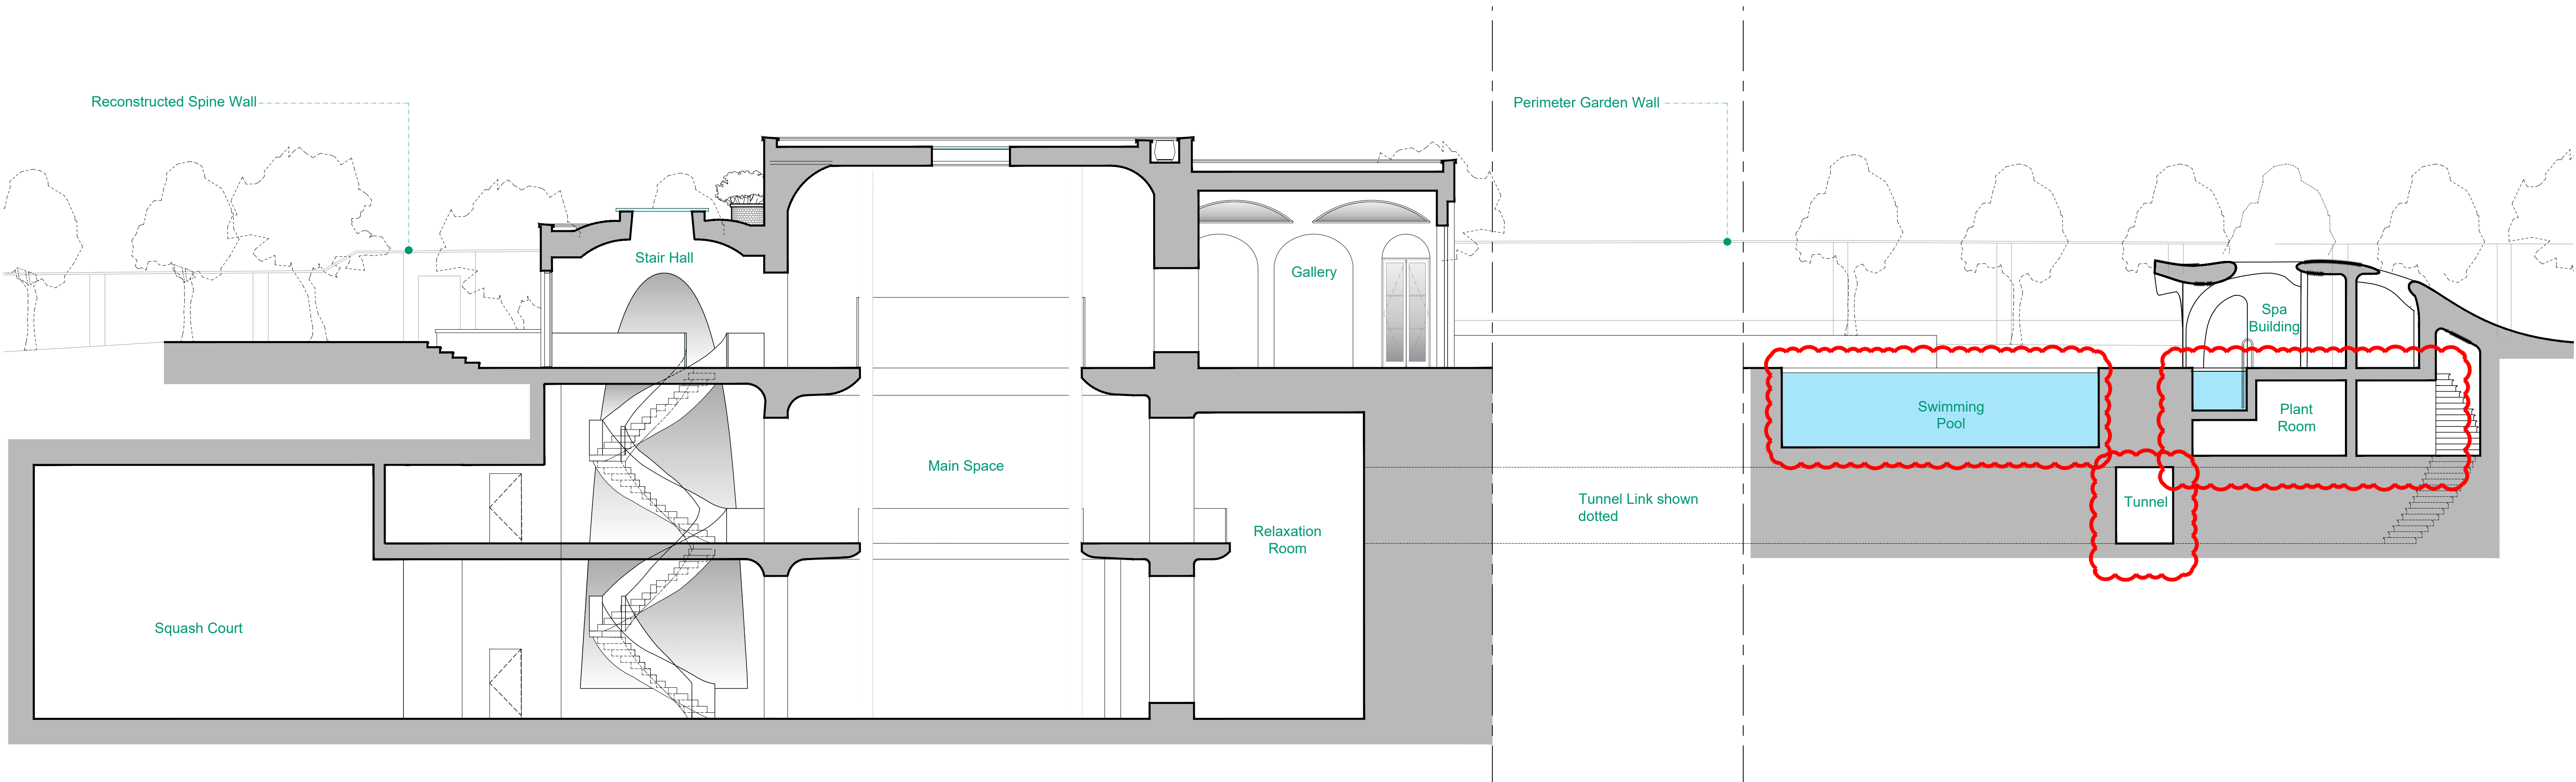


Proposed Section A-A

Scale 1:100 @ A1

No. Notes

1. Dimensions to be verified on site. Only figured dimensions to be used and any discrepancies in dimensions are to be reported to the architect. No dimensions are to be scaled from printed drawings. Any areas indicated on this drawing are for guidance only. No responsibility is taken for their accuracy.
2. There is a risk of injury or death in construction if the works are not properly planned and supervised. The contractor must not undertake any element of the work without first having carried out the necessary risk assessments and prepared detailed method statements.

0 1 2 3 4 5 10

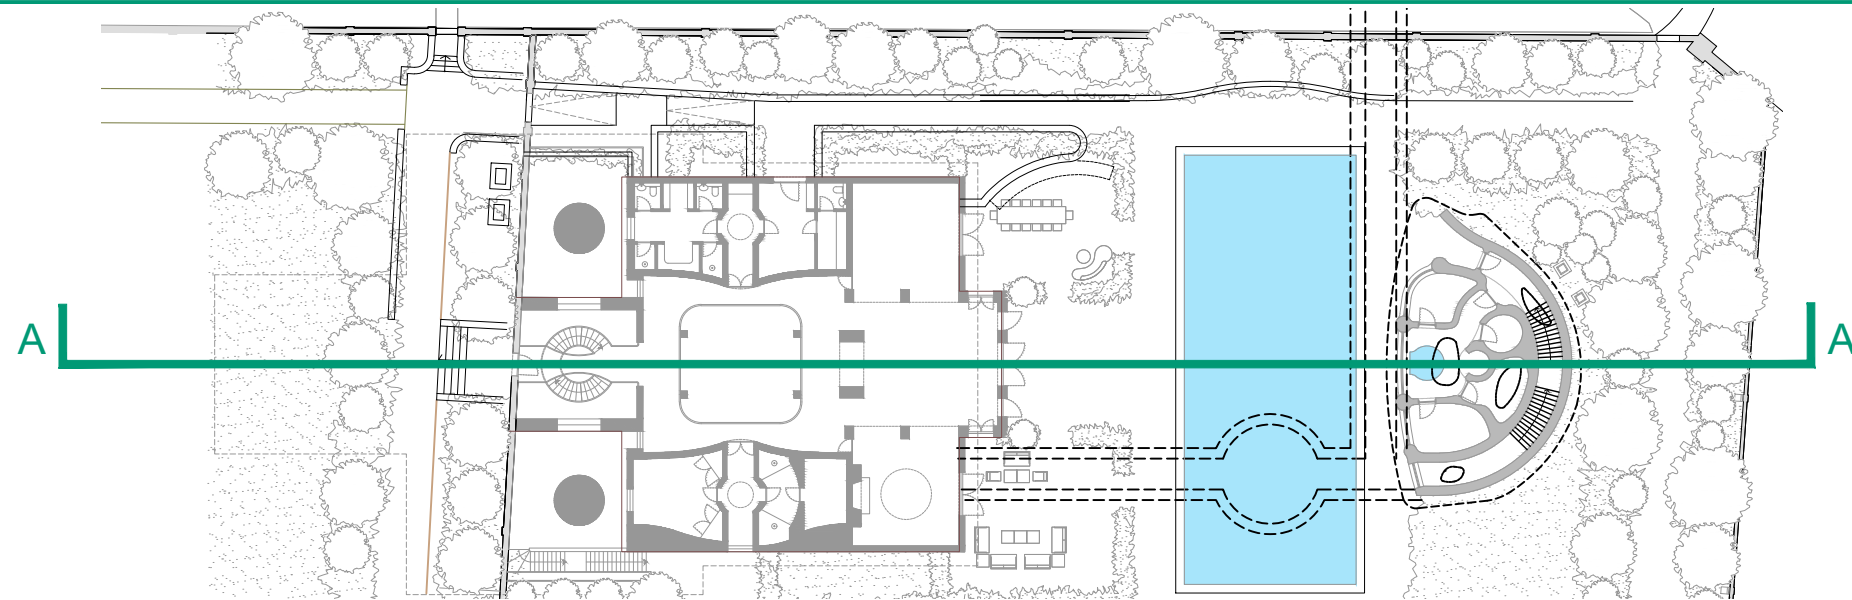

I	Spa Building / plant and tunnel amended	2026/10/06
H	Spa Building amended	2026/05/21
G	Spa Building & tunnel adjusted	2026/03/31
F	North entrance lowered, rooflight amended and Gallery updated to reflect elevation changes	2026/02/05
E	Spa/Steam Building Section amended	2025/05/08
D	Spa/Steam Building heights amended	2025/04/14
C	Basement floor level adjusted.	2025/04/10
B	Annotation, site context and internal heights amended	2024/09/26
A	Planning issue to Gerald Eve	2024/09/24
*	Initial release	2024/09/13
no.	revision.	date.

Job: TH - The Pool House & The Walled Garden

Title: Proposed Section A-A

Type: 250410_FPA01

Status: PLANNING

drawn by	JM	checked by	---	approved by	---
scale	1:100 @ A1	size	A1	date	14/08/26
job number	3121	drawing number	230	revision	I

BLDA ARCHITECTS

RIBA
Chartered Practice

211 Design Centre East
Chelsea Harbour
London, SW10 0XF

mail@blda.co.uk
www.blda.co.uk
t +44 (0) 20 7838 5555