


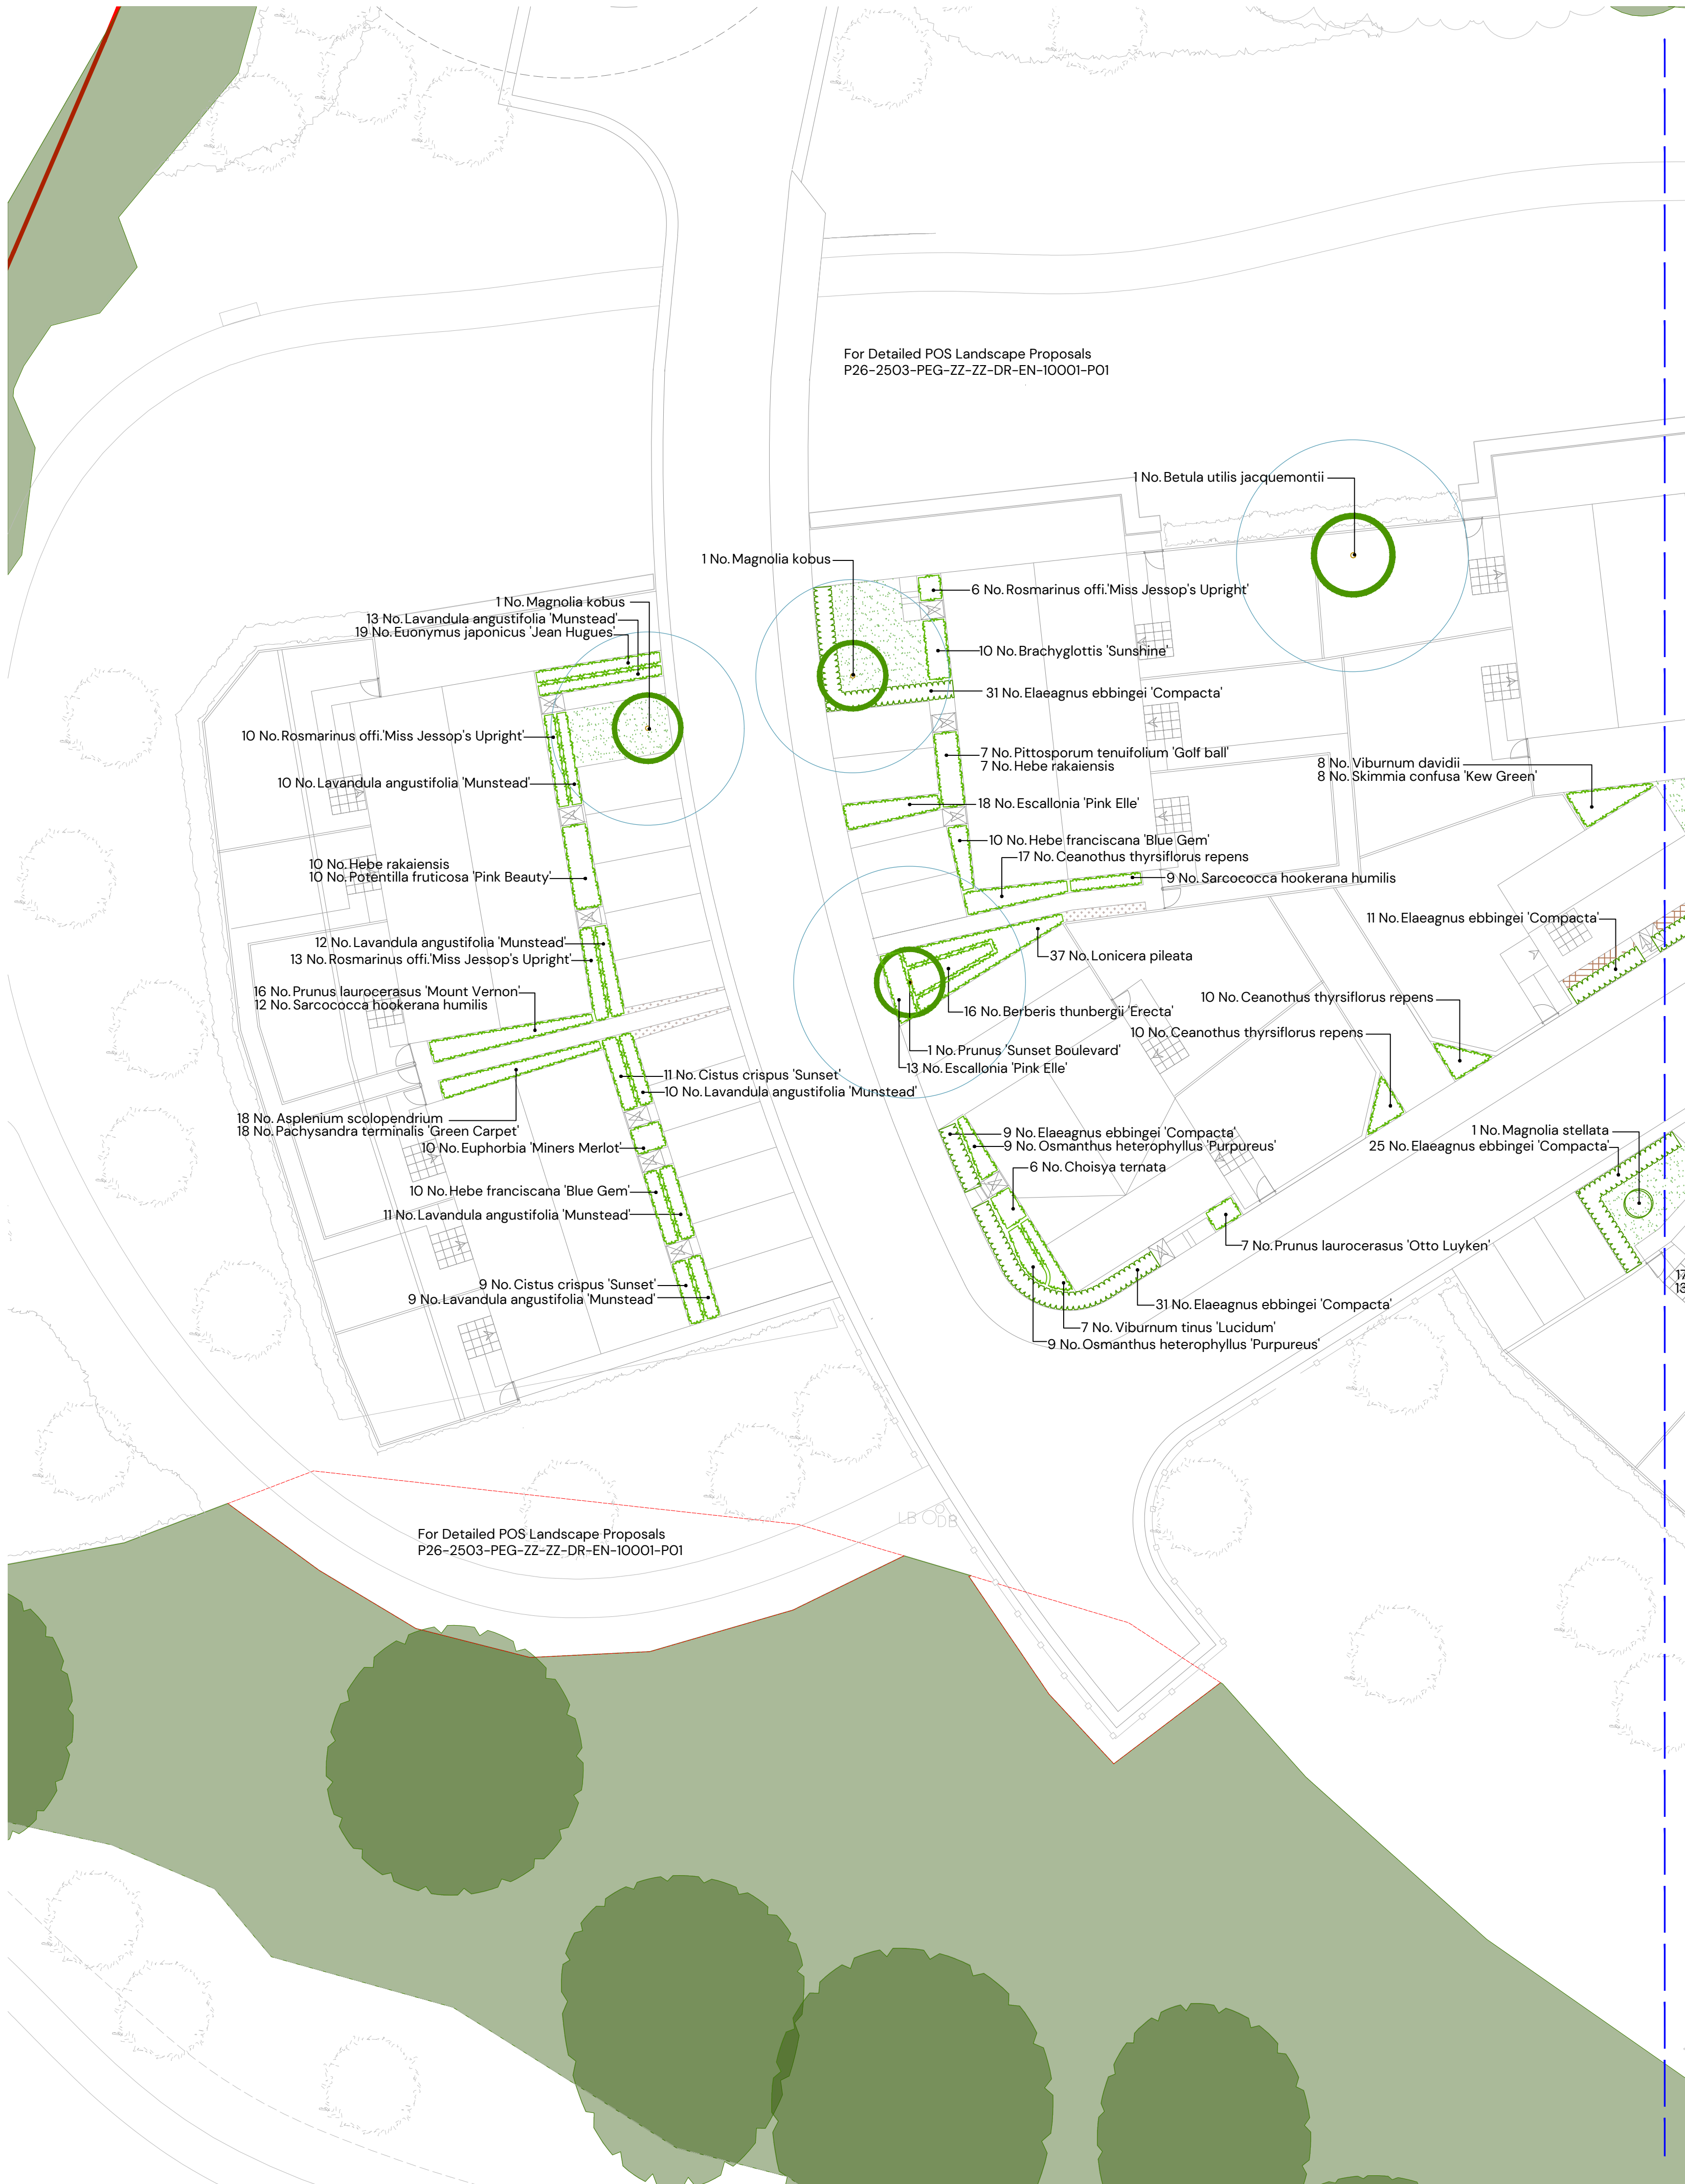

Tree Number	Species	Girth	Height	Specification	Pot Size
1	<i>Betula utilis jacquemontii</i>	12-14"	300-350cm	Multi-Stemmed RB	n/a
2	<i>Corylus colurna</i>	n/a	350-425cm	Heavy Standard: Clear Stem min. 200 RB	n/a
4	<i>Ilex 'Nellie R. Stevens'</i>	12-14cm	350-400cm	Heavy Standard: Clear Stem 175-200 C	50L
2	<i>Magnolia kobus</i>	12-14cm	350-400cm	Heavy Standard: Clear Stem 175-200 RB	n/a
4	<i>Prunus 'Amanogawa'</i>	12-14cm	350-400cm	Heavy Standard: Clear Stem 175-200 C	50L
3	<i>Prunus 'Sunset Boulevard'</i>	12-14cm	350-400cm	Heavy Standard: Clear Stem 175-200 RB	n/a
2	<i>Prunus fruticosa 'Globoza'</i>	12-14cm	350-400cm	Heavy Standard: Clear Stem 175-200 C	50L
2	<i>Sorbus aucuparia 'Shwearteater Seedling'</i>	12-14cm	350-400cm	Heavy Standard: Clear Stem 175-200 RB	n/a

Number	Species	Height	Specification	Pot Size	Density
2	Amelanchier lamarckii	150-175cm	Multistem .C: Specimen Shrub	20L	Counted
35	Aucuba japonica 'Rozannie'	20-30cm	Bushy .C	5L	3/m²
16	Berberis julianae	30-40cm	Bushy .C	5L	2/m²
28	Berberis thunbergii 'Erecta'	40-60cm	Bushy .C	5L	3/m²
26	Brachyglottis 'Sunshine'	40-60cm	Bushy .C	5L	3/m²
37	Ceanothus thyrsiflorus repens	30-40cm	Bushy .C	5L	3/m²
34	Choisya ternata	40-60cm	Bushy .C	5L	2/m²
21	Choisya ternata	40-60cm	Branched .C: Hedge	10L	1/m
31	Cistus crispus 'Sunset'	30-40cm	Bushy	5L	3/m²
15	Cornus stolonifera 'Flaviramea'	40-60cm	Branched .C	3L	2/m²
385	Elaeagnus ebbingei 'Compacta'	60-80cm	Branched .C: Hedge	10L	0.4Ctr
91	Escallonia 'Pink Elle'	30-40cm	Bushy .C	3L	3/m²
52	Euonymus japonicus 'Jean Hugues'	30-40cm	Bushy .C	5L	4/m²
28	Euonymus japonicus 'Kathy'	40-60cm	Bushy .C	5L	3/m²
2	Exochorda macrantha 'The Bride'	80-100cm	Branched .C: Specimen Shrub	10L	Counted
13	Hebe 'Great Orme'	30-40cm	Bushy .C	5L	3/m²
87	Hebe franciscana 'Blue Gem'	30-40cm	Bushy .C	5L	3/m²
86	Hebe rakaiensis	30-40cm	Bushy .C	5L	3/m²
65	Hebe sutherlandii	20-30cm	Bushy .C	5L	3/m²
14	Ilex meserveae 'Blue Princess'	40-60cm	Bushy .C	5L	2/m²
138	Lavandula angustifolia 'Munstead'	30-40cm	Bushy .C	5L	3/m²
110	Lonicera pileata	30-40cm	Bushy .C	5L	3/m²
2	Magnolia stellata	100-125cm	Branched .C: Specimen Shrub	25-35L	Counted
260	Osmanthus burkwoodii	60-80cm	Branched .C: Hedge	7.5-10L	0.4Ctr
31	Osmanthus heterophyllus 'Goshiki'	30-40cm	Bushy .C	5L	3/m²
18	Osmanthus heterophyllus 'Purpureus'	40-60cm	Bushy .C	5L	3/m²
67	Pachysandra terminalis 'Green Carpet'	15-20cm	Bushy .C	3L	5/m²
30	Perovskia 'Blue Spire'	30-40cm	Bushy .C	3L	3/m²
59	Photinia fraseri 'Little Red Robin'	30-40cm	Bushy .C	3L	4/m²
5	Photinia fraseri 'Red Robin'	125-150cm	Ball on stem; Topiary Half Std; clear stem 90cm; neatly clipped	20L	Counted
30	Physocarpus opulifolius 'Diable D'O'	30-40cm	Bushy .C	5L	2/m²
41	Pittosporum tenuifolium 'Golf ball'	30-40cm	Bushy .C	5L	2/m²
31	Pittosporum tenuifolium 'Tom Thumb'	40-60cm	Bushy .C	5L	3/m²
23	Pittosporum tenuifolium 'Variegatum'	40-60cm	Bushy .C	5L	2/m²
49	Potentilla fruticosa 'Pink Beauty'	30-40cm	Bushy .C	5L	3/m²
66	Prunus laurocerasus 'Mount Vernon'	20-30cm	Bushy .C	3L	4/m²
105	Prunus laurocerasus 'Otto Luyken'	30-40cm	Bushy .C	5L	3/m²
92	Rosmarinus off. 'Miss Jessop's Upright'	40-60cm	Bushy .C	5L	3/m²
103	Sarcococca hookerana humilis	30-40cm	Bushy .C	5L	3/m²
66	Skimmia confusa 'Kew Green'	30-40cm	Bushy .C	5L	3/m²
46	Skimmia japonica 'Rubella'	30-40cm	Bushy .C	5L	3/m²
19	Spiraea cinerea 'Grefsheim'	40-60cm	Bushy .C	3L	2/m²
20	Viburnum davidii	30-40cm	Bushy .C	5L	3/m²
12	Viburnum tinus 'Lucidum'	40-60cm	Bushy .C	5L	2/m²
35	Vinca minor	15-20cm	C	2L	6/m²

Herbaceous				
Number	Species	Specification	Pot Size	Density
73	<i>Bergenia cordifolia</i> 'Purpurea'	C	3L	4/m ²
48	<i>Euphorbia</i> 'Miners Merlot'	C	3L	4/m ²
57	<i>Geranium macrorrhizum</i>	C	3L	4/m ²


Number	Abbreviation	Species	Specification	Density
61	ASPSC	<i>Asplenium scolopendrium</i>	Full Pot	5/m ²

Grasses				
Number	Species	Specification	Pot Size	Density
11	<i>Carex oshimensis</i> 'Evergold'	Full Pot	3L	4/m ²
64	<i>Carex testacea</i> 'Prairie Fire'	Full Pot	3L	4/m ²
31	<i>Stipa tenuissima</i> 'Pony Tails'	Full Pot	3L	4/m ²

	Existing trees to be retained in accordance with BS 5837
	Proposed tree planting
	Proposed specimen shrubs
	Proposed hedge planting
	Proposed ornamental shrub / herbaceous planting
	Proposed areas of amenity grass
	Areas of gravel- to be laid over a semi-permeable weed suppressant membrane
	Proposed ornamental bark mulch
	NHBC offsets

For Landscape Specification refer to
P26-2503-PEG-ZZ-ZZ-DR-EN-10004-PO1

For Landscape Specification refer to
P26-2503-PEG-ZZ-ZZ-DR-EN-10002-PO1

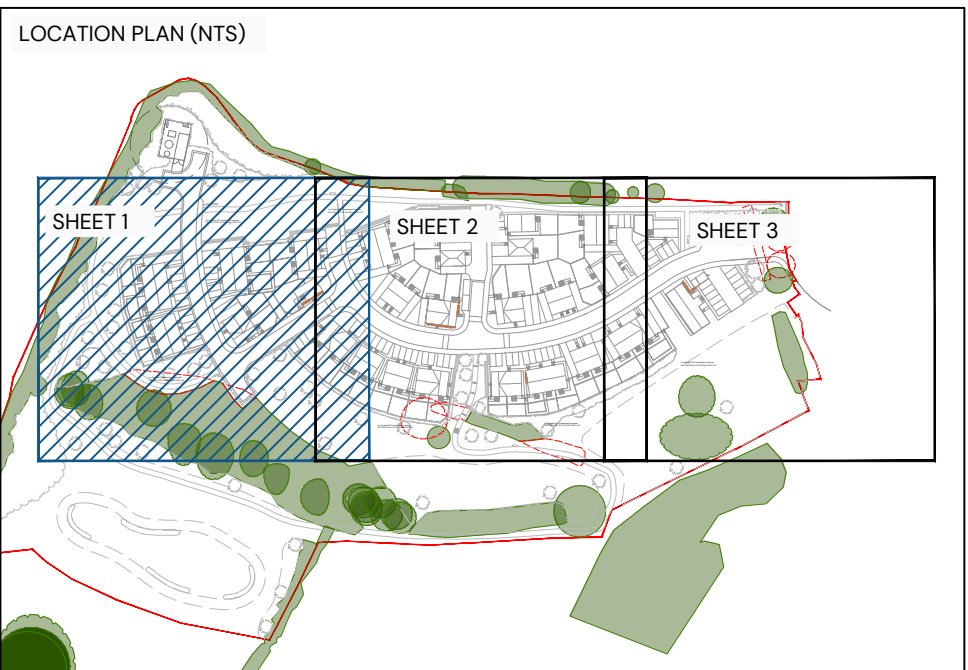

02/10/2026	PO1	INITIAL ISSUE.	ARW	AMS
DATE	REV	REVISION NOTE	EDITD	APPRVD

0 8 16m

1:200

N

SCALE:1:200@A1 (SHEET 1 of 3)

DETAILED SOFT ON-PLOT LANDSCAPE PROPOSALS

Hillworth Road
Wiltshire

CLIENT	PEGASUS ID
EDENSTONE	P26-2503

DRAWING NUMBER
P26-2503-PEG-ZZ-ZZ-DR-EN-10002-P01

OFFICE CIR	DRAWN BY ARW	APPRVD BY AMS	DATE 02/10/2026
---------------	-----------------	------------------	--------------------