


CUT LINE: Refer to Drawing P26-2503-PEG-ZZ-ZZ-DR-EN-10002-P01

CUT LINE: Refer to Drawing P26-2503-PEG-ZZ-ZZ-DR-EN-10004-P01

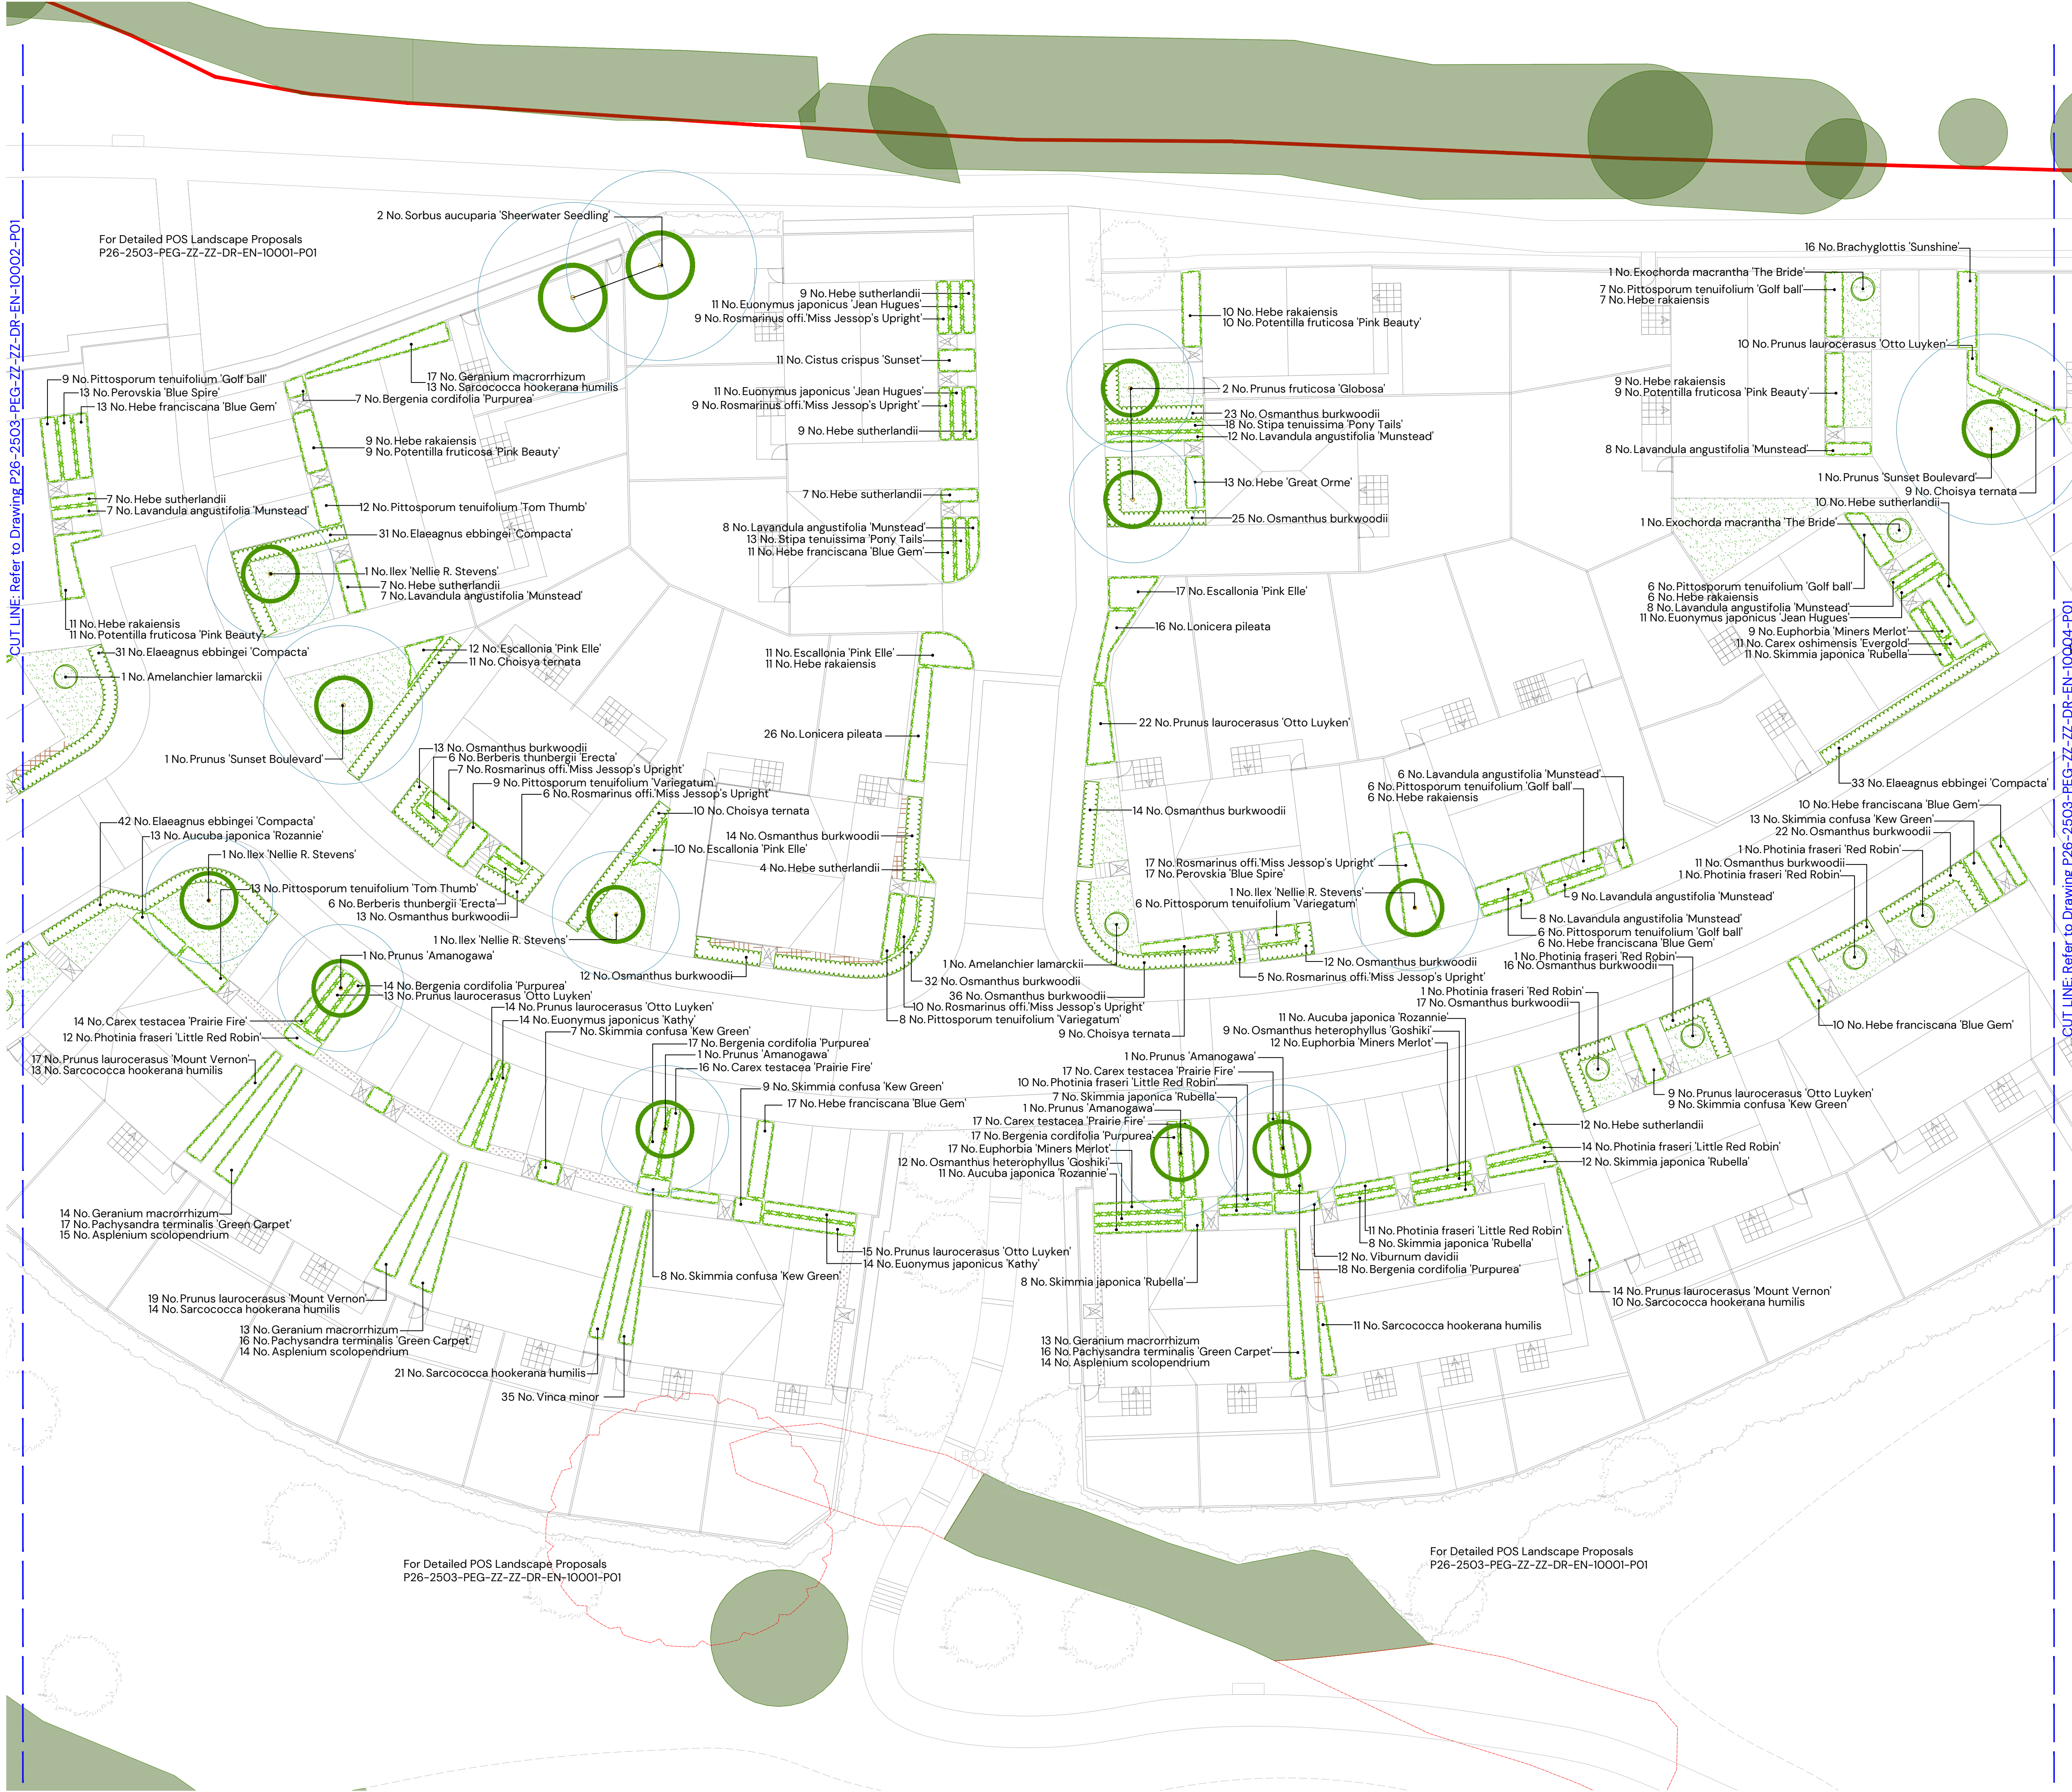


KEY.

- Existing trees to be retained in accordance with BS 5837
- Proposed tree planting
- Proposed specimen shrubs
- Proposed hedge planting
- Proposed ornamental shrub / herbaceous planting
- Proposed areas of amenity grass
- Areas of gravel- to be laid over a semi-permeable weed suppressant membrane
- Proposed ornamental bark mulch
- NHBC offsets

For Landscape Specification refer to
P26-2503-PEG-ZZ-ZZ-DR-EN-10004-P01

For Landscape Specification refer to
P26-2503-PEG-ZZ-ZZ-DR-EN-10002-P01

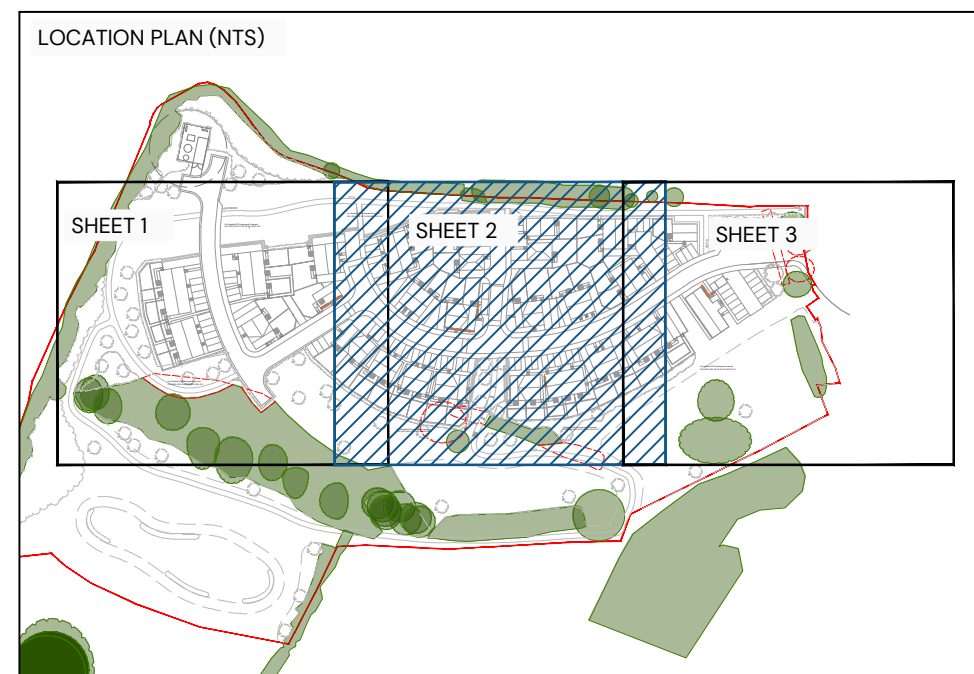

02/10/2026 PO1 INITIAL ISSUE. ARW AMS
DATE REV REVISION NOTE EDITD APPRVD

0 8 16m
1:200

SCALE:1:200@A1 (SHEET 2 of 3)

DETAILED SOFT ON-PLOT LANDSCAPE PROPOSALS Hillworth Road Wiltshire

CLIENT
EDENSTONE

PEGASUS ID
P26-2503

DRAWING NUMBER
P26-2503-PEG-ZZ-ZZ-DR-EN-10003-P01

OFFICE
CIR

DRAWN BY
ARW

APPRVD BY
AMS

DATE
02/10/2026

**PEGASUS
GROUP**