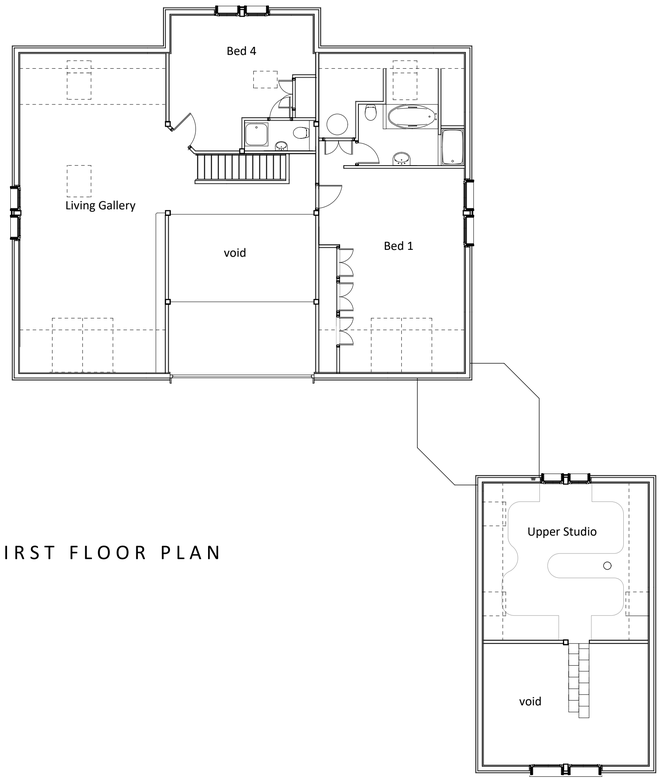

FIRST FLOOR PLAN

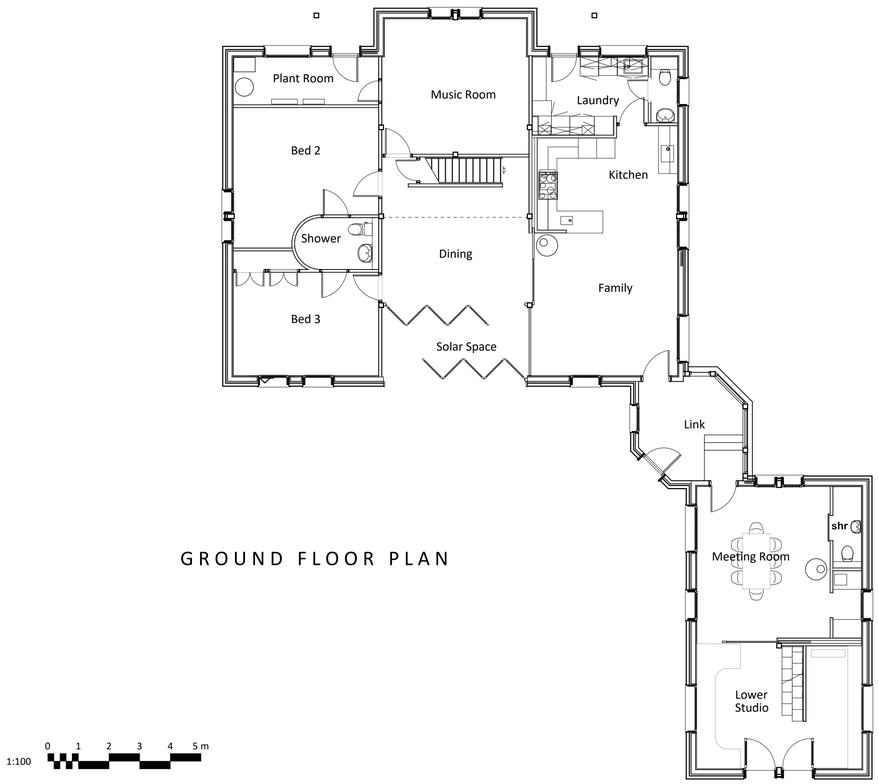

GROUND FLOOR PLAN

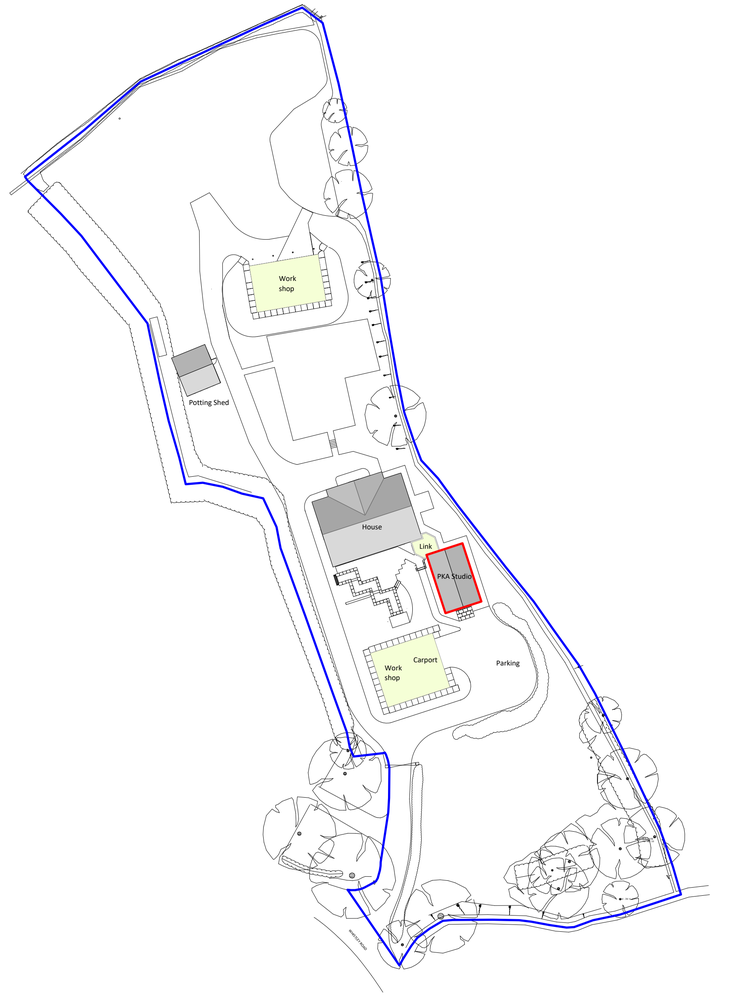

SITE PLAN

This drawing is the copyright of PKA Architects Ltd.
Registered in England and Wales No 8605083.
Do not rely on Scaled Dimensions - work to figured dimensions only. If in doubt - ASK.
All dimensions to be checked on site by contractor
Work to existing building features where appropriate
Any OS copyright data on this drawing is reproduced under license

Date	No.	Revision Notes
12/10/2026	A	Roof plans added to site plan

PKA ARCHITECTS
PKA Architects Ltd RIBA CHARTERED PRACTICE
Featherbrook, Whistley Road, Potterne, Devizes, Wiltshire. SN10 5TD
tel 01380-725688 tom@pka-architects.com www.pka-architects.com

Project Title
Change of Use

Address
Featherbrook House, Whistley Road, Potterne, SN10 5TD

Client
Mr and Mrs Kent

Sheet Title
Existing Floor and Site Plans

Scale	Drawn By	Date
1:100/1:500 @A1	pk/tk	08/10/2026

Project ID.	Stage.	Sheet No.	Revision.
2194A	EX	002	A

Status
Planning Issue

File Name
2194A - PLAN 1.vwx

Stage Key.
EX - Existing
SK - Sketch
PL - Planning
WD - Working Drawings
BR - Building Regulations
TN - Tender
CN - Construction
AB - As Built