


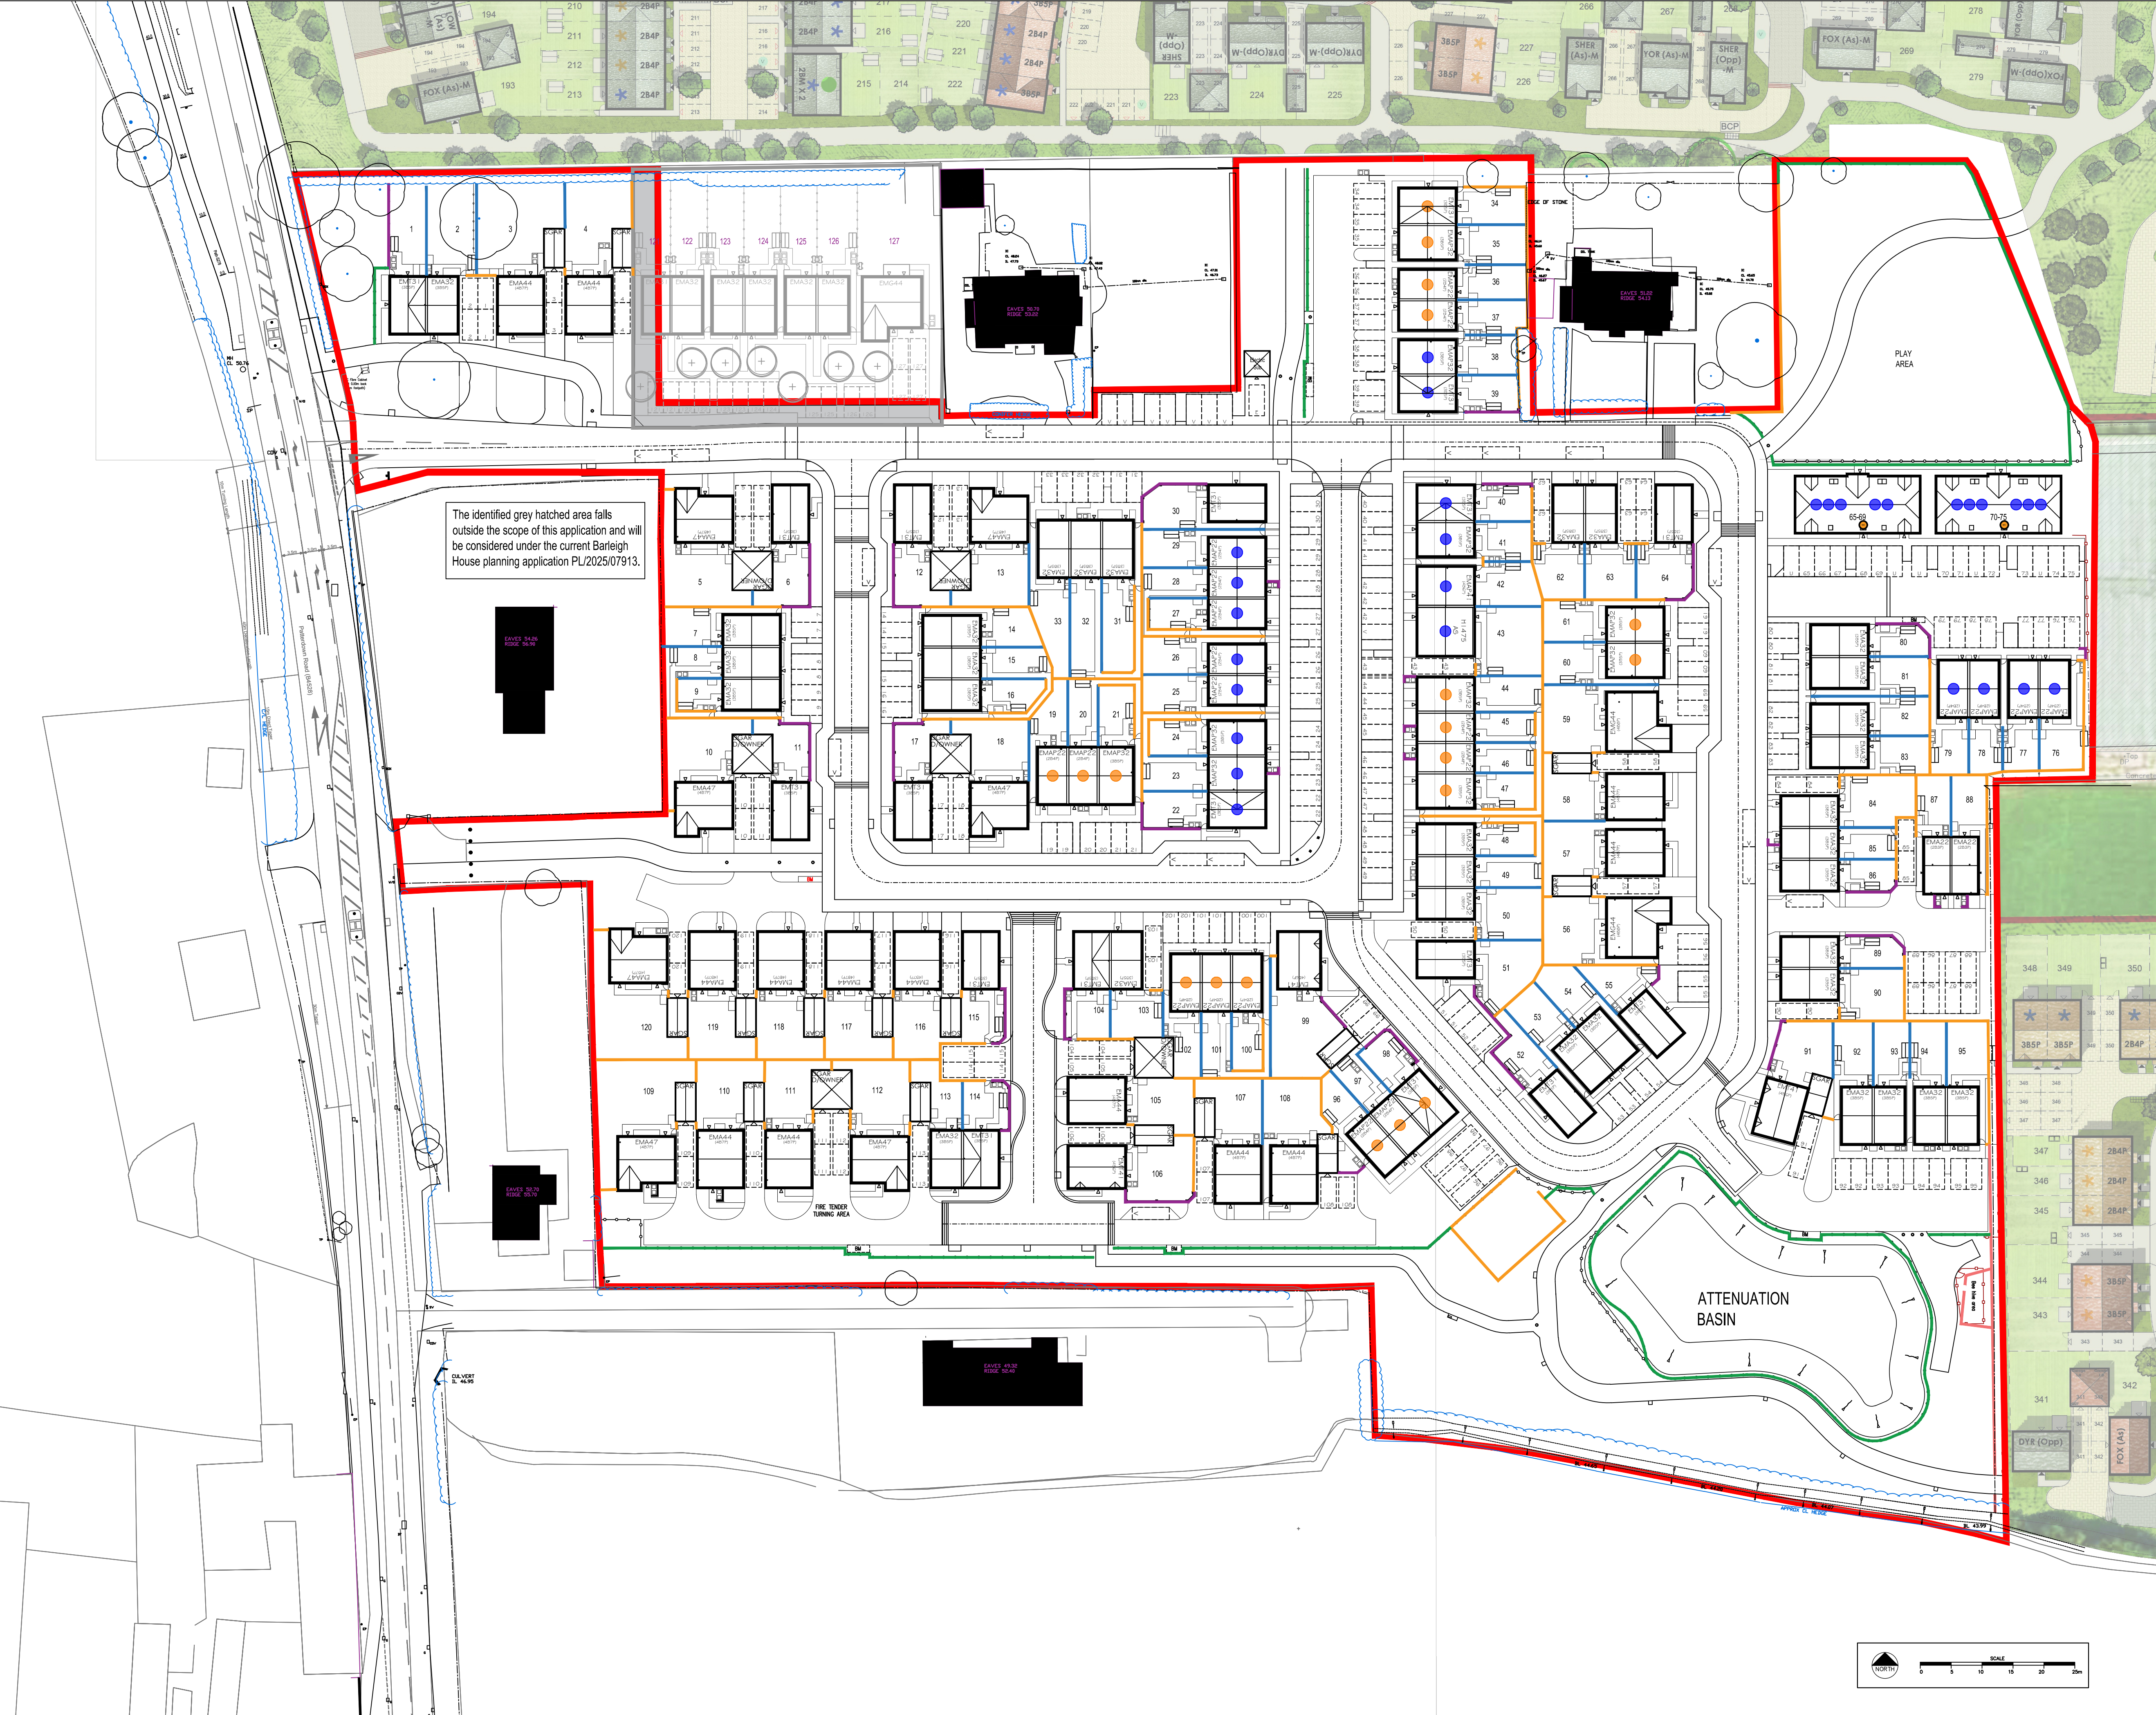

NOTES:

BOUNDARY MATERIALS KEY

1800MM HIGH SCREEN WALL

1800MM HIGH CLOSE BOARD FENCE

1800MM PANEL FENCE

450MM TIMBER KNEE RAIL

900MM TIMBER POST AND RAIL

A	20.05.24	Updated in accordance with Planning layout.	AJY
B	18.07.24	Updated in accordance with Planning layout.	JK
C	03.07.26	Updated in accordance with Planning layout.	AJY
D	05.10.26	Updated to reflect the adjacent Barleigh House application.	AJY

REV	DATE	DESCRIPTION	DRAWN
PROJECT SHOWELL NURSERIES CHIPPENHAM			
TITLE BOUNDARY MATERIALS PLAN			
Taylor Wimpey Bristol Ground Floor 730 Waterside Drive Apex West Almondsbury Bristol BS33 2AU T 01454 628400 F 01454 628401 DX 124894 Almondsbury 3 www.taylorwimpey.com			
DRN	AY	SCALE	LAND CODE
DATE	23.04.24	1:500	21537
		DRAWING NUMBER	REV
		PL-08	D

