


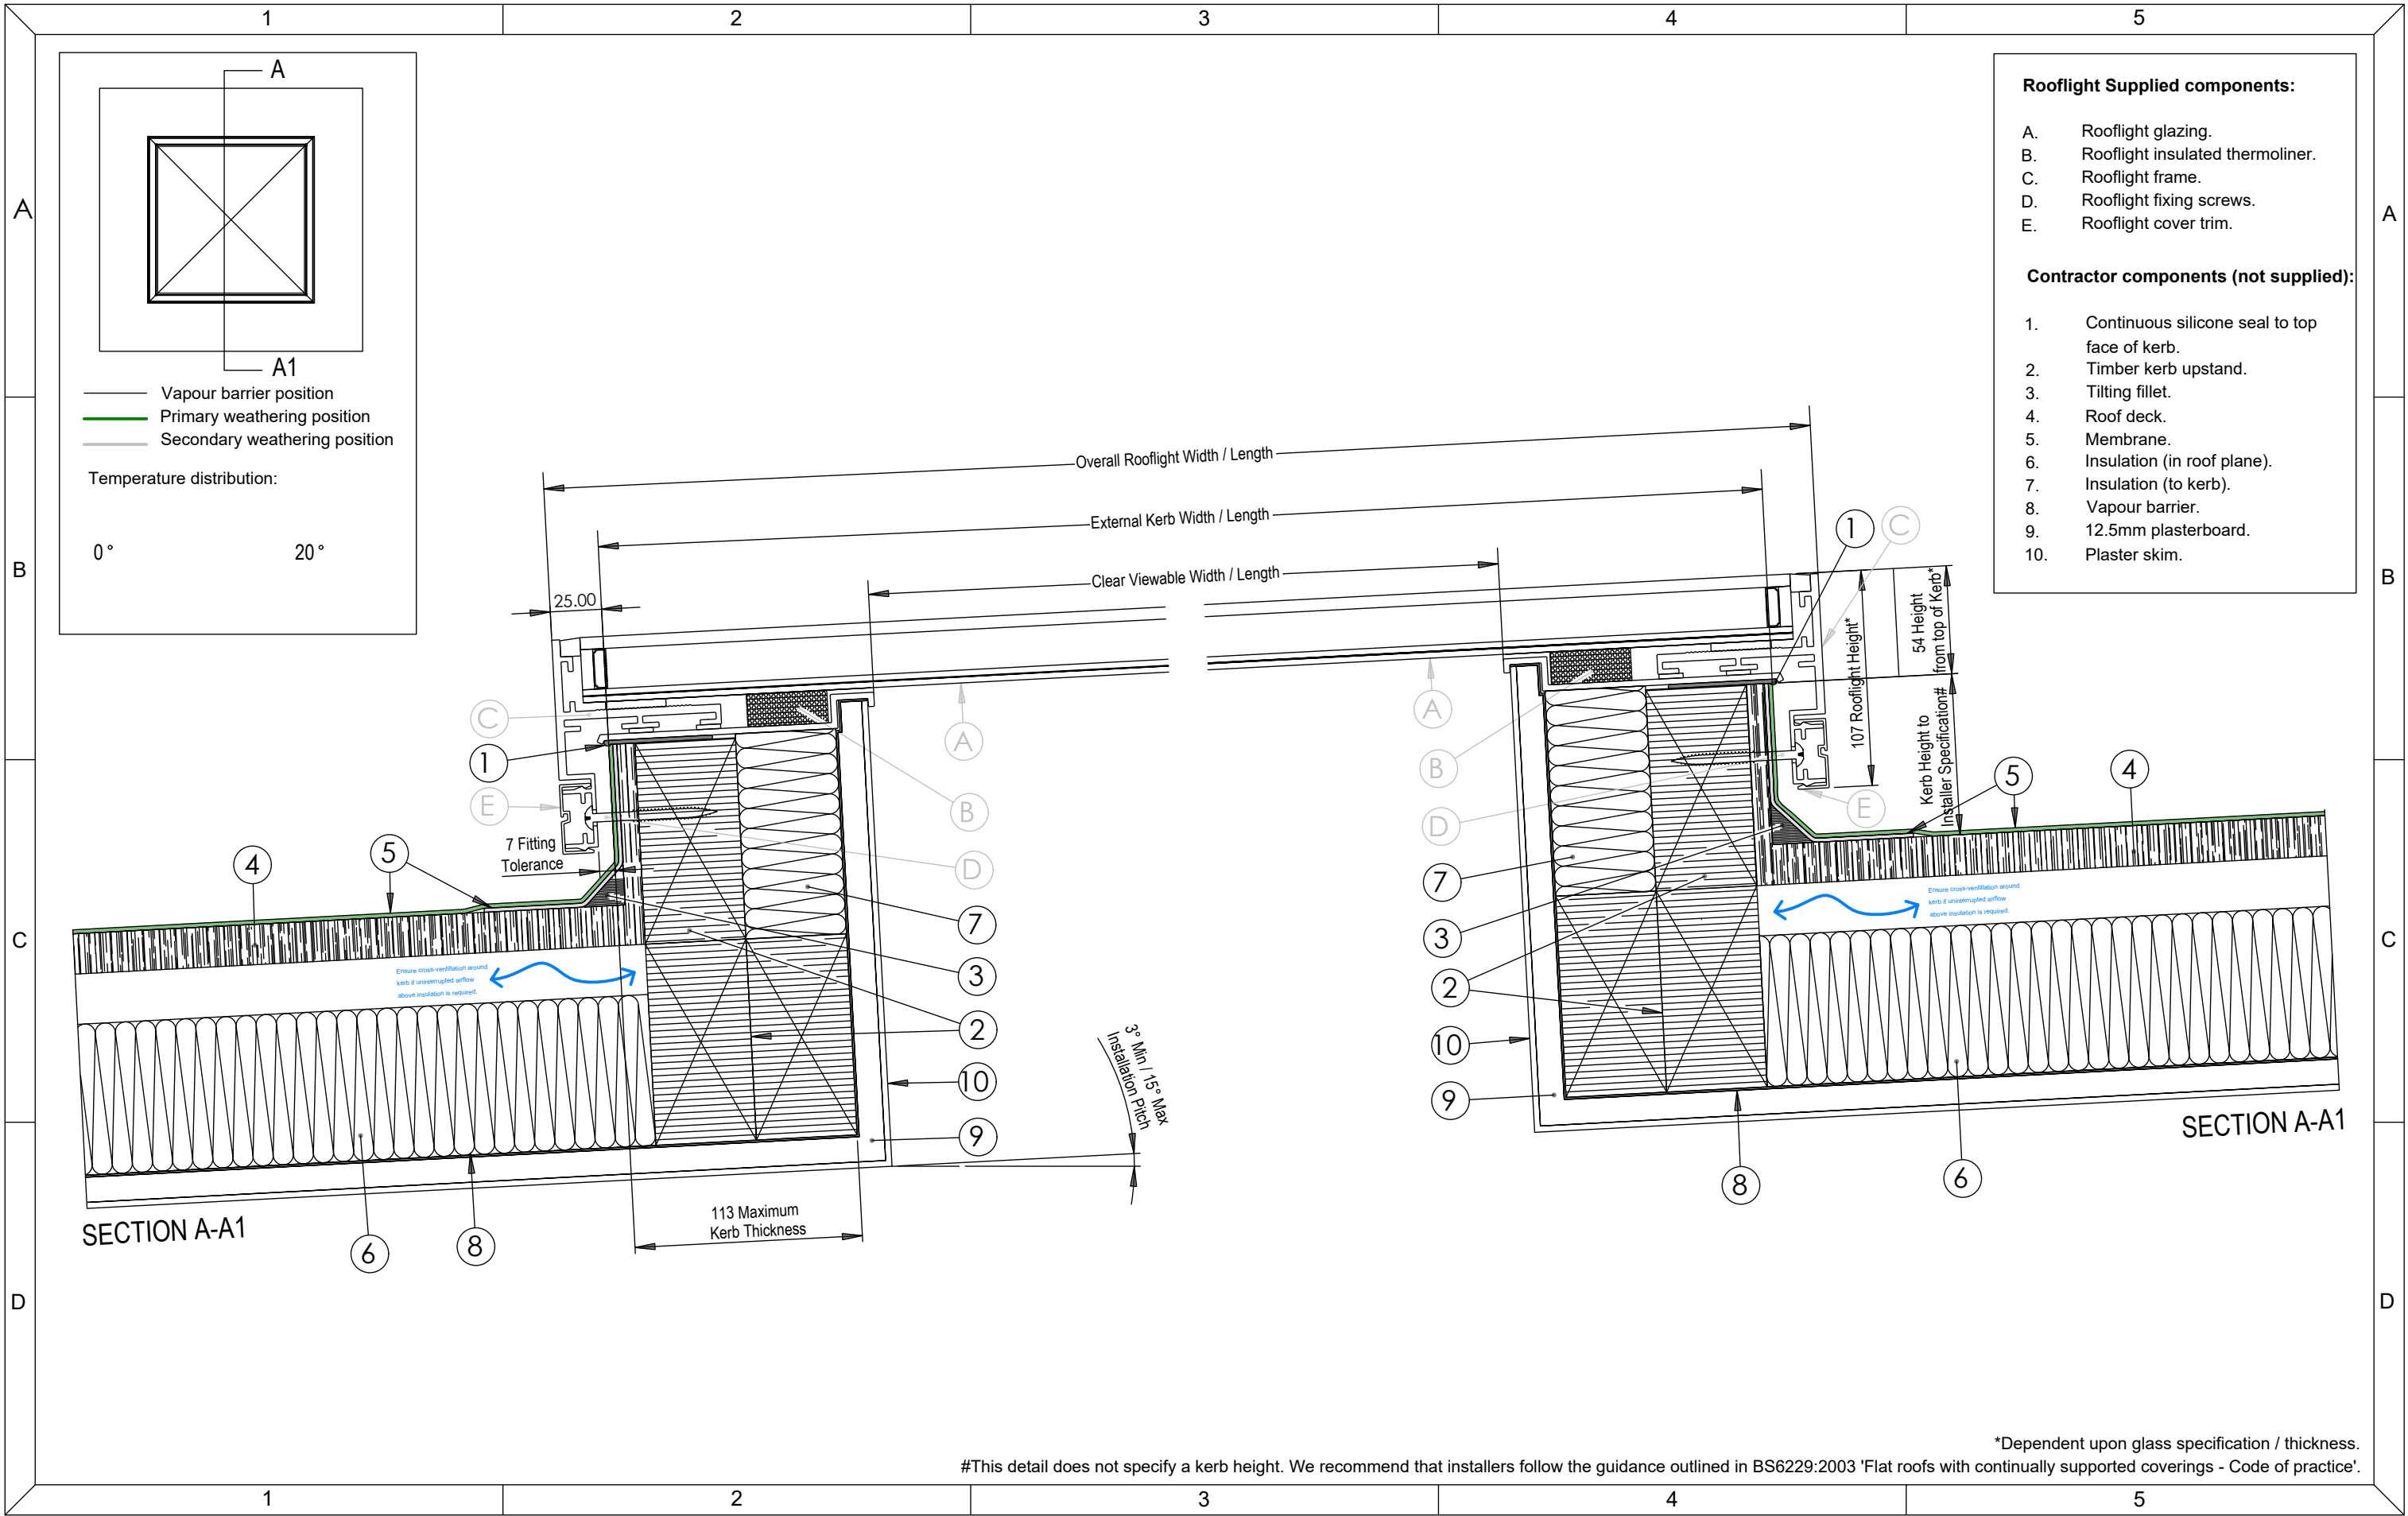

TITLE : neo Advance > A rooflight range suitable for flat roofs between 3°and 15 ° > Detail applicable ONLY to flat roof models without opening casement Flat Roof Membrane 'Kerb upstand' installation detail	DWG NO. : DP0027_100INST_B	SHEET NO. : 1 OF 1	REVISION: QC: B DB: PD CB: PK	IMPORTANT NOTES: This is a suggested installation detail which may not be exactly applicable to all situations and constructions. It is not a detailed or constructional proposal. Installers and designers are advised to check their own details for compliance with all currently applicable Local Authority by-laws, Acts of Parliament and British / ISO standards. All information contained within this drawing is copyright © and design right of the Rooflight Company. The intellectual property rights of the products detailed within this drawing and embedded 3D models are owned by the Rooflight Company.
	SCALE : 1:3 @ A3 DO NOT SCALE	DATE : 25/10/2019		
	QUESTIONS / COMMENTS: w: www.therooflightcompany.co.uk t: 01993 833 108 e: info@therooflightcompany.co.uk	REVISION DETAILS: B - Reference dimension removed. A - New at first issue.		