


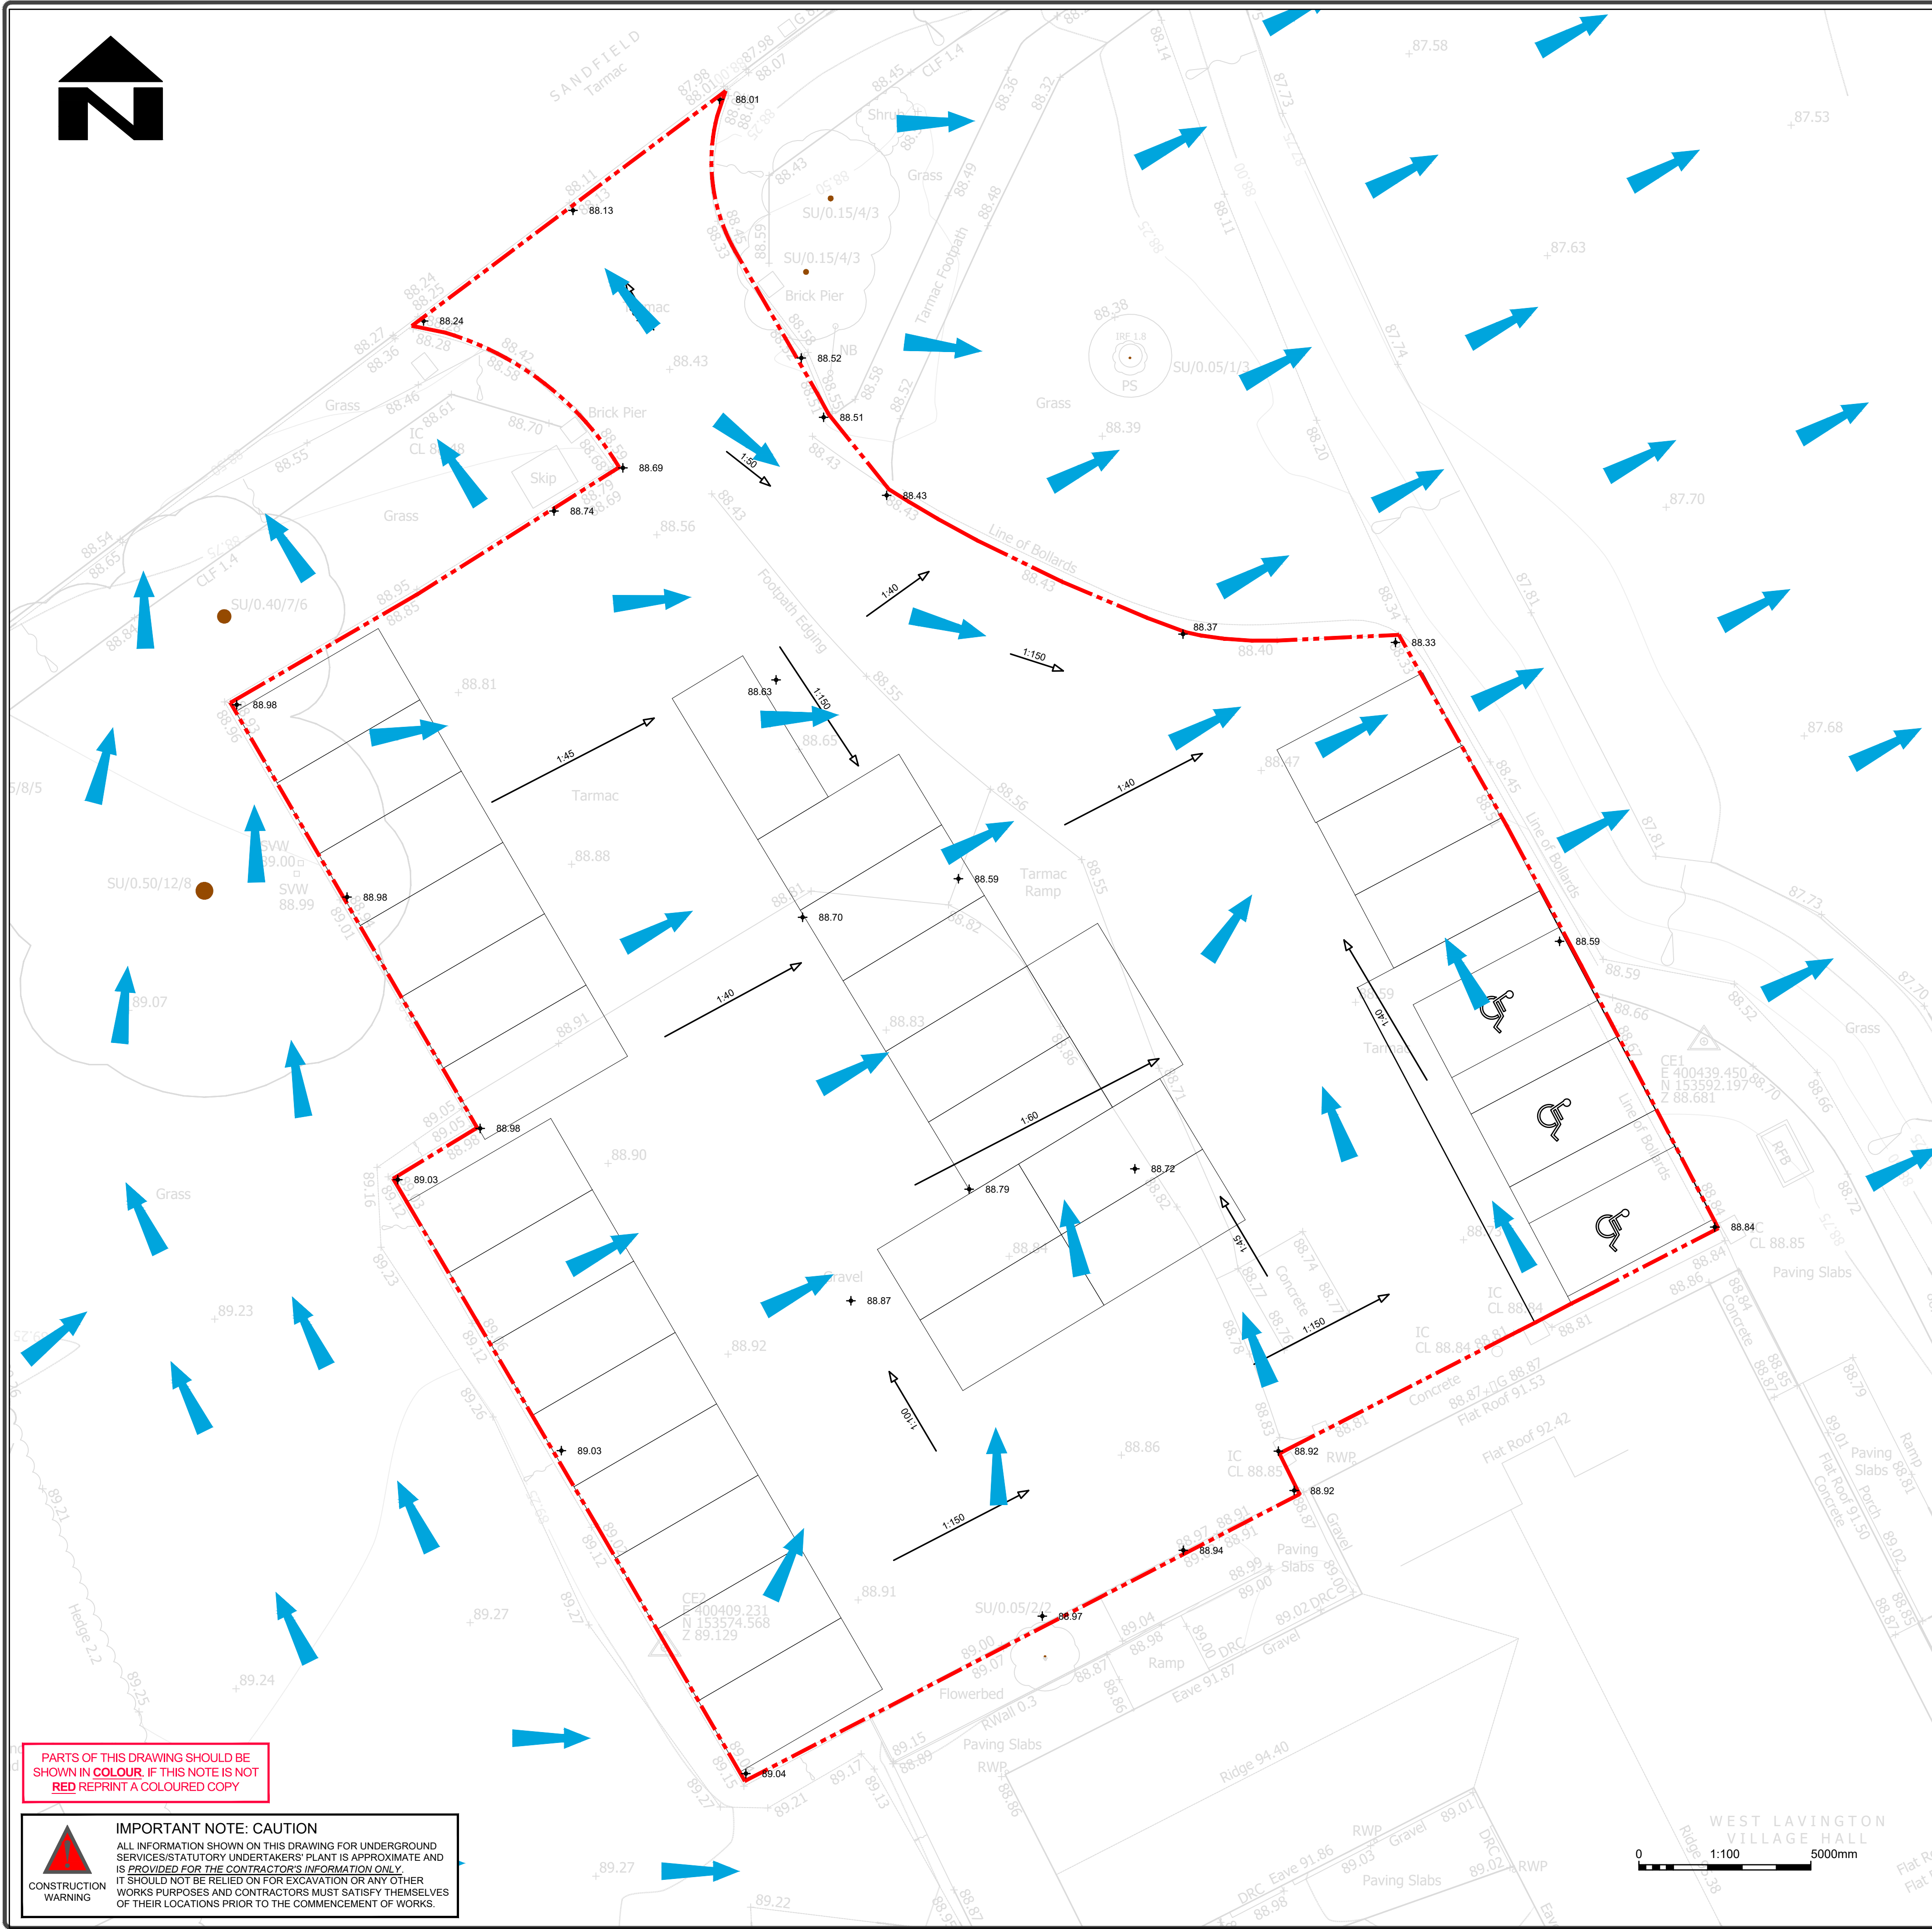

1. This drawing is to be read in conjunction with all relevant Architect's, Engineer's, Specialist Sub-Contractor's drawings and the specification.
2. All setting out to be in accordance with the Architect's drawings and any discrepancies between the Engineer's and Architect's drawings to be referred to the Architect before proceeding. Drawings should not be scaled for construction and fabrication purposes.
3. All work is to comply with current requirements of the Building Regulations & allied legislation whether referred to or not.
4. All materials should be used in compliance with the appropriate manufacturers recommendations.
5. The Contractor & Sub-Contractors must ensure that they have the latest issued drawings and details before commencing the relevant work.
6. Main Contractor to provide and fit suitable bracing and propping for all elements in the temporary condition during the construction stage, such as to ensure structural stability at all times.
7. In case of any discrepancies between drawings or a lack of dimensions required AWA should be contacted before work proceeds.
8. All dimensions indicated are in millimetres and all levels are in metres (Unless noted otherwise).
9. Electronic drawing information (2D or 3D) is for information only. Whilst it may be used for expediency during the design process it shall be deemed to be unchecked even where check boxes show it as checked. Electronic drawing information does not form part of the contract drawings or documentation set. PDF drawing information always takes precedence. Electronic drawing or PDF drawing information should not be scaled: only written dimensions should be used. Electronic drawing & PDF files may contain third party information and whilst every reasonable effort is made to avoid errors AWA do not accept any liability for errors in third party information. AWA do not accept liability for setting out. All setting out must be confirmed with the architect and correct setting out is the contractor's responsibility

C2	12/10/2026	Scale Bar Added	PR	SW
C1	8/08/2026	First Issue	PR	SW
REV	DATE	REVISION	REV BY	CHK BY
This drawing is the copyright of Andrew Waring. Reproduction in any way without their written authority. Reproduction must be checked on-site and not based on this drawing. #COMPONENT  Consulting Engineers STRUCTURAL - CIVIL - MARINE <i>Resing, Thompson - Robb, Tomlinson</i> Andrew Waring Associates James Jefco j.mil@amwengrivers.com 02744 534427 01225 221948 www.amwengrivers.com				
ARCHITECT N/A CLIENT West Lavington Parish Council JOB TITLE WEST LAVINGTON VILLAGE HALL CAR PARK DWG TITLE Exceedence Routing Layout STATUS CONSTRUCTION DWG NO 14730-D-102 REV C2 SCALE 1:100 @ A1 uno DATE MAY 2026 DRAWN BY CR CHECKED BY SW				