


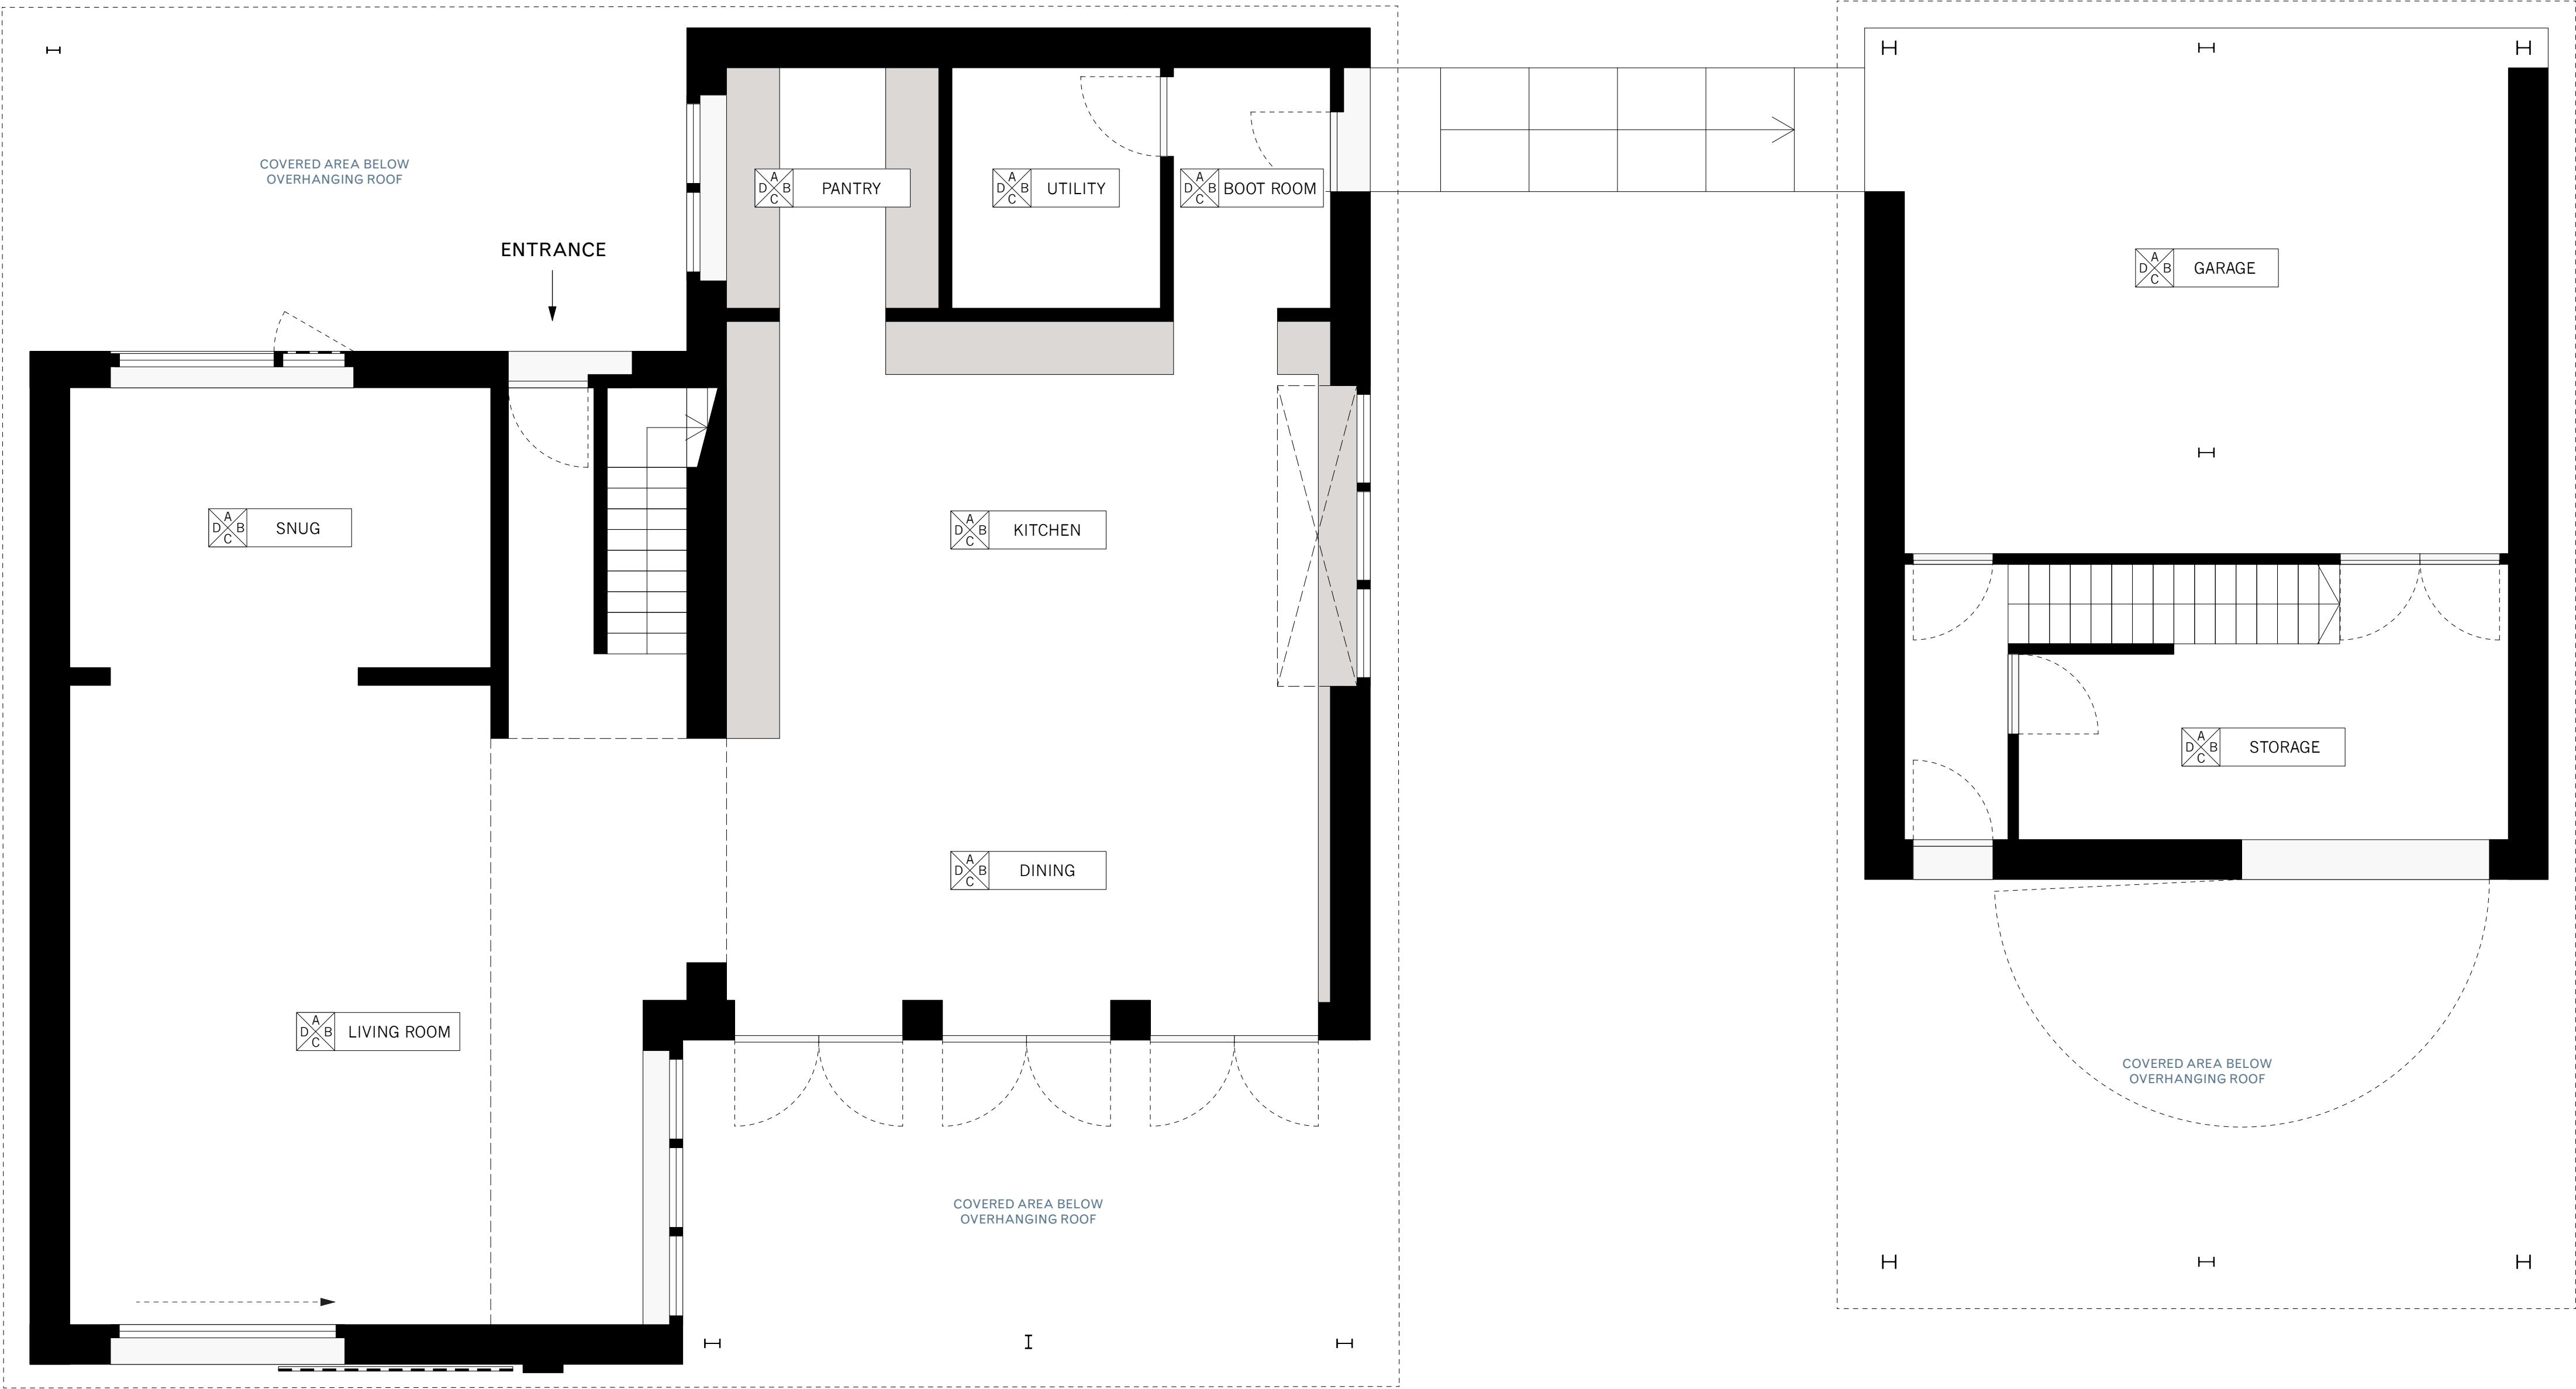

General Notes

Existing topographical and building survey information based on R&S CONSULTANTS LTD , 24018-1 , 24018-2 , 24018-3 & 24018-4.

Drawing Scale		1:50	0	500	1000	2000							5000mm		
Paper Scale		1:1	0	10	20	30	40	50	60	70	80	90	100mm		North
© Copyright															
This drawing is the property of Tuckey Design Studio Ltd. Copyright and intellectual property of all information shown is reserved by them. The drawing is issued on the condition that it is not copied either wholly, or in part, without written consent from Tuckey Design Studio Ltd, except for planning purposes. Drawings not to be scaled, except for planning purposes. Contractor to work to figurative dimensions only. All dimensions to be checked on site before commencement of work or shop drawings. This drawing is to be read in conjunction with the specification when issued.															
-		Planning Issue						04 August 2026				JD/FB			
Rev.		Notes						Date				Drawn/Checked			

Tuckey Design Studio

studio@tuckeydesign.com

London	Switzerland
+44 (0)20 8960 1909	+44 (0)41 8871406
58 Milson Road	Gotthardstrasse 44
London W14 0LB	6490 Andermatt
United Kingdom	Switzerland

Project	Job Number
Wilsford barn	0302
Sheet Title	Scale at A1
Proposed - Ground Floor	1:50
Drawing Number	Scale at A3
TDS_0302_03_101	1:100

Planning