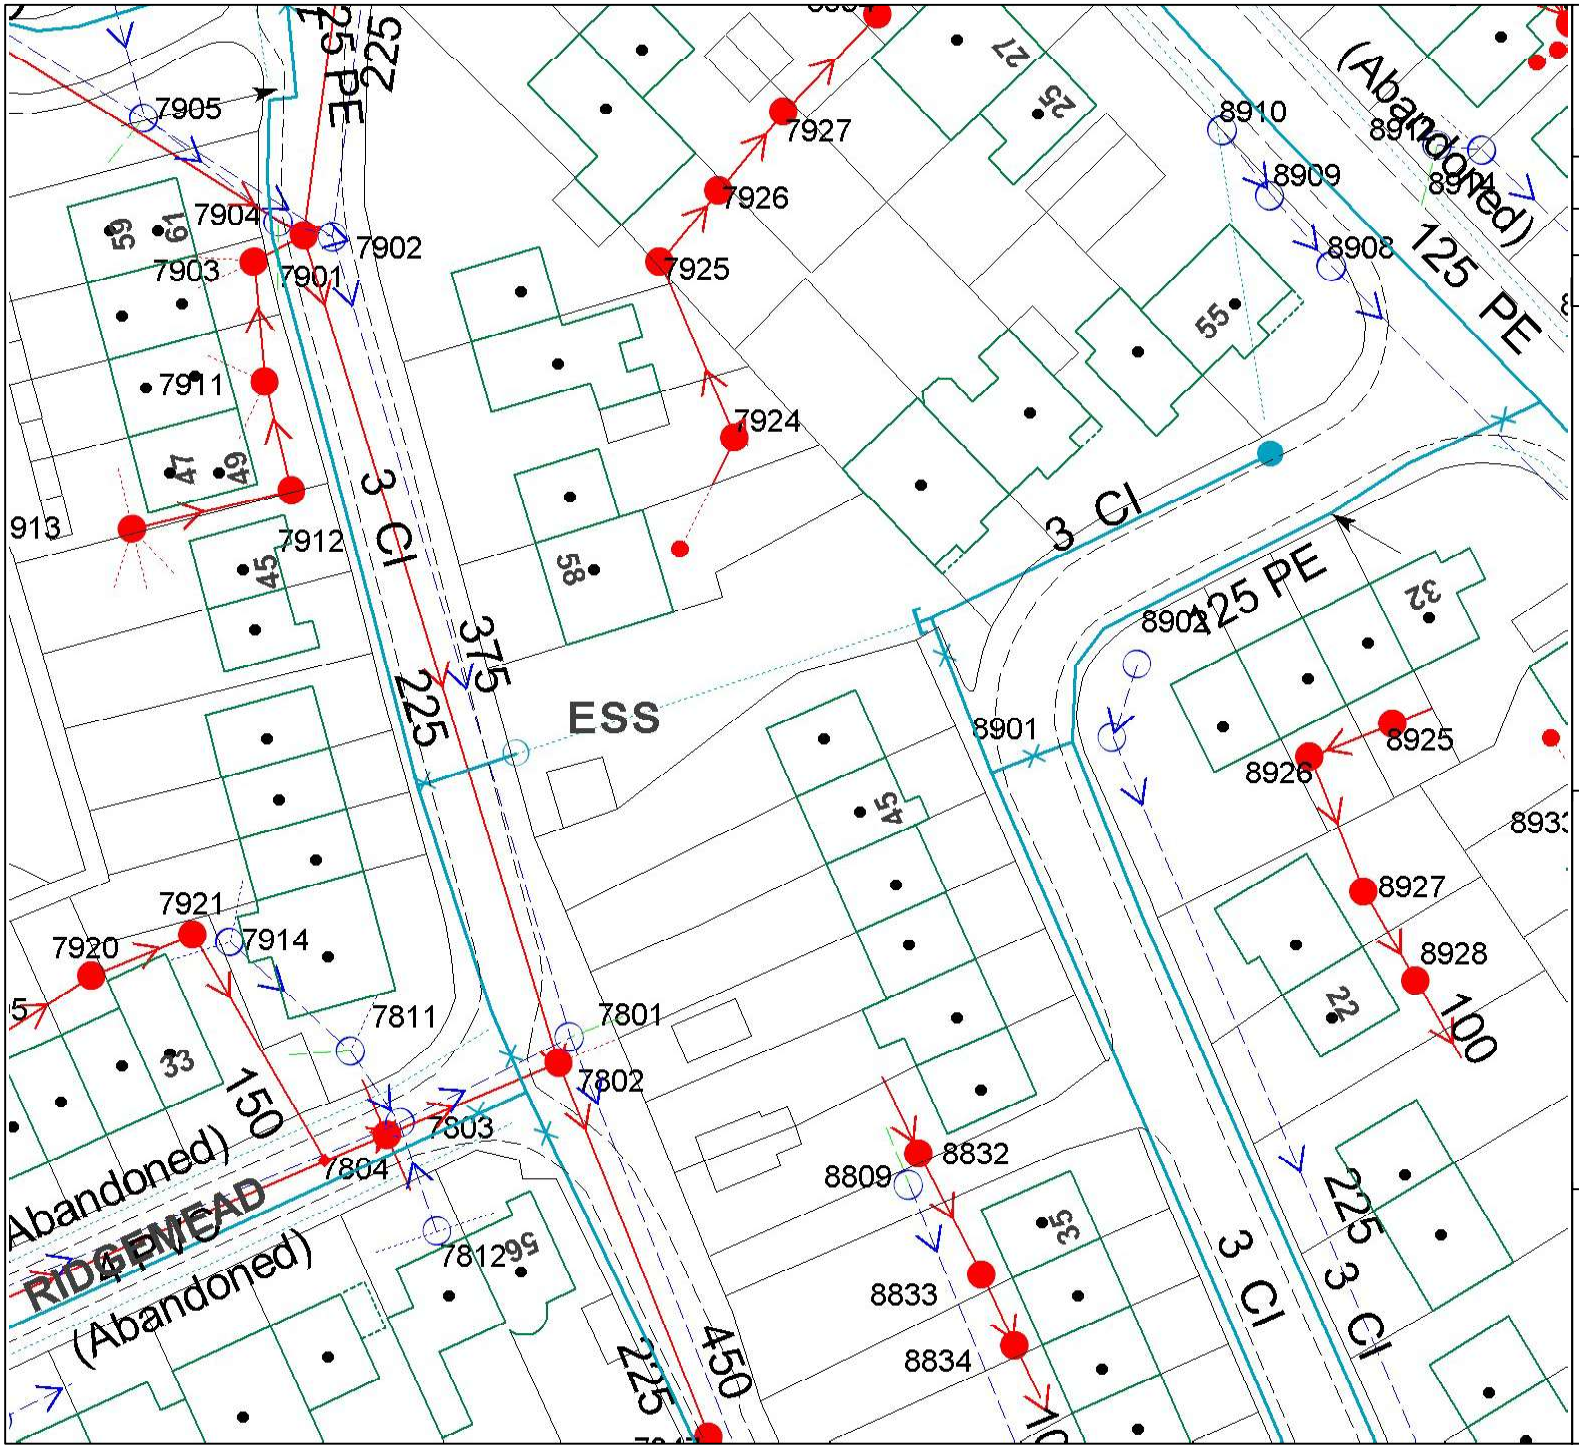

Wessex Water
YTL GROUP

19/12109/FUL

Land South Of 58

WATER MAINS Public Private

Public

Raw Water

Abandoned

Valve Hydrant PRV Meter

SEWERS Public - Section 104 - Private

Foul

Combined

Surface

Abandoned sewers

OTHER WESSEX PIPES

Rising Mains

Effluent Disposal Main

Overflow

NON-WESSEX PIPES

Private Rising Mains

Culverted Water Course

Highway Drain

Information in this plan is provided for identification purposes only. No warranty as to accuracy is given or implied. The precise route of pipe work may not exactly match that shown. Wessex Water does not accept liability for inaccuracies. Sewers and lateral drains adopted by Wessex Water under the Water Industry (Schemes for Adoption of Private Sewers) Regulations 2011 are to be plotted over time and may not yet be shown. In carrying out any works, you accept liability for the cost of any repairs to Wessex Water apparatus damaged as a result of your works. You are advised to commence excavations using hand tools only. Mechanical digging equipment should not be used until pipe work has been precisely located.If you are considering any form of building works and pipe work is shown within the boundary of your property or a property to be purchased (or very close by) a surveyor should plot its exact position prior to commencing works or purchase. If you are proposing to build over or near Wessex Water's apparatus you should contact the Developer Services Team, tel: 01225 526333 or e-mail: developer.enquiries@wessexwater.co.uk to discuss your proposals to discuss your proposals.

N
W E
S

Printed: 12/05/2020 09:51

Centre: 399797.04 , 171922.27

Scale = 1:625

Metres 10 20 30

Reproduced from the Ordnance Survey map by permission on behalf of the Controller of Her Majesty 's Stationery Office © Crown Copyright . Licence 100019539.