




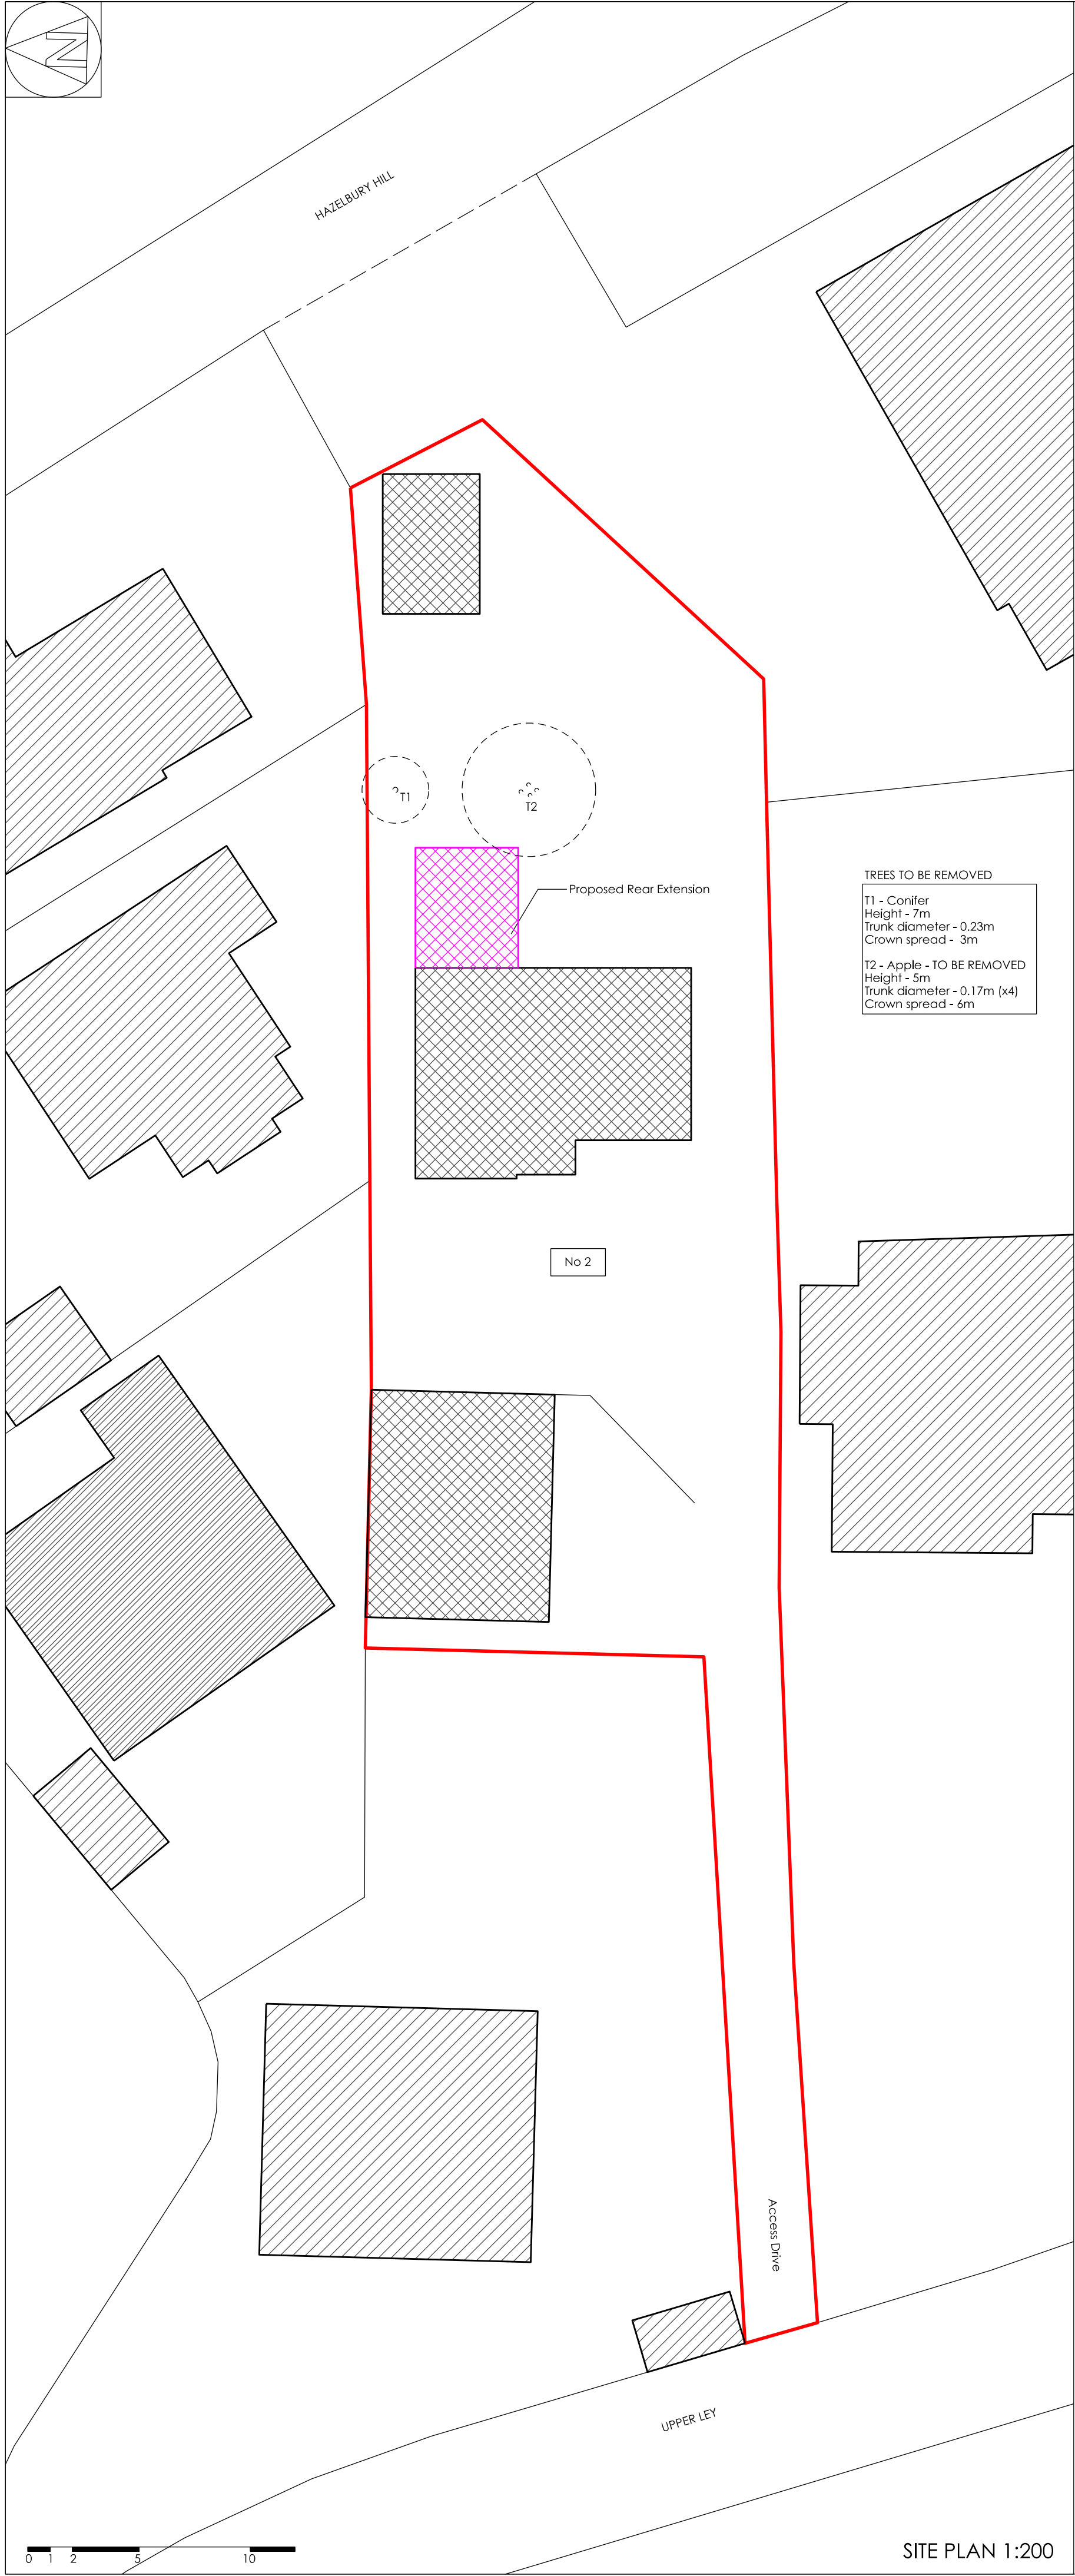


SITE PLAN 1:200

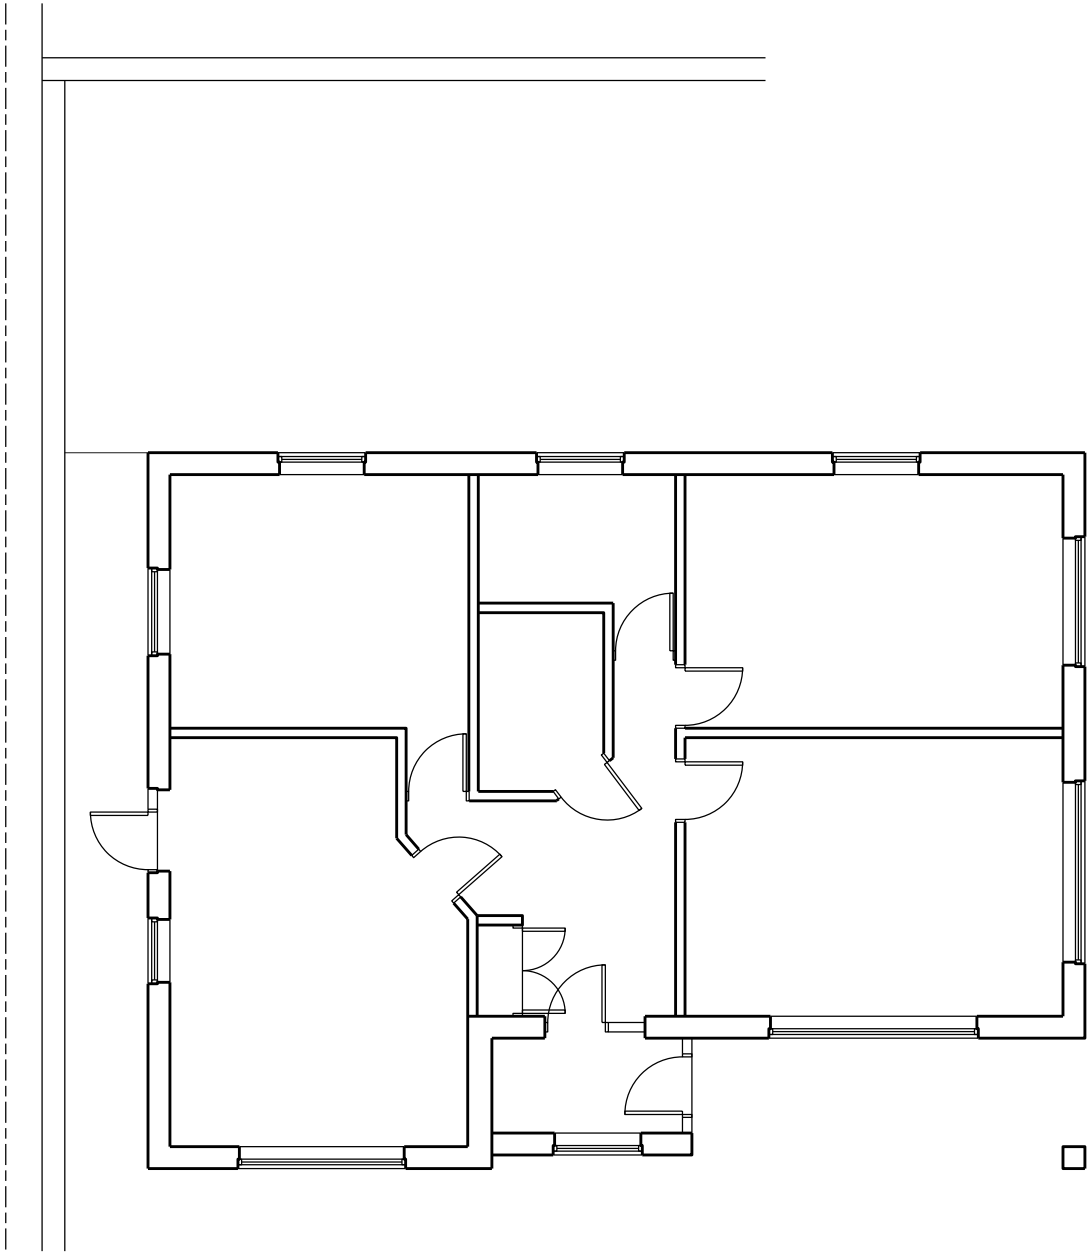


EXISTING PLAN

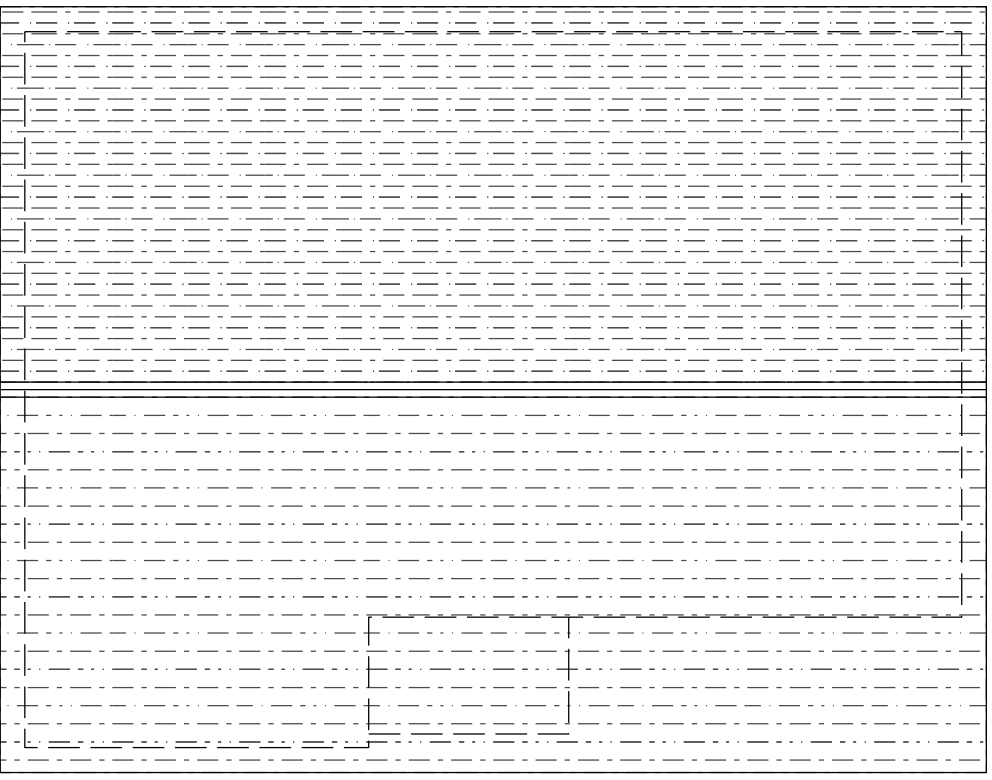


EXISTING ROOF PLAN

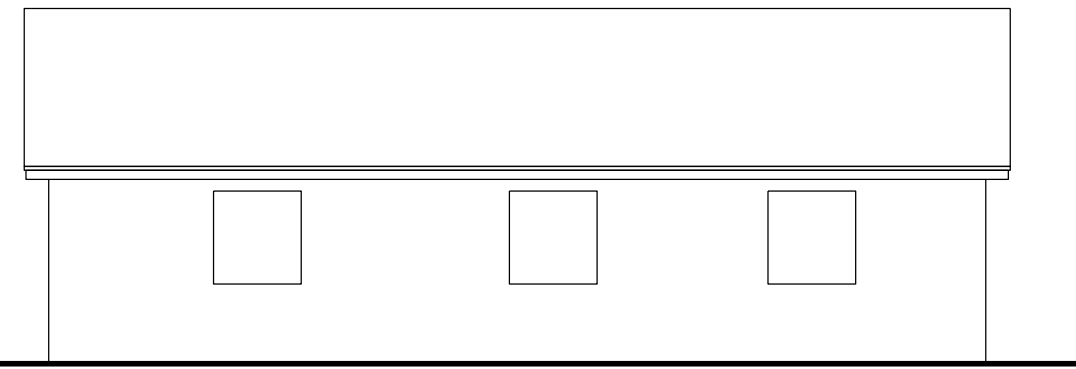


EXISTING REAR ELEVATION

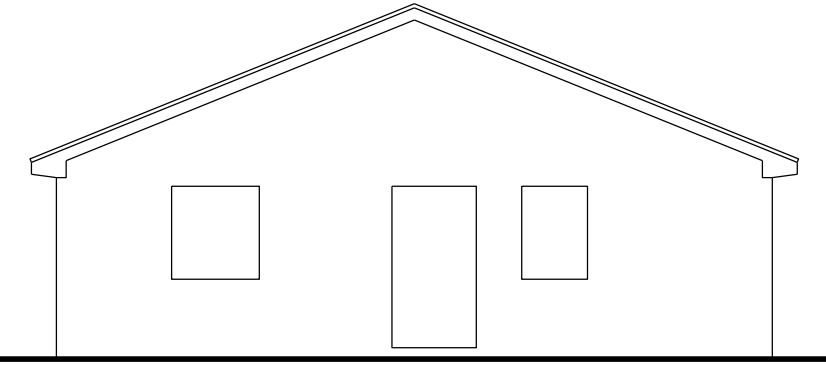


EXISTING SIDE ELEVATION

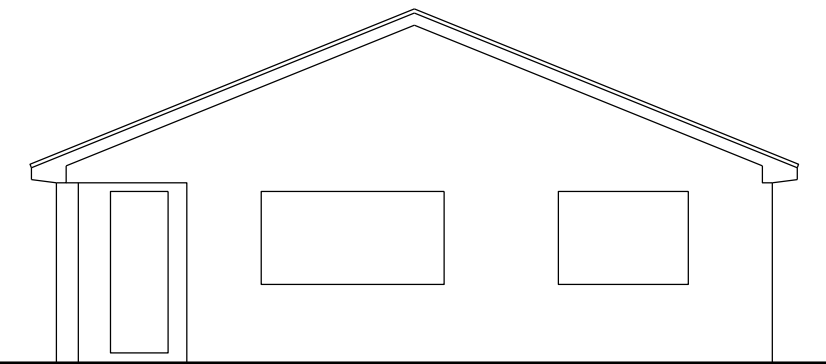


EXISTING SIDE ELEVATION

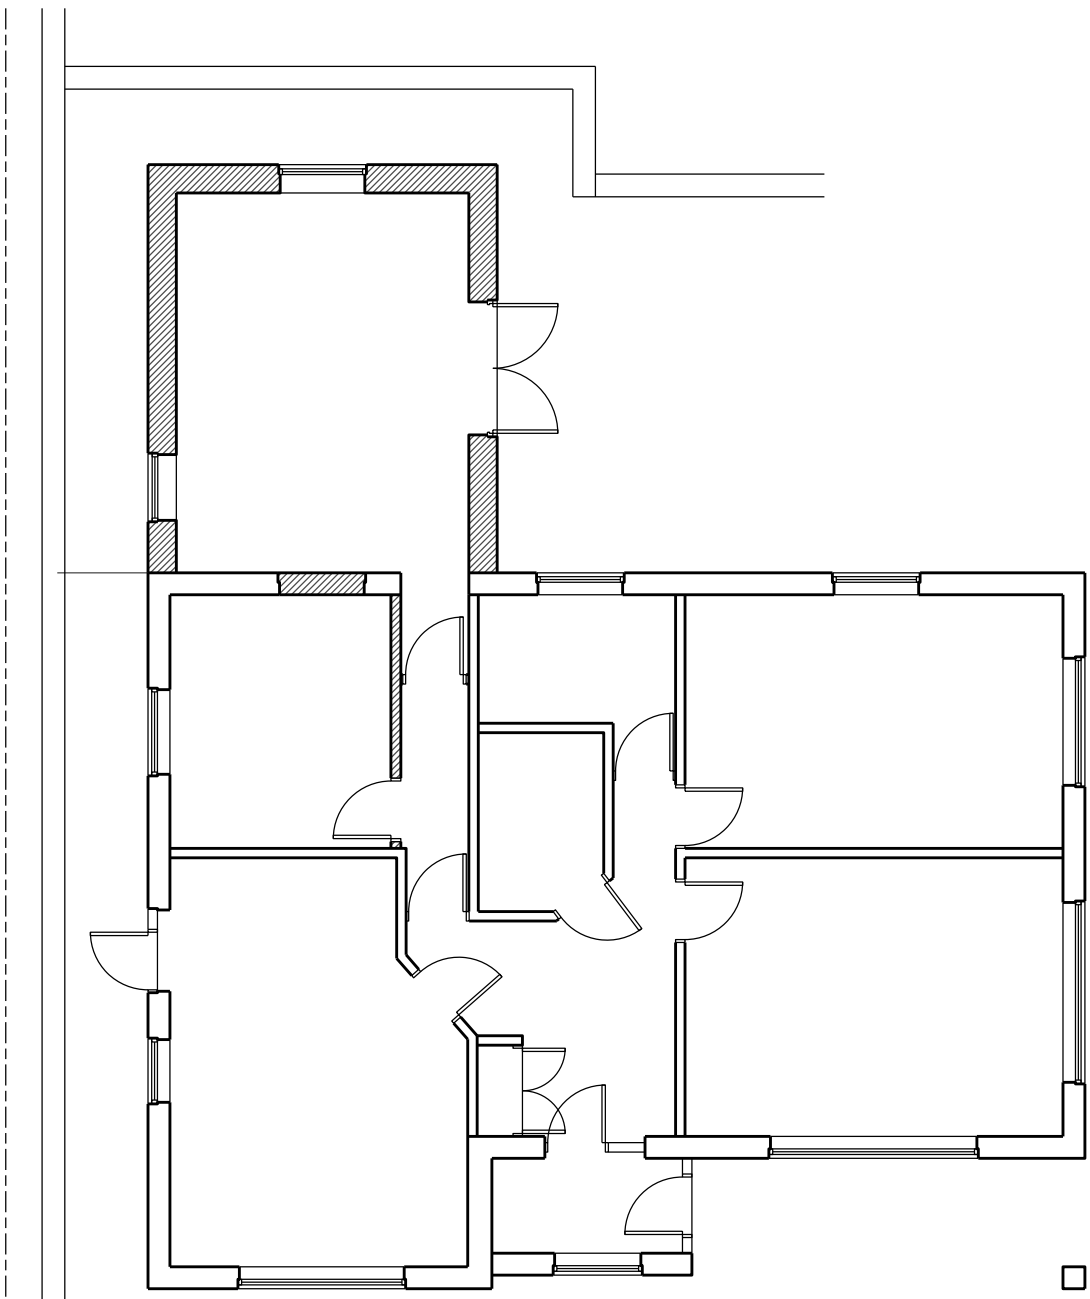


PROPOSED PLAN

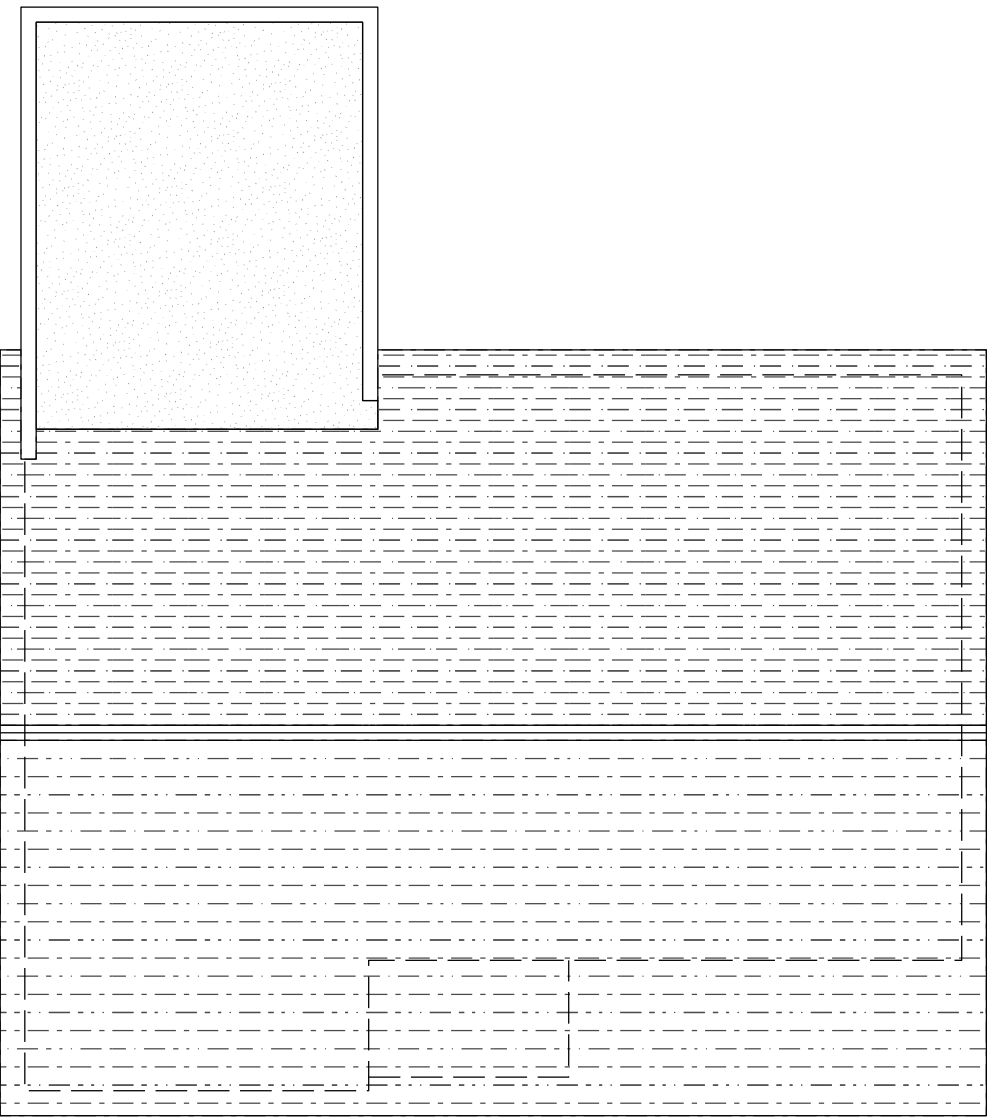


PROPOSED ROOF PLAN

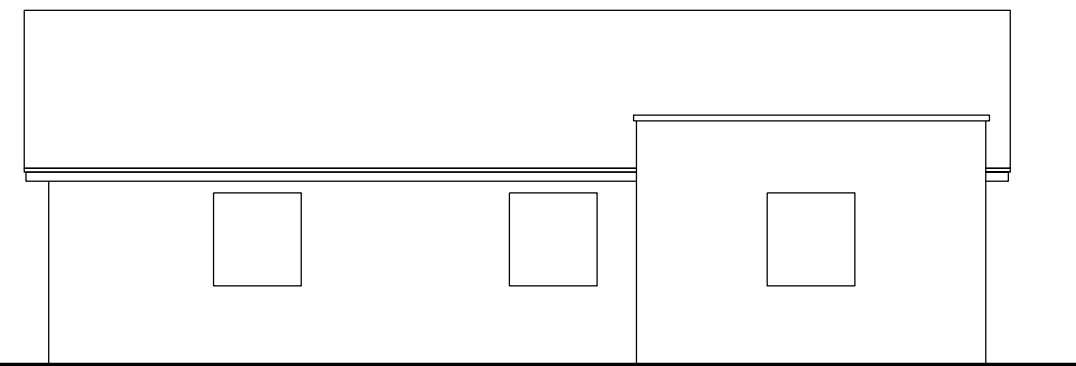

PROPOSED REAR ELEVATION

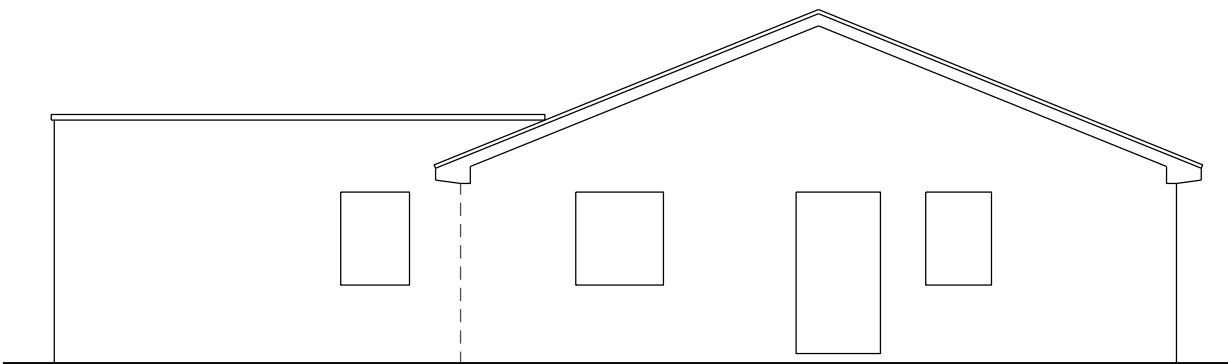

PROPOSED SIDE ELEVATION

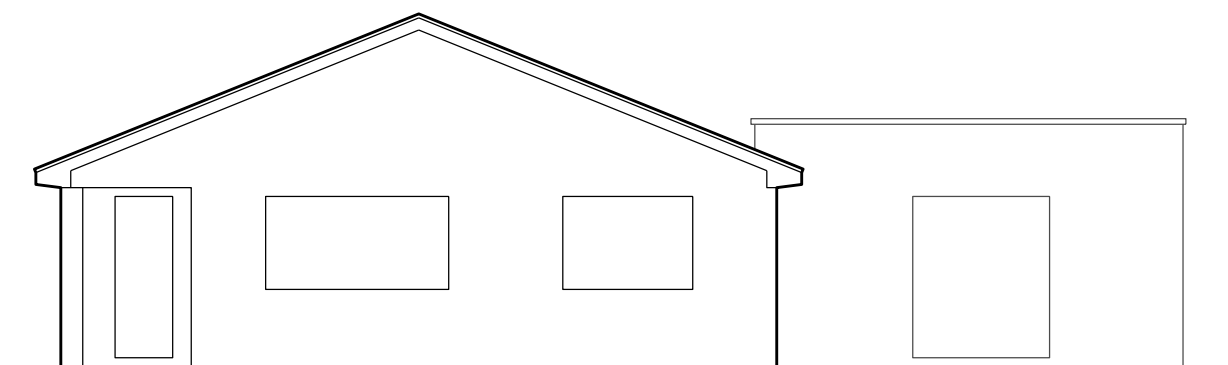

PROPOSED SIDE ELEVATION

NOTE
- The extension will be built with materials which are of similar appearance to the original house

MORI ARCHITECTS

Mr Greeno
2 Upper Ley
Extensions and modifications
Existing and Proposed Drawings

PL 09/10/26 1:100@A1 BM

2603P01 A

NOT FOR CONSTRUCTION
MORI architects
Copyright MORI architects
www.moriarchitects.co.uk