



25 THE CLOSE - SALISBURY

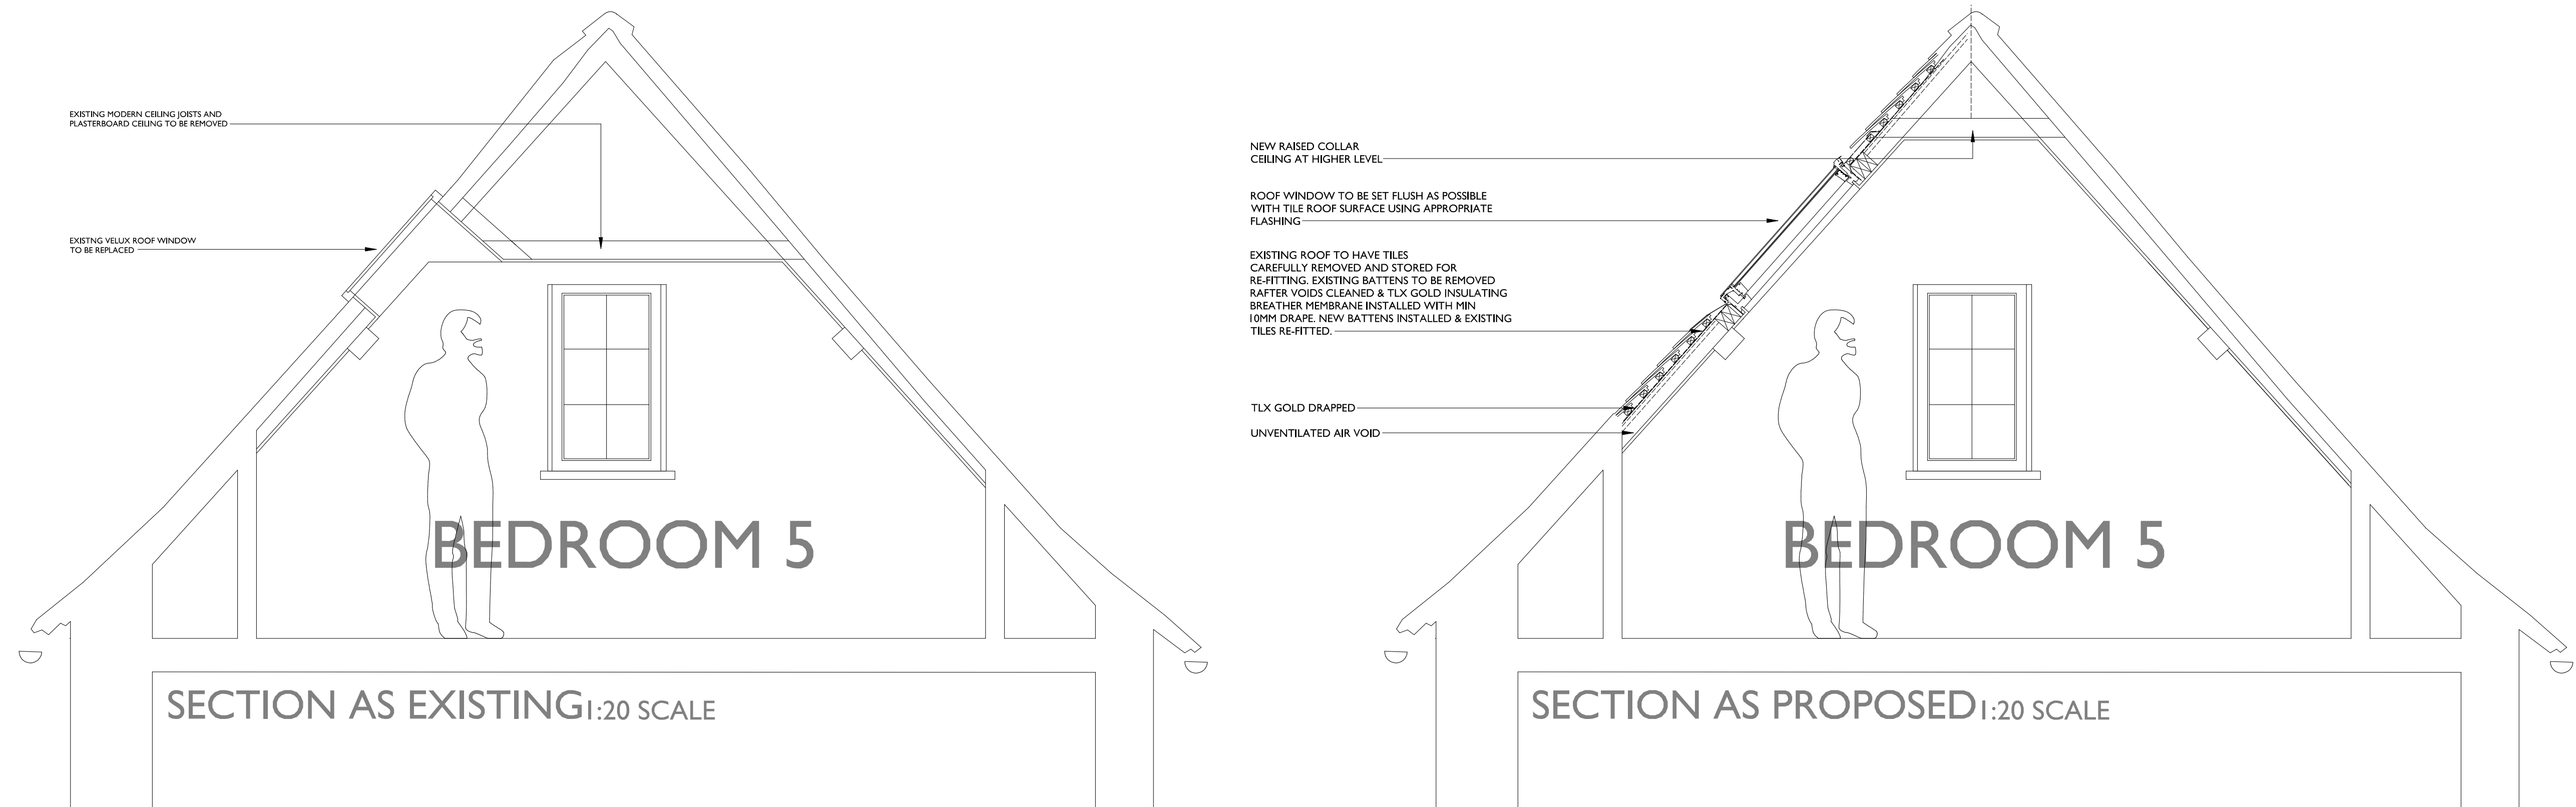

BEDROOM 5 CEILING ALTERATIONS & ROOF INSULATION DETAILS

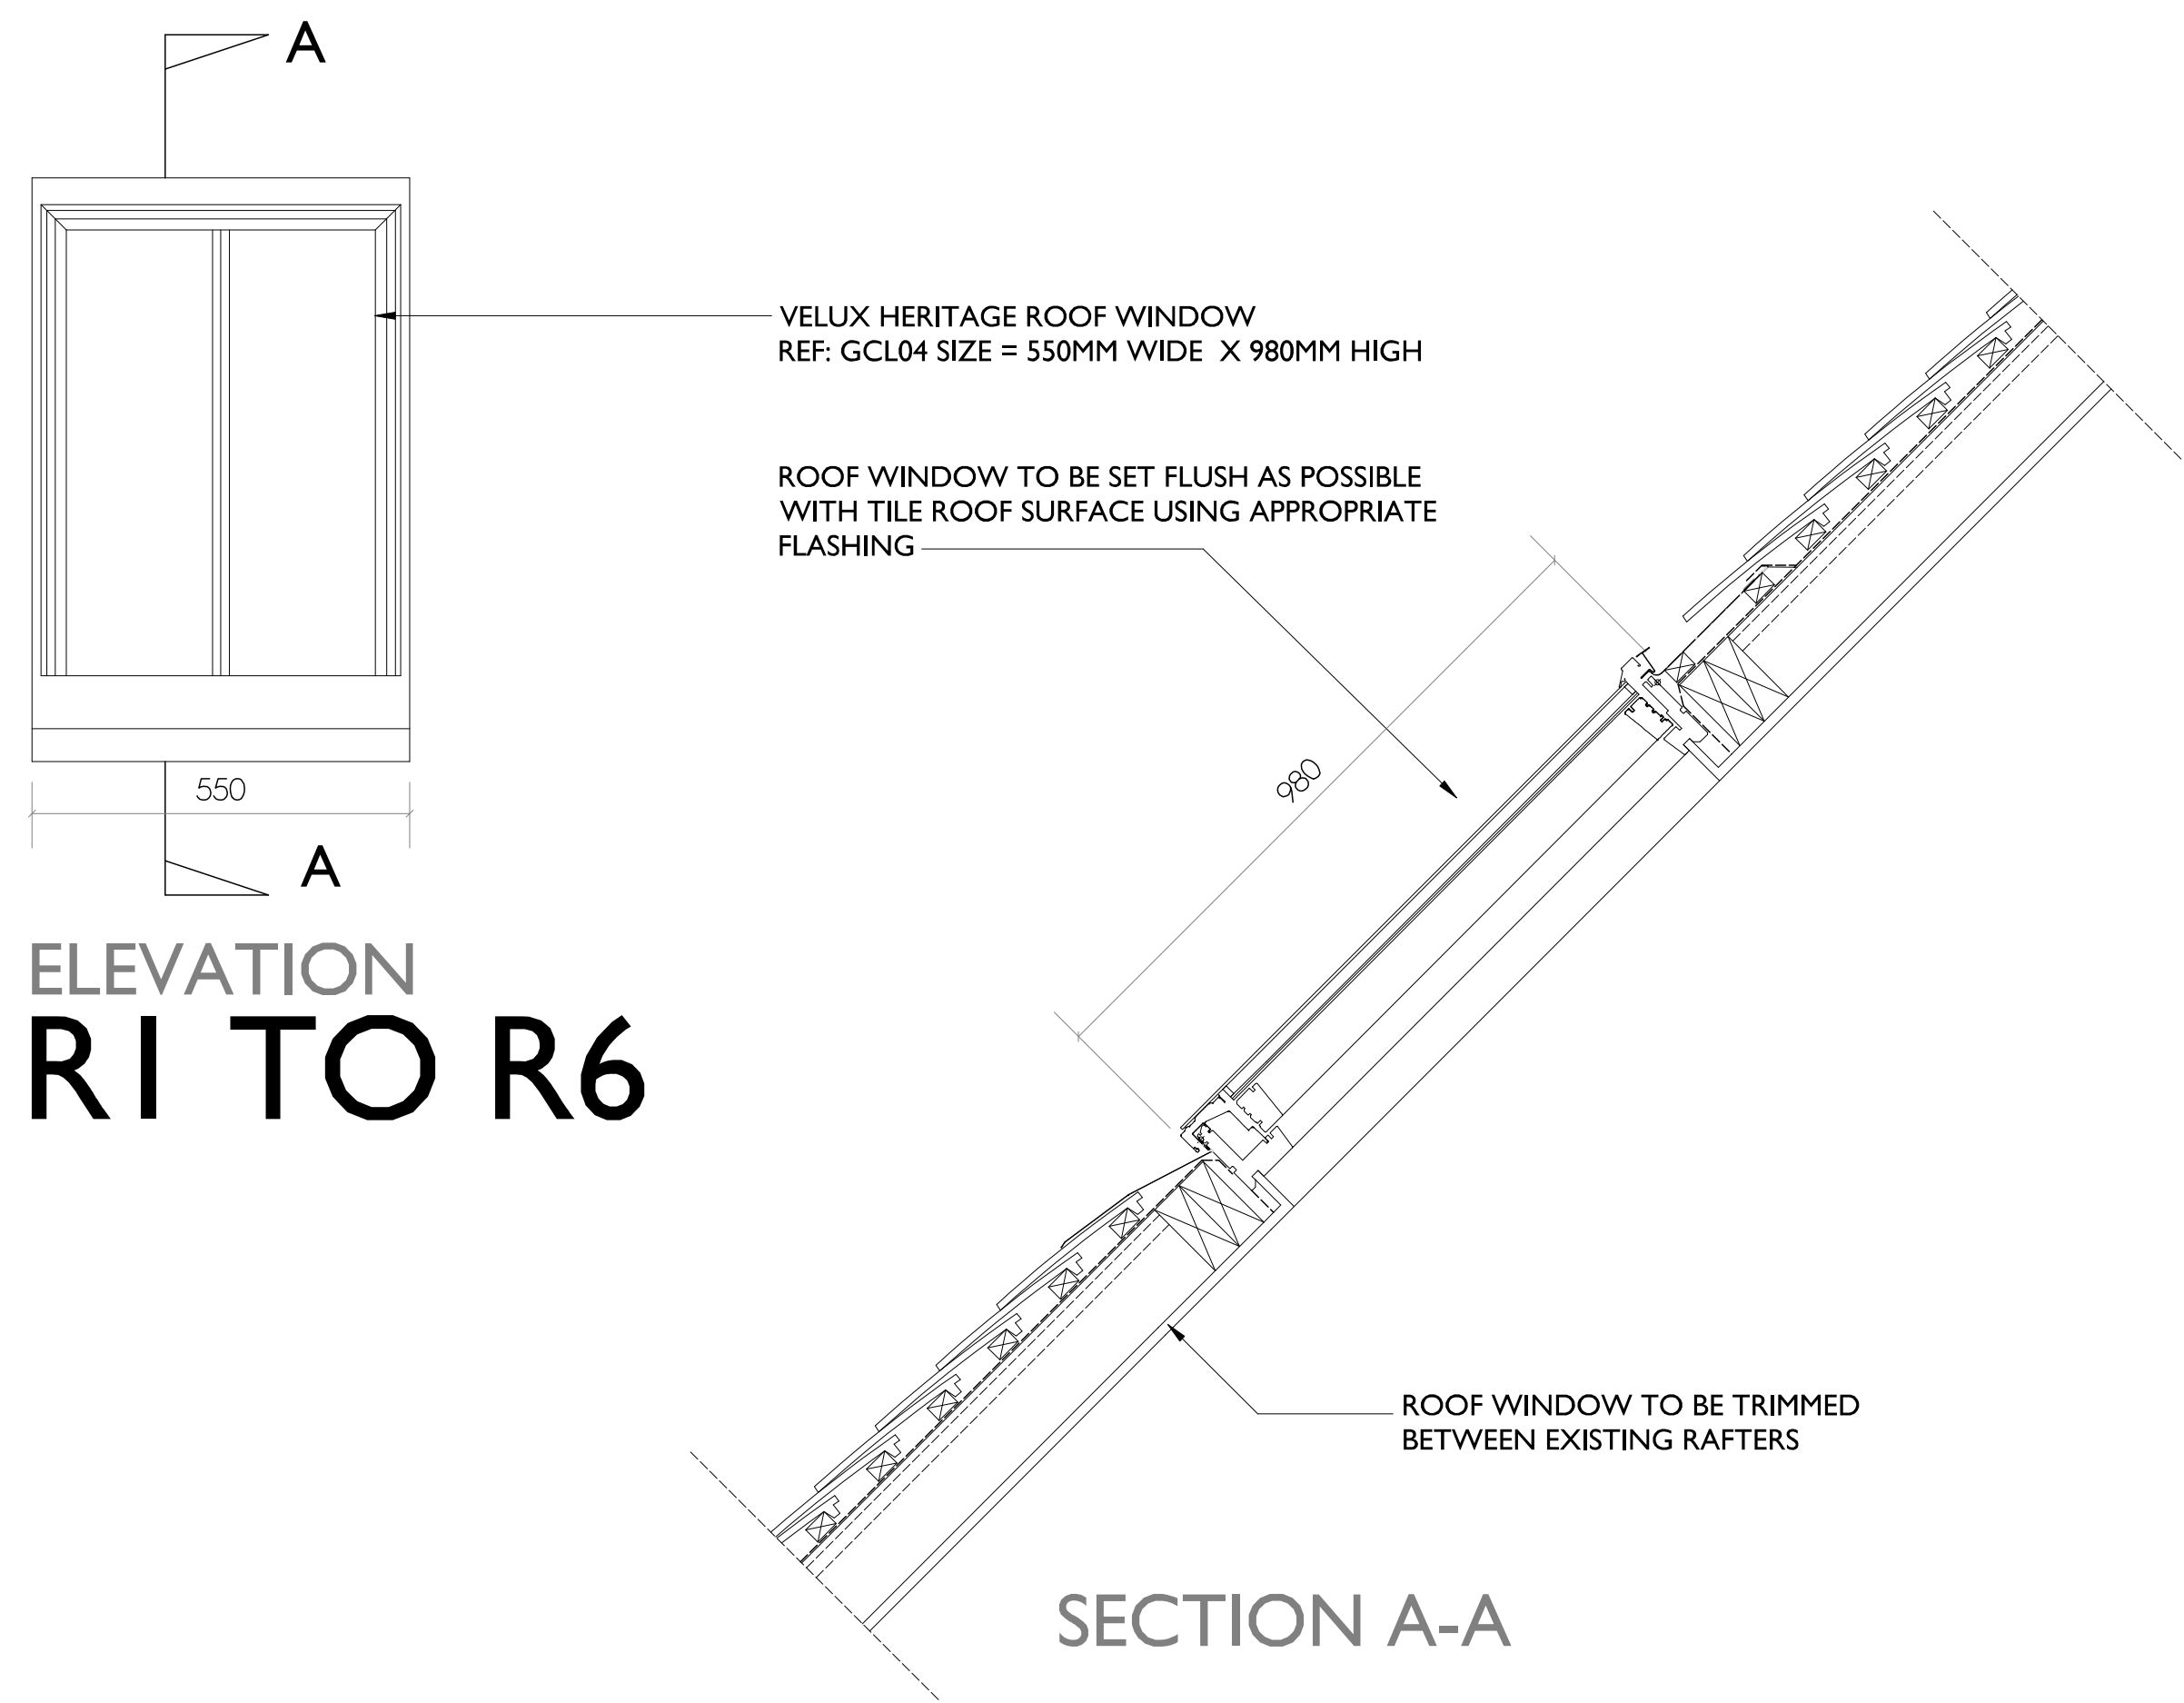

NEW ROOF WINDOW DETAILS 1:10 SCALE

Notes:

REVISION A: 12/10/2026
ROOF WINDOW CHANGED TO
VELUX HERITAGE RANGE

0 1 2
METRES AT 1:50 SCALE

0 0.2 1
METRES AT 1:20 SCALE

THIS DRAWING IS THE COPYRIGHT OF FAVONIUS ARCHITECTS. IT IS NOT TO BE COPIED, ALTERED OR REPRODUCED IN ANY WAY WITHOUT THE WRITTEN AUTHORITY OF FAVONIUS ARCHITECTS. ANY REVISIONS MUST BE CHASED TO THE ORIGINAL DRAWING.

25 THE CLOSE
SALISBURY
EXTENSION & ALTERATIONS

BEDROOM 5 CEILING
ALTERATIONS &
REPLACEMENT ROOF WINDOW
LARGE SCALE DETAILS

DWG No: 1186-20-12A
DATE: JUNE 2026 SCALE: 1:50/20

FAVONIUS
ARCHITECTS

Tel: 01723 412 391
Wyndham House, 65 The Close, Salisbury, Wiltshire SP1 2EN

PLANNING & LISTED BUILDING