


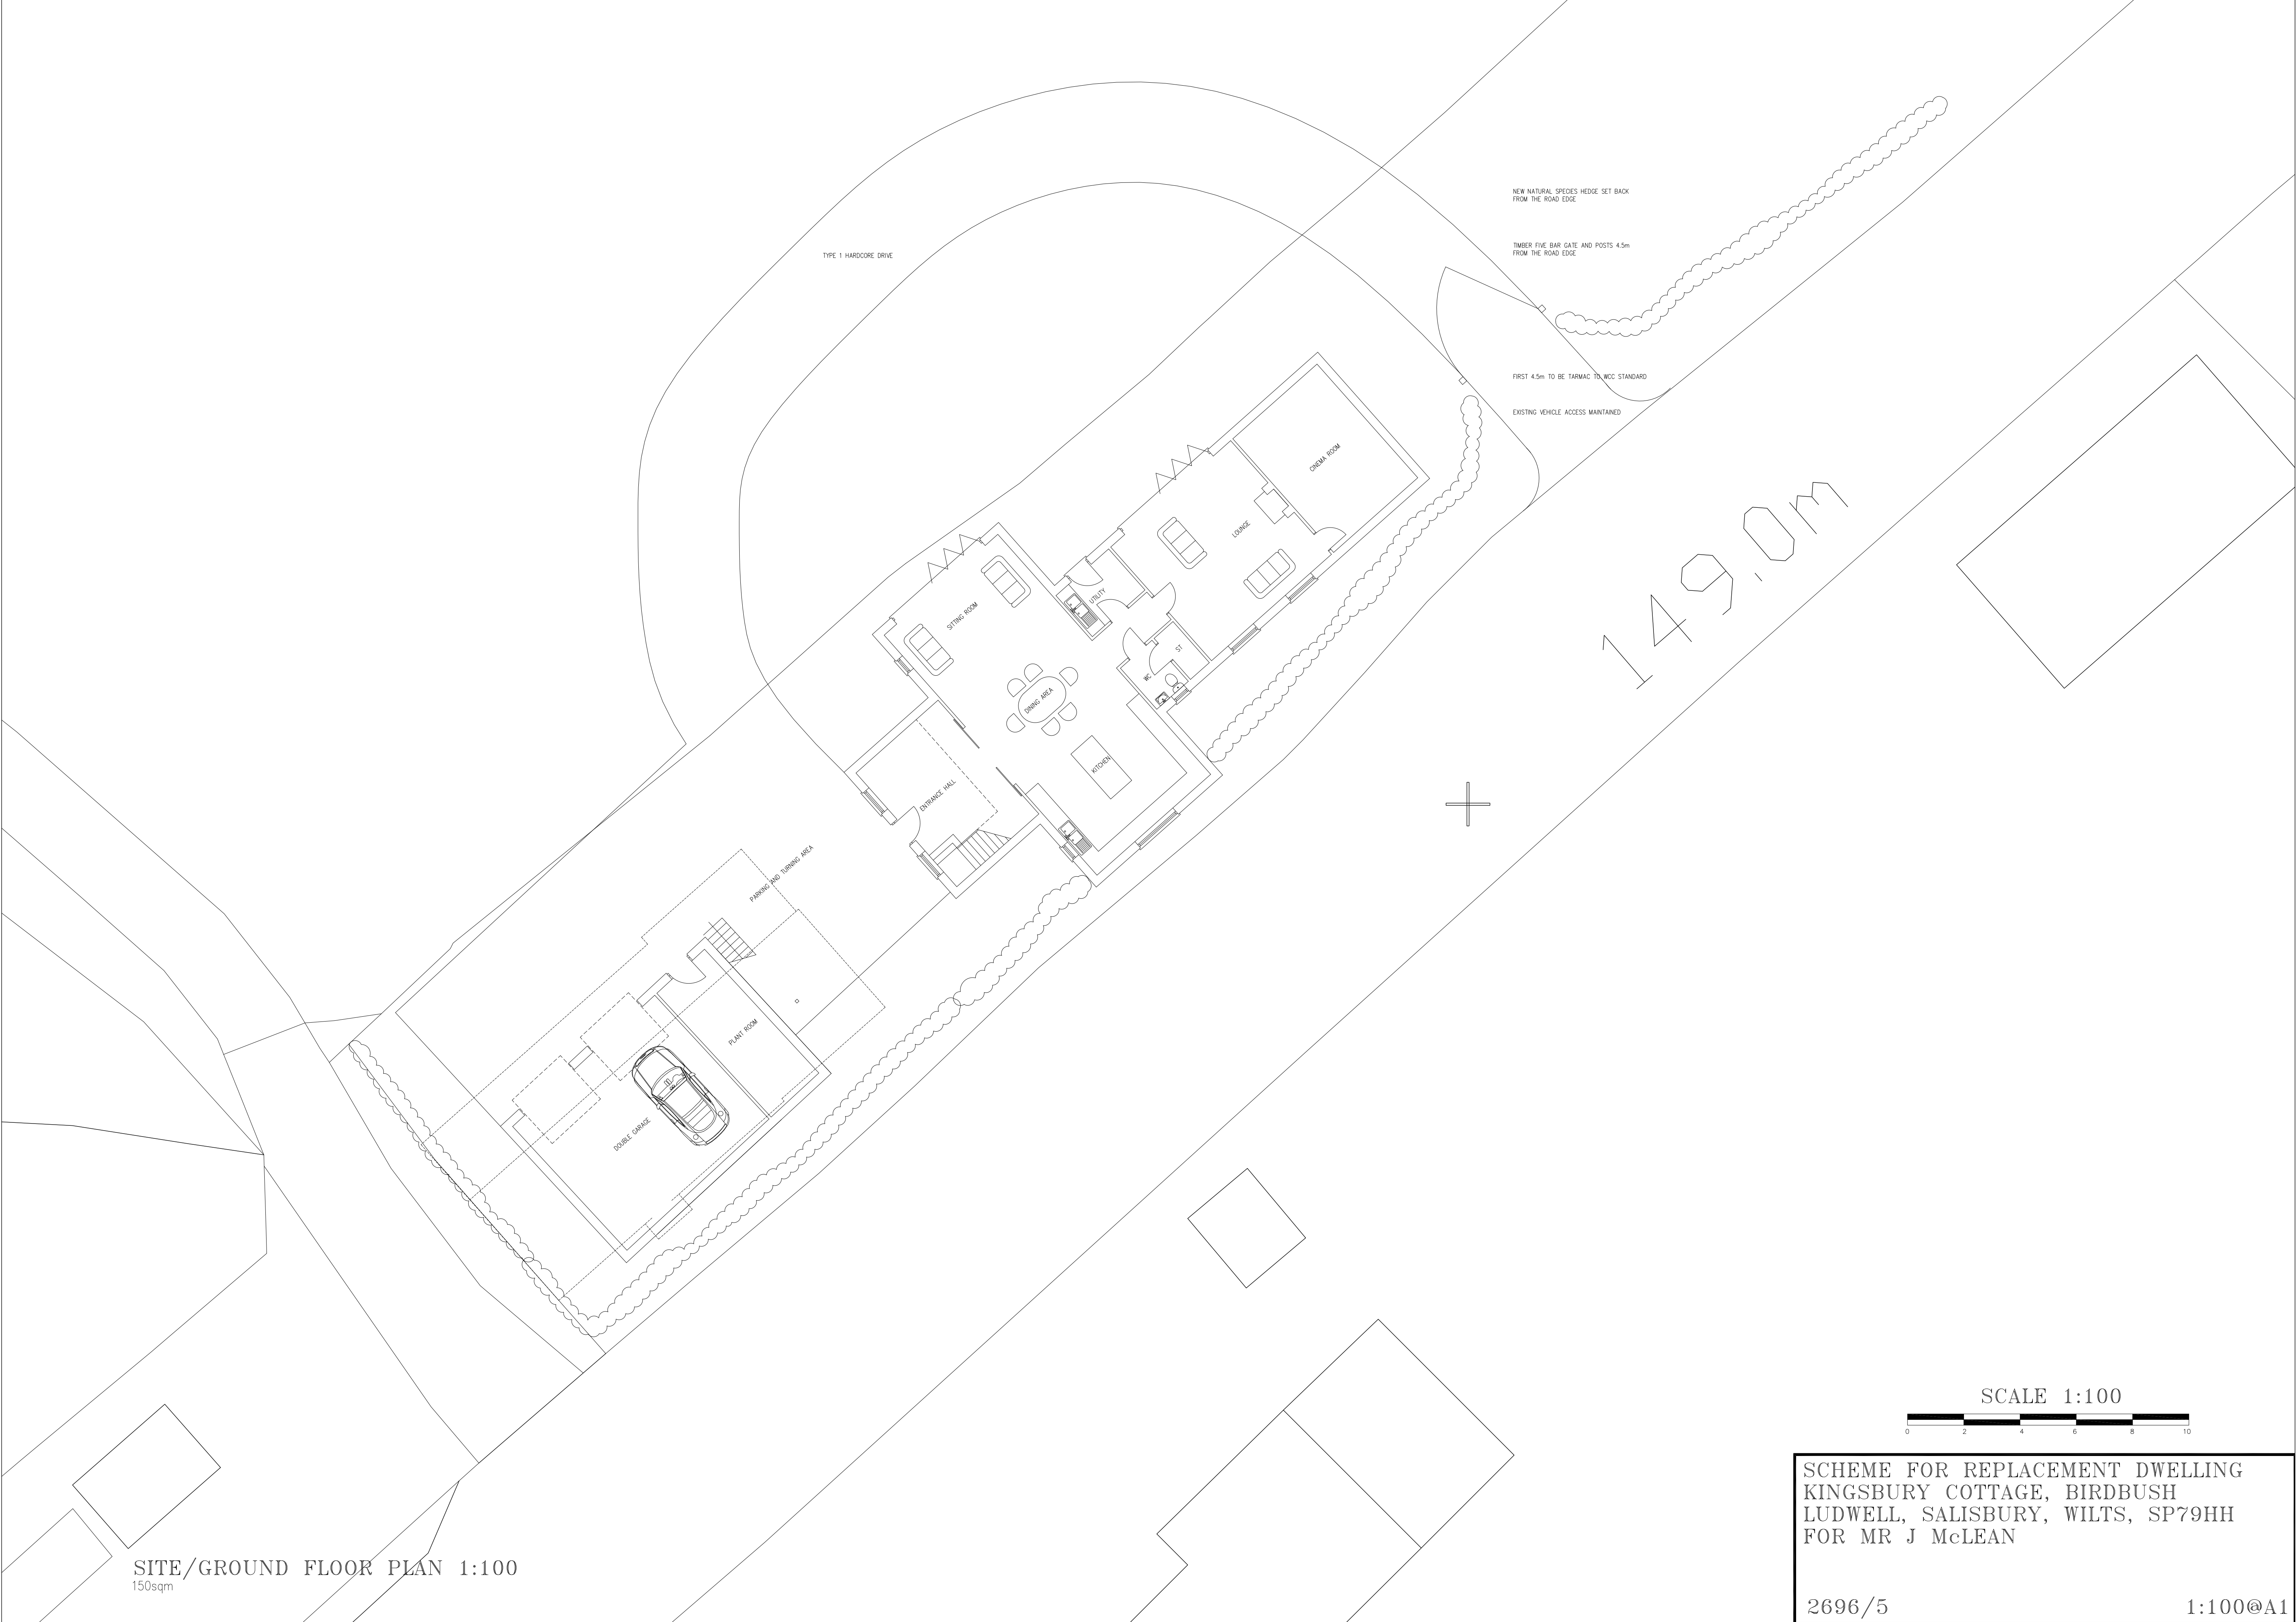

SITE/GROUND FLOOR PLAN 1:100
150sqm

SCHEME FOR REPLACEMENT DWELLING
KINGSBURY COTTAGE, BIRDBUSH
LUDWELL, SALISBURY, WILTS, SP79HH
FOR MR J McLEAN