


01 - EXISTING SITE/BLOCK PLAN

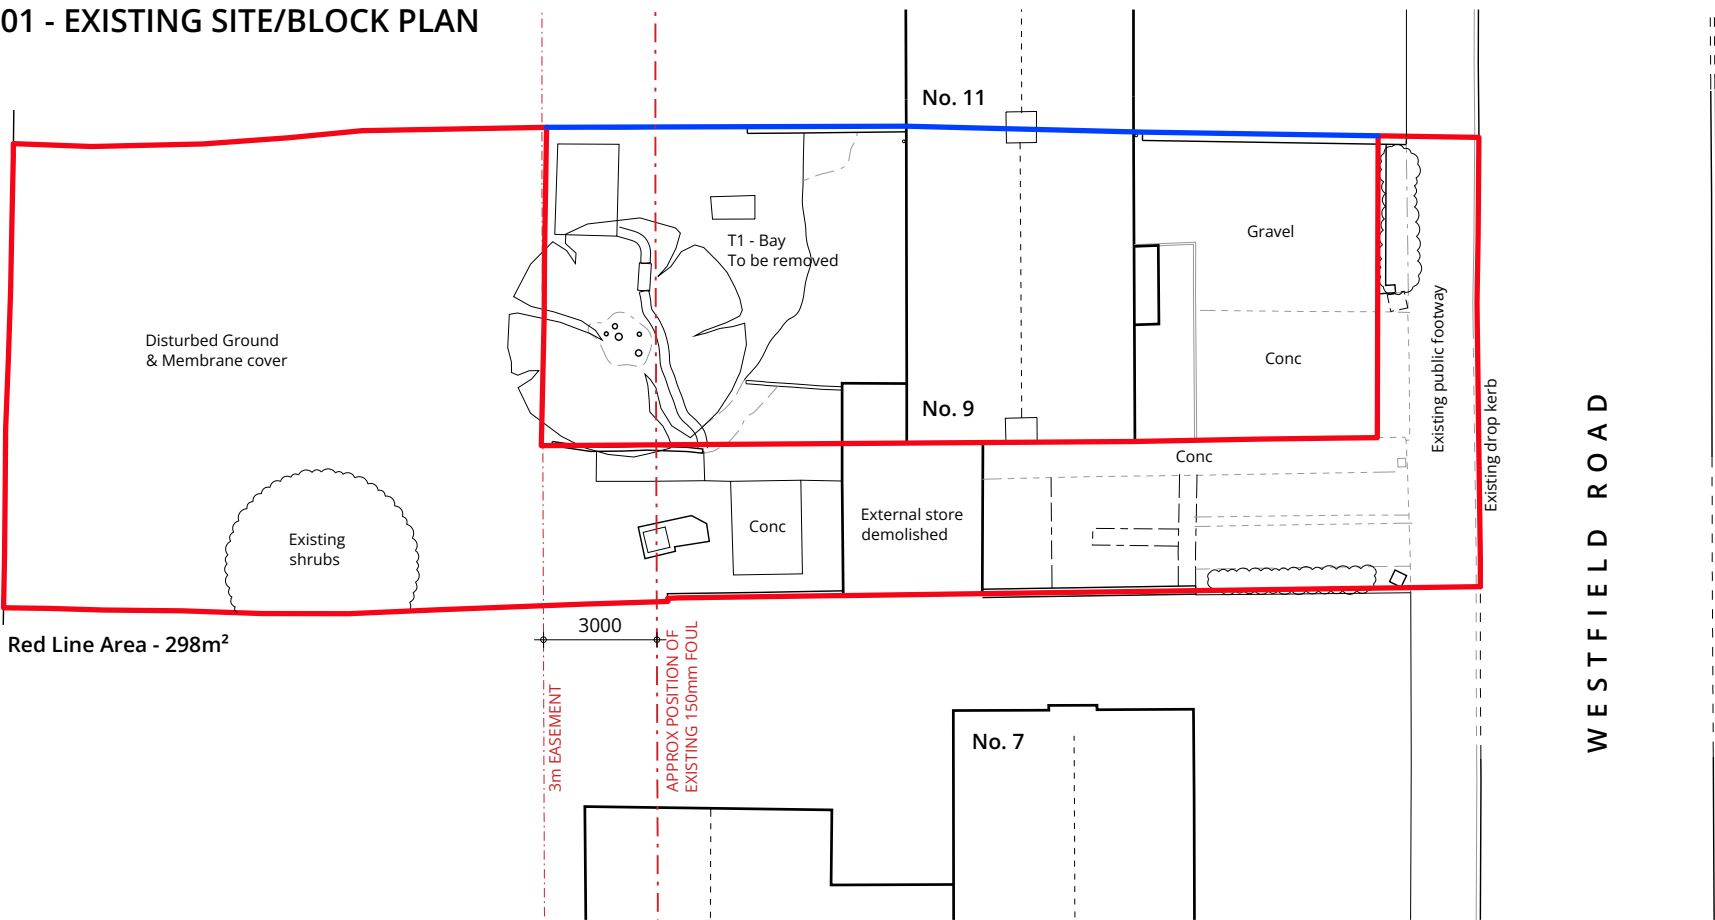

02 - PROPOSED SITE/BLOCK PLAN

