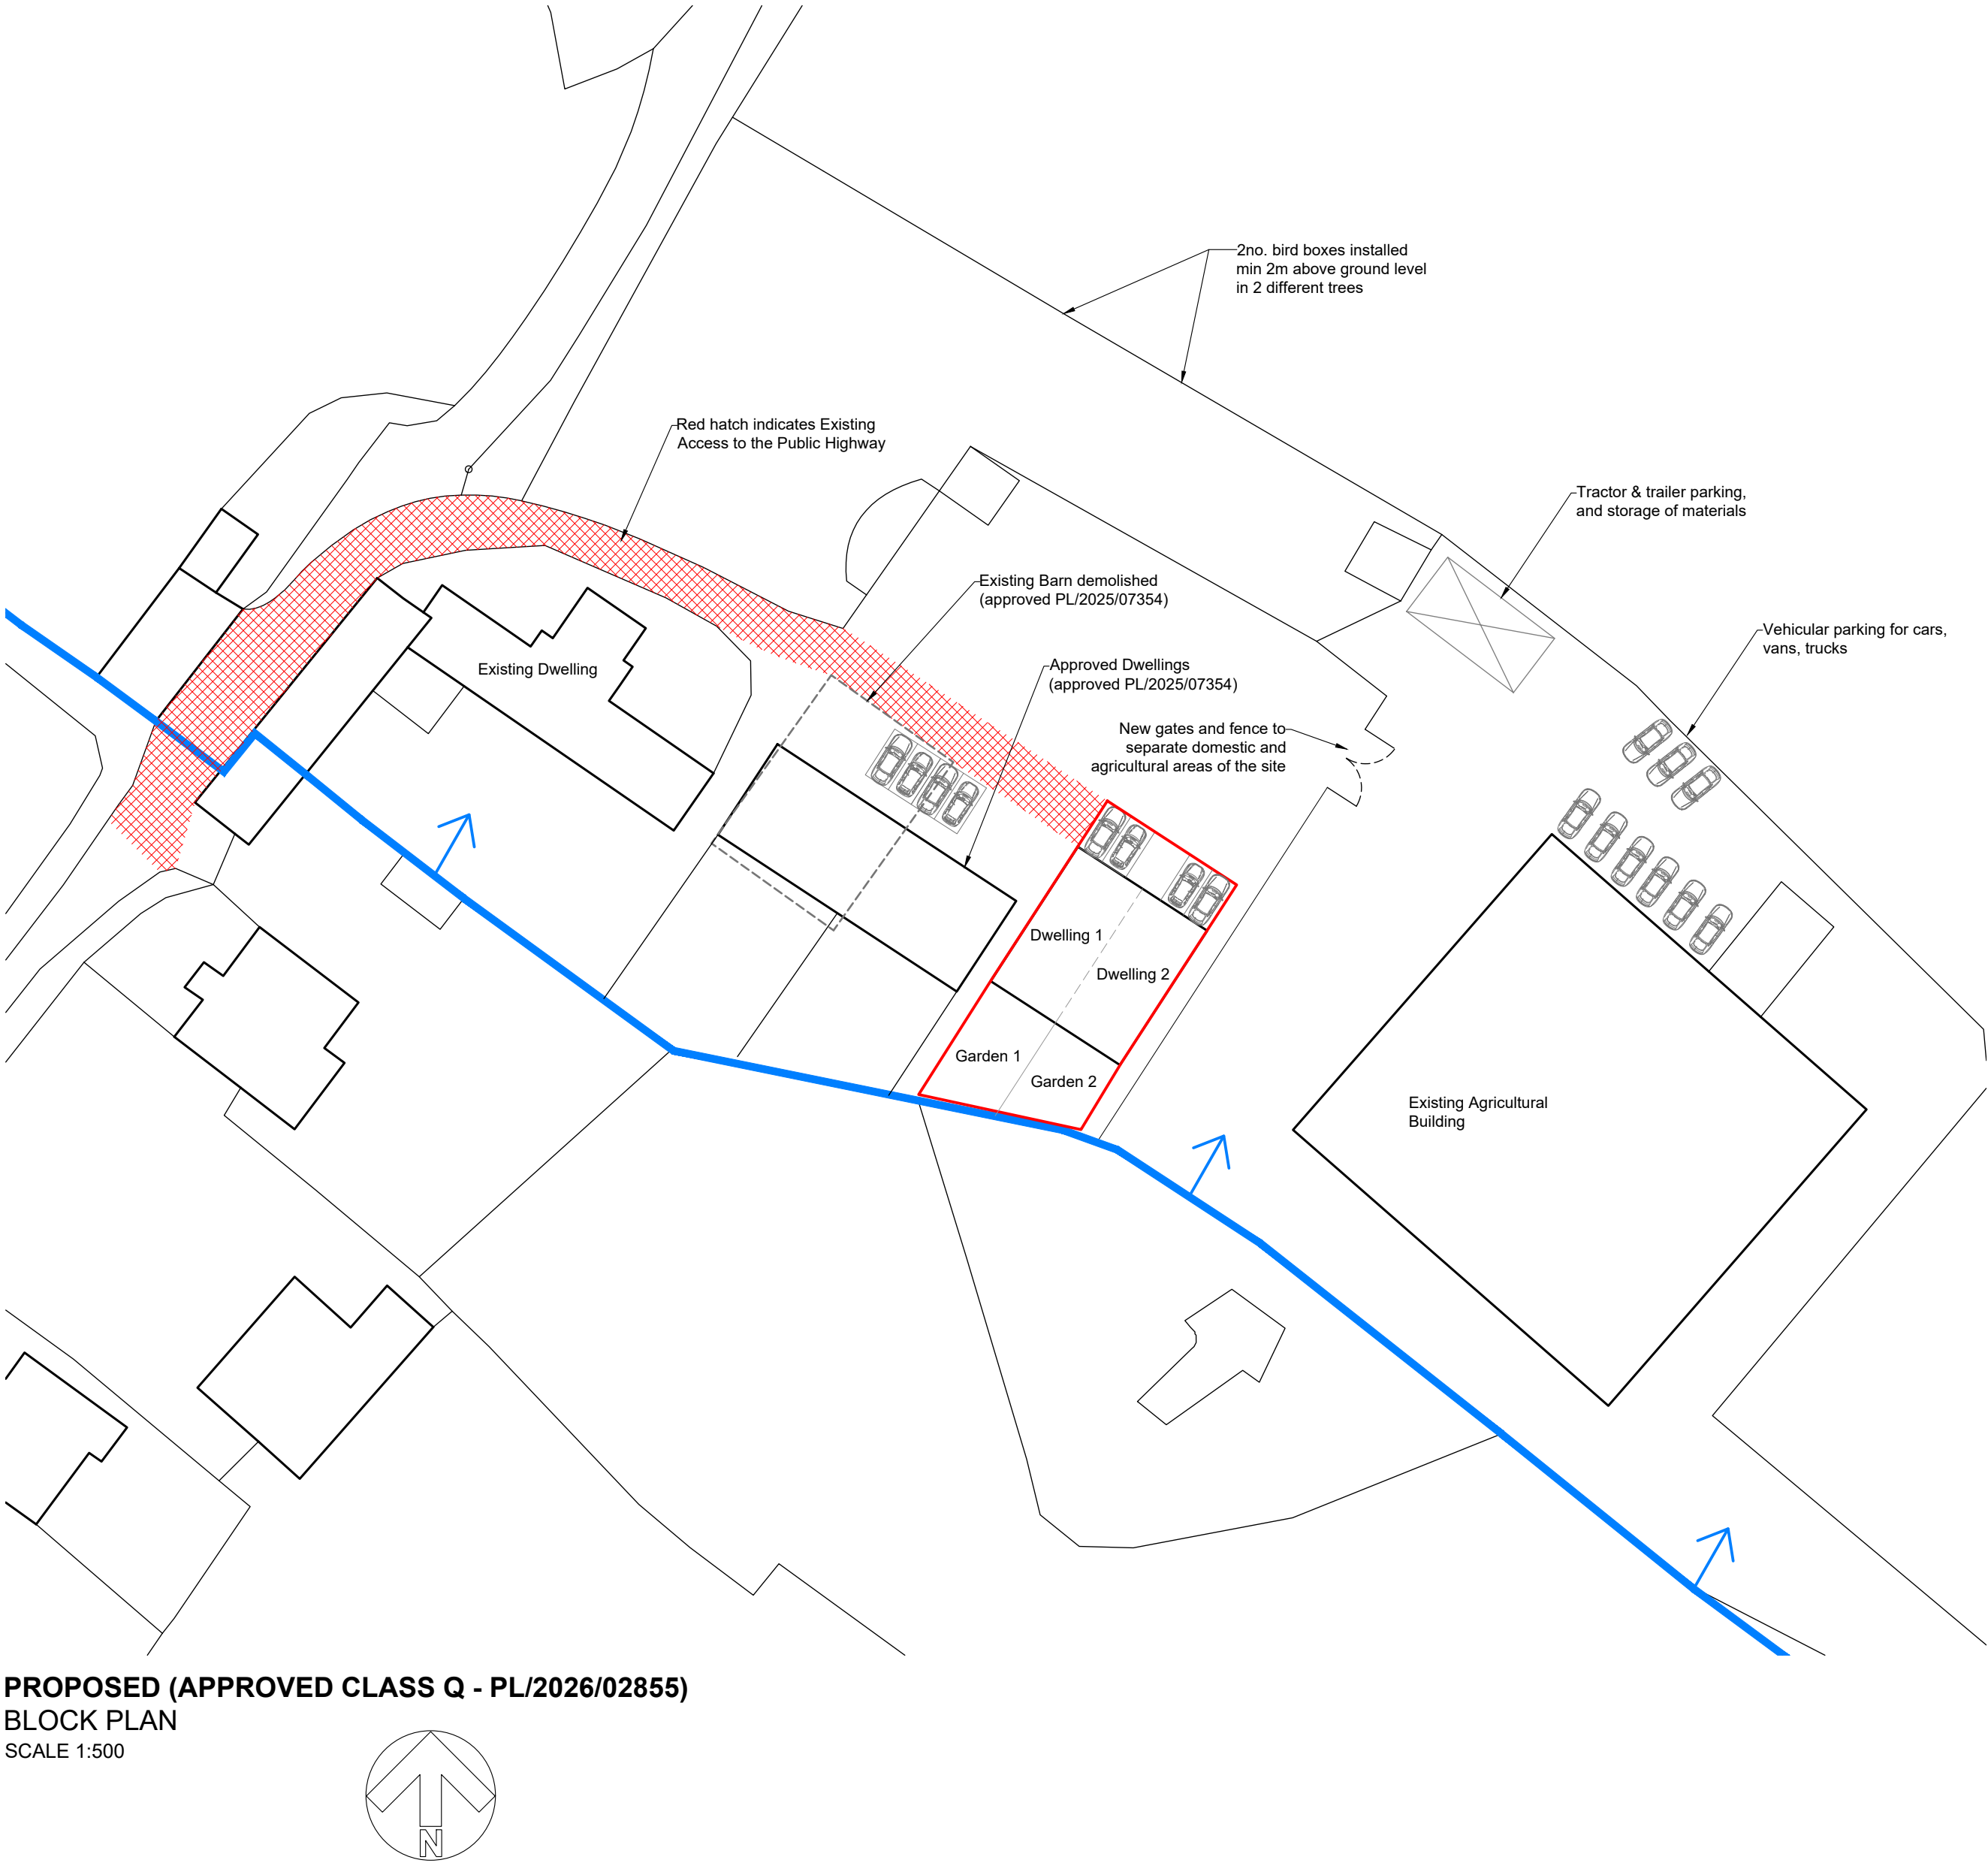
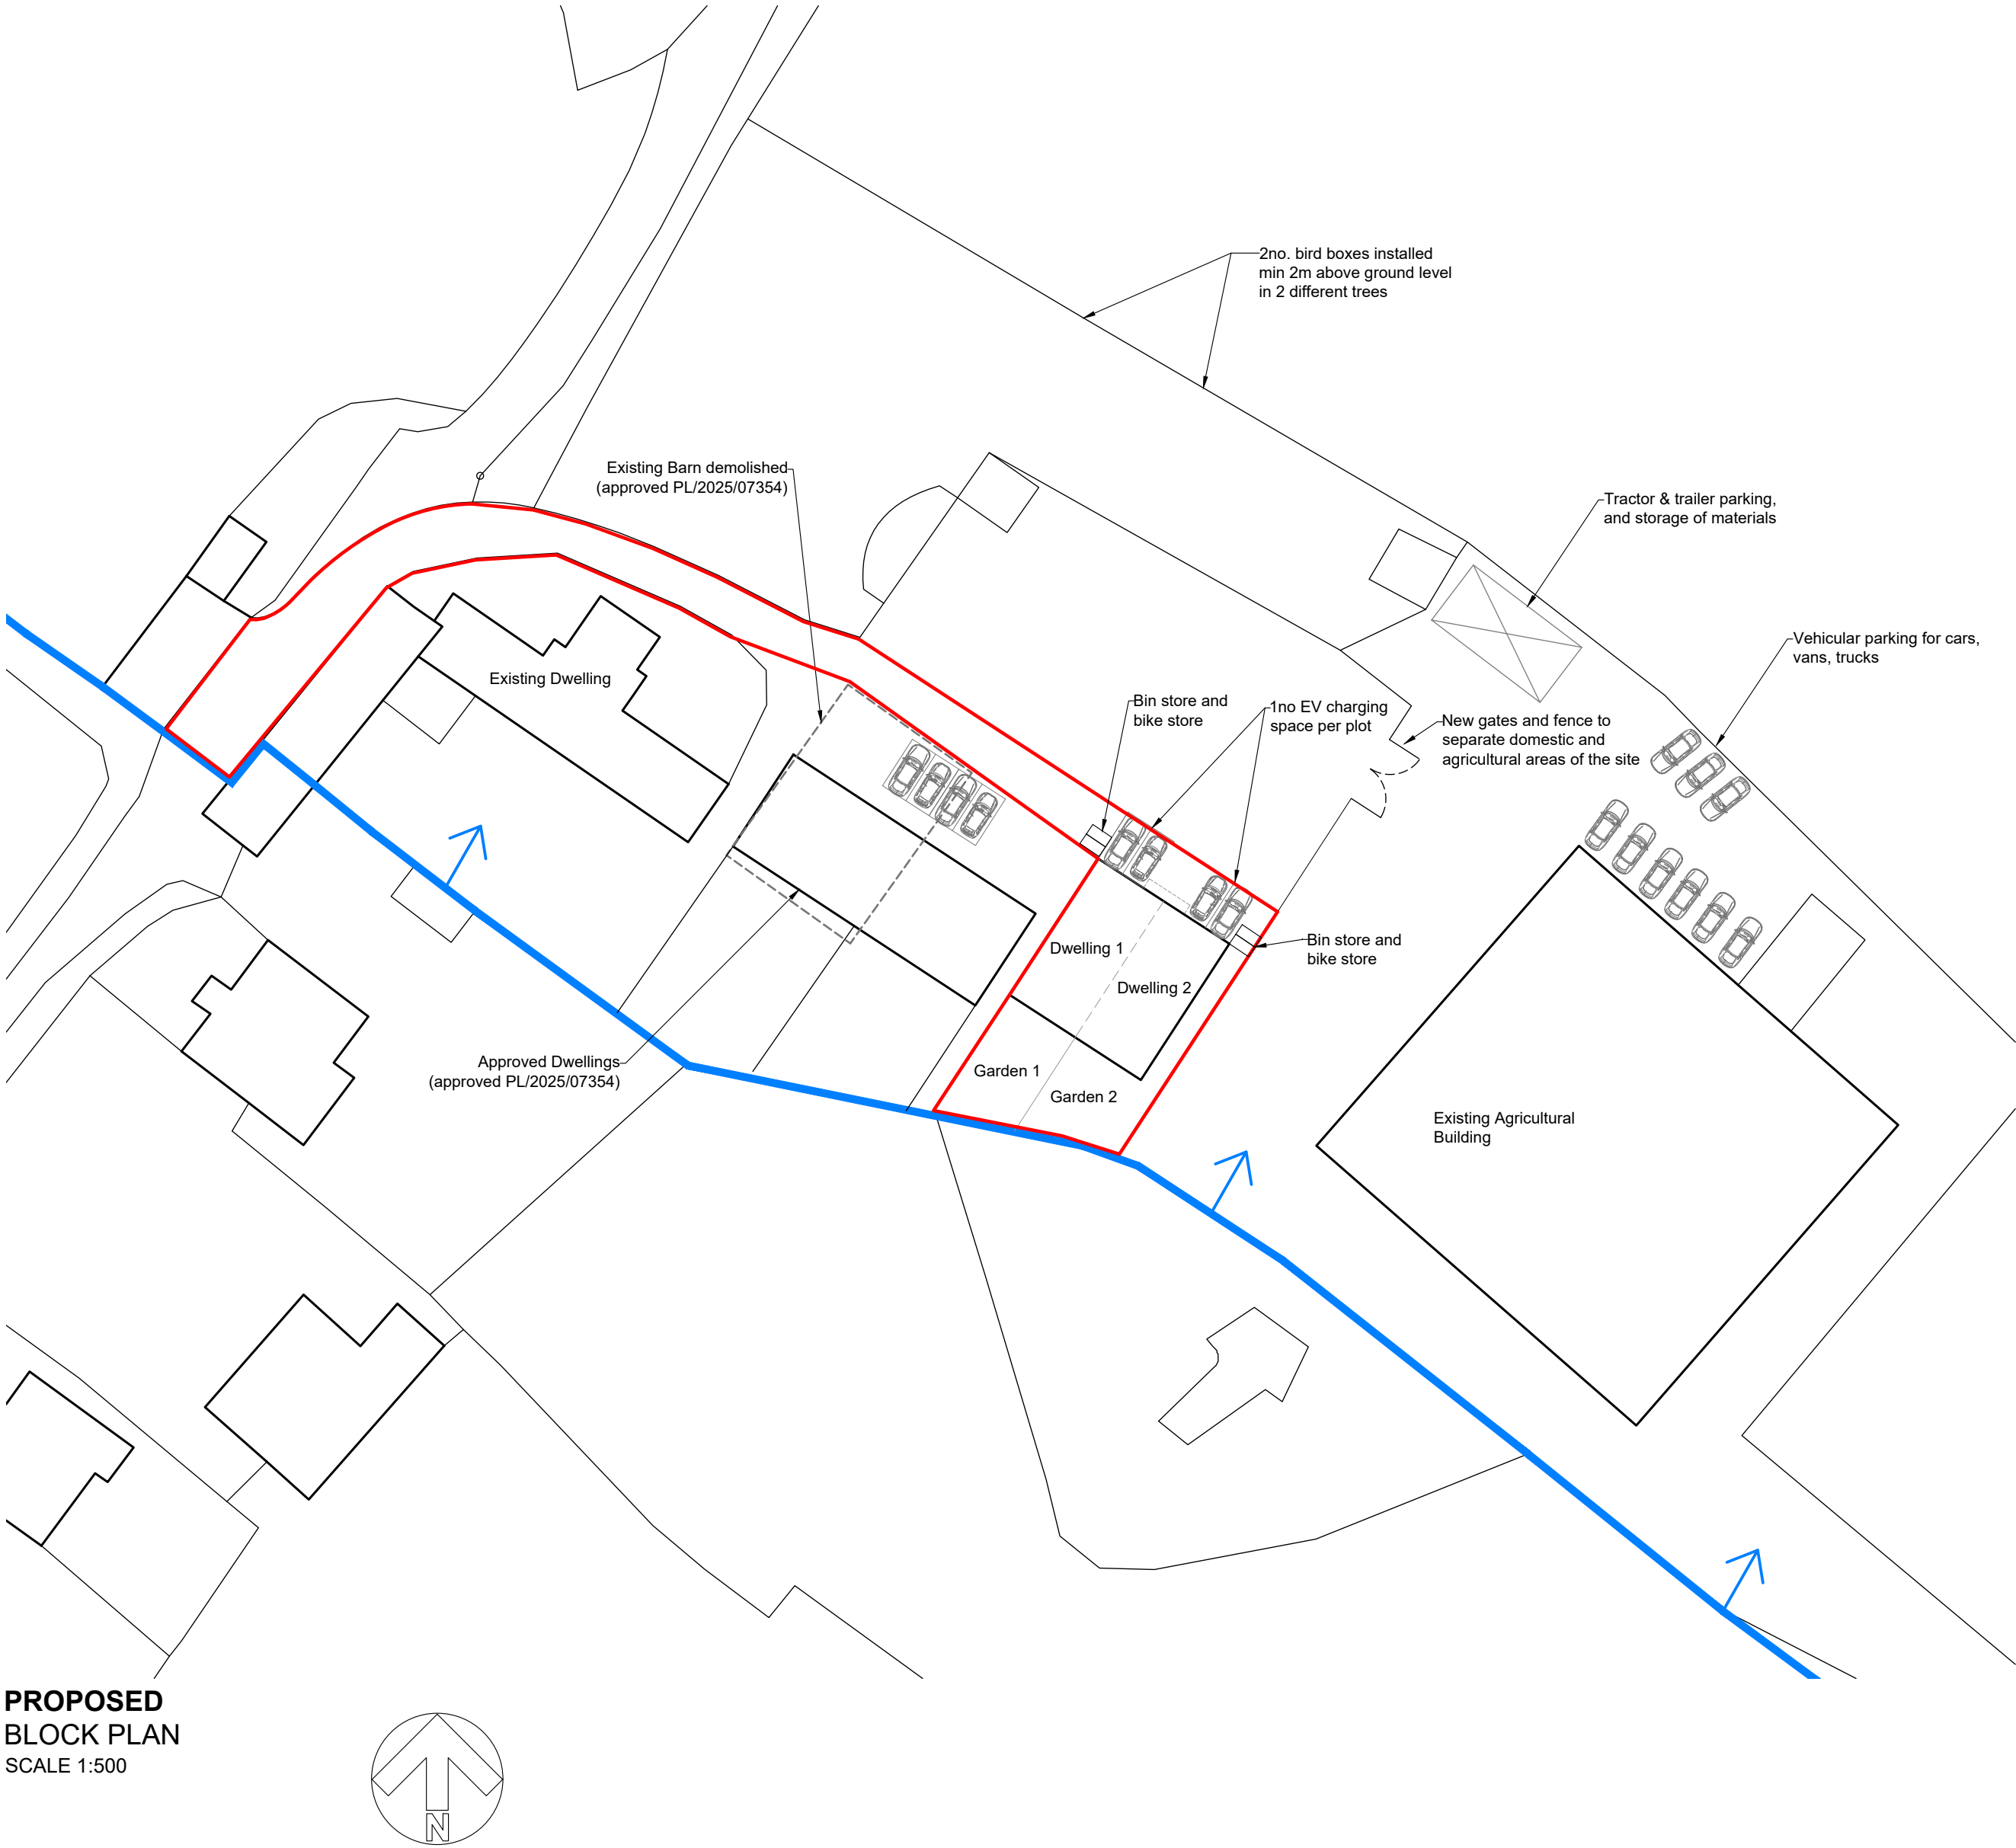


-	-	-	-
Rev.	Date		Init
CLIENT			
MR W WARDEN, END FARM, MARSTON			
PROJECT			
PROPOSED BARN CONVERSION TO DWELLINGS			
DRAWING			
PROPOSED BLOCK PLAN			
DRAWN:	Date:	Scale:	
AB	23/07/2026	as stated @ A1	
Drawing number:	4143-21	Rev.	-
DOLMAN			
ARCHITECTURAL DESIGNERS		BUILDING SURVEYORS	
COST CONSULTANTS		CDM PRINCIPAL DESIGNERS	
Sussex House		Tel: 01380 729456	
Bath Road		Web: www.dolmansurveyors.co.uk	
Devizes		Email: info@dolmansurveyors.co.uk	
Wiltshire SN10 2AF			